


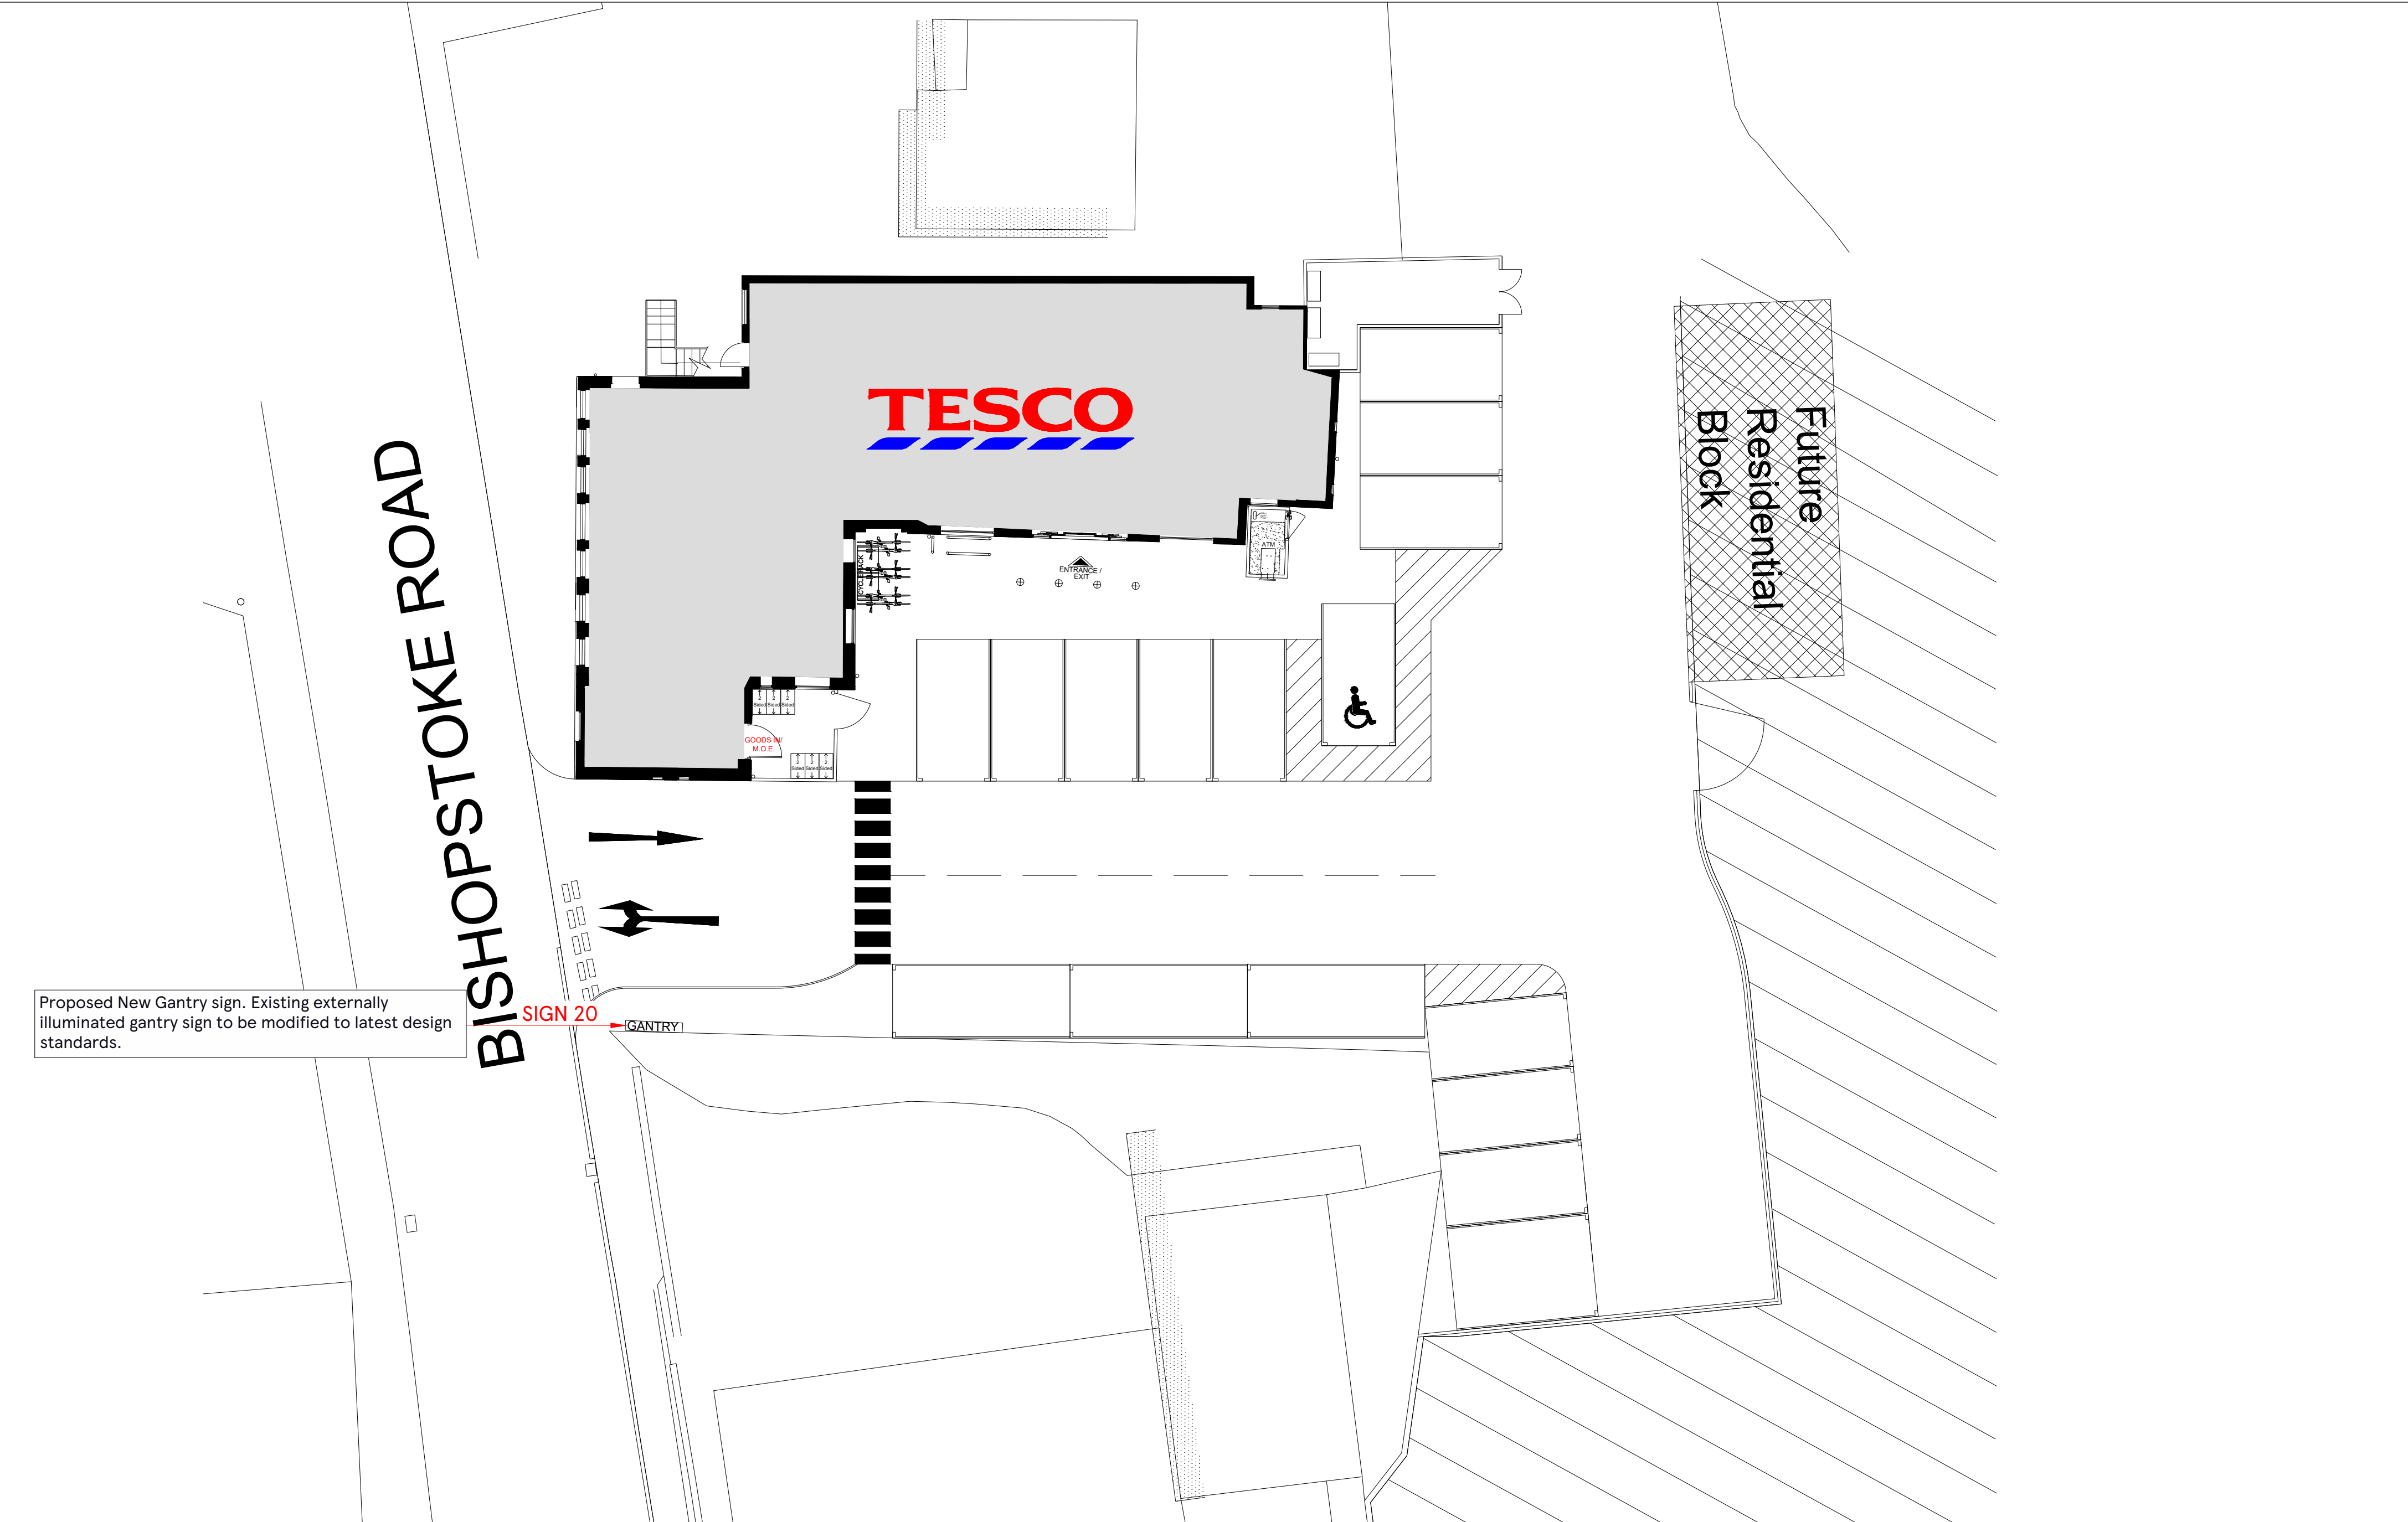

Proposed New Gantry sign. Existing externally illuminated gantry sign to be modified to latest design standards.

SCALE BAR 1:100 2m 0 2m 4m 6m 8m 10m	DRAWING NO 02_6795_02C_R1 SCALE 1:100@A1 CHECKED BY RITESH DRAWN BY AVINASH DATE 28.12.2022	STORE TYPE EXPRESS STORE NAME EASTLEIGH CONTENT PROPOSED SITE PLAN_ADV	TESCO FEASIBILITY PLANNING STORE PLANNING DEPARTMENT PROPERTY SERVICES HIGHWOODS BUILDING, KESTREAL WAY WELWYN GARDEN CITY, HERTFORDSHIRE, AL7 1GB UK TELEPHONE : 01707 395150 THE COPYRIGHT AND ALL OTHER RIGHTS IN AND RELATING TO THIS PUBLICATION BELONG TO AND ARE THE SOLE PROPERTY OF TESCO STORES LIMITED. ALL RIGHTS ARE RESERVED. NEITHER THE WHOLE NOR ANY PART OF THIS PUBLICATION MAY BE REPRODUCED OR TRANSMITTED IN ANY FORM OR BY ANY ELECTRONIC OR MECHANICAL MEANS INCLUDING PHOTOCOPYING AND RECORDING OR FROM ANY RETRIEVAL SYSTEM WITHOUT THE PRIOR WRITTEN LICENCE FROM THE OWNER. ©1997 TESCO STORES LIMITED
---	--	---	---