



Metres

Revisions

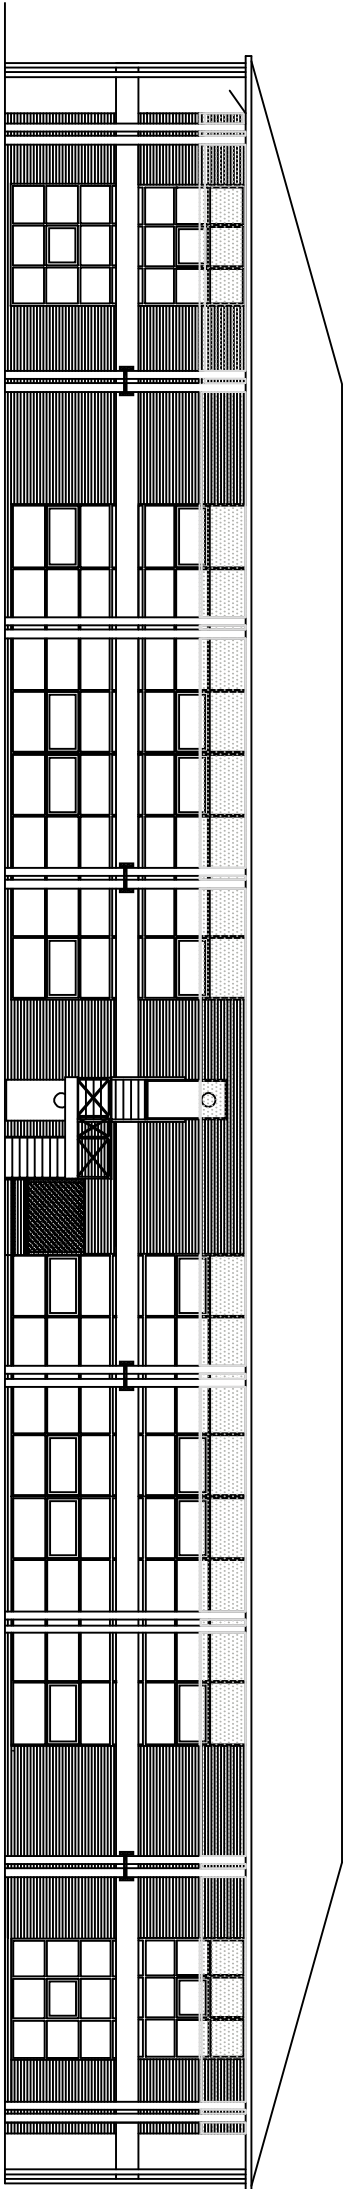

Existing Plant Compound


EAST ELEVATION

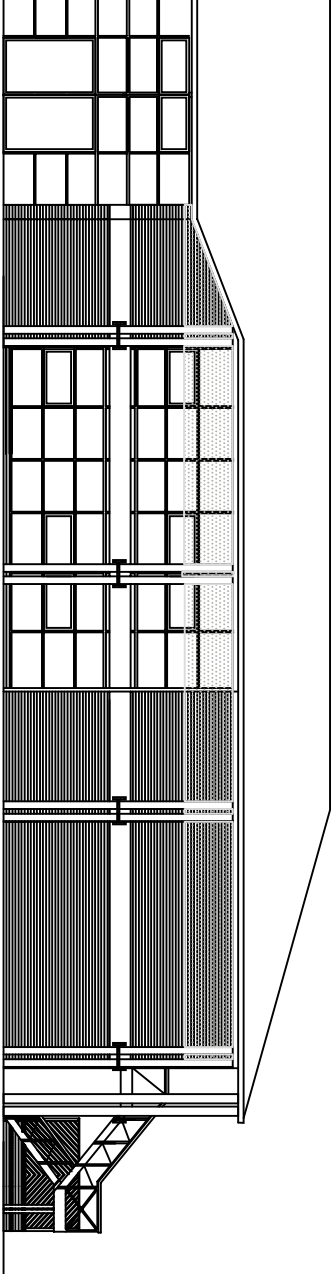

SOUTH ELEVATION



EXISTING ELEVATION

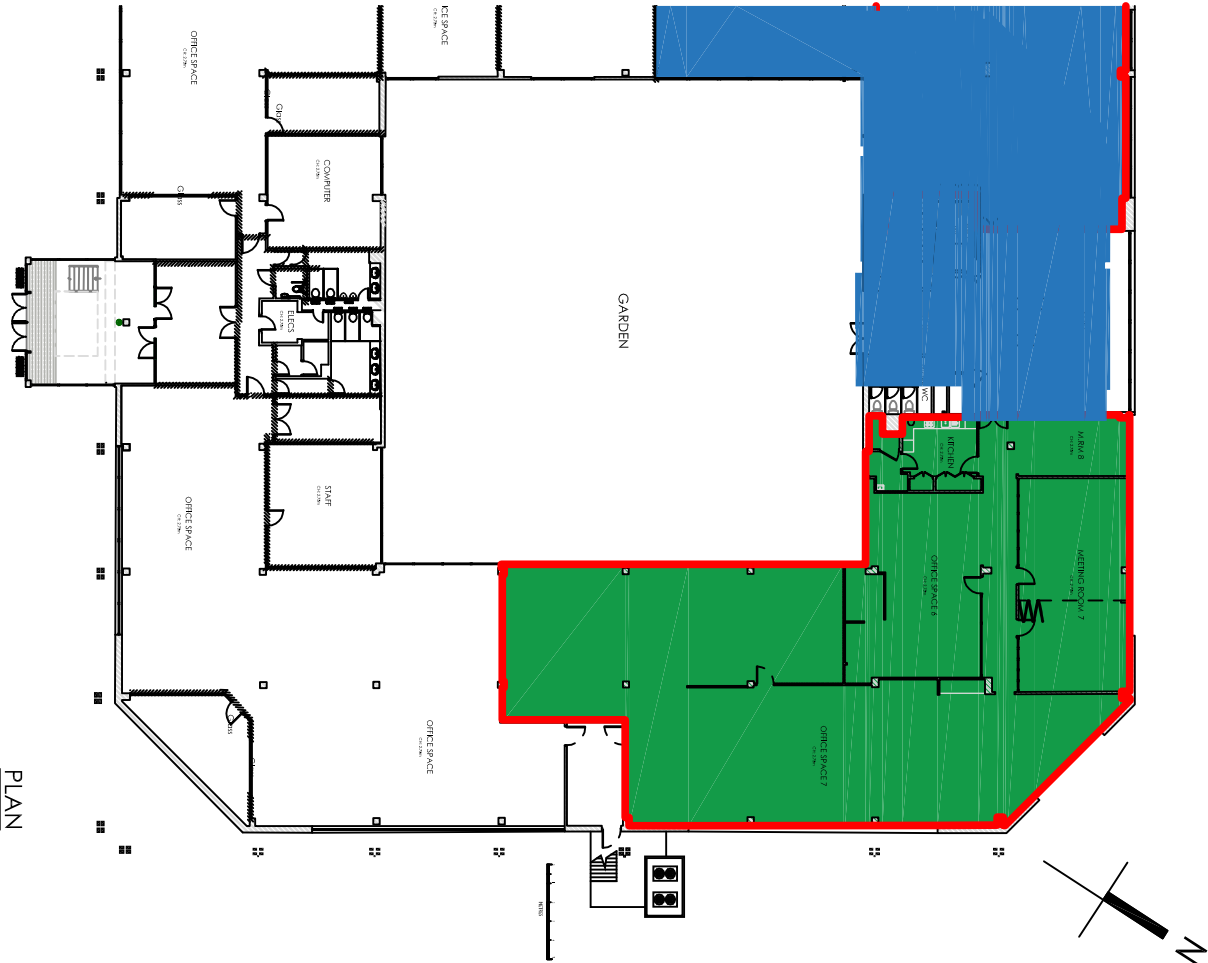

PLAN



KRYPTON HEALTH CONSULTING LTD

THE OLD VICARAGE,
31 CHURCH STREET, FORDHAM,
CAMBRIDGESHIRE. CB7 5NJ

tel 07798 768130 email d.worth@kryptonhc.co.uk

Contract
COMPLETE FERTILITY LTD
IVF FACILITY

Title

HAMPSHIRE HOUSE, EASTLEIGH SO53 3RY
EXISTING ELEVATIONS

Date	Scale
Dec 2022	1 : 200 and as marked@ A3
Drawing No	J1030 - 502