

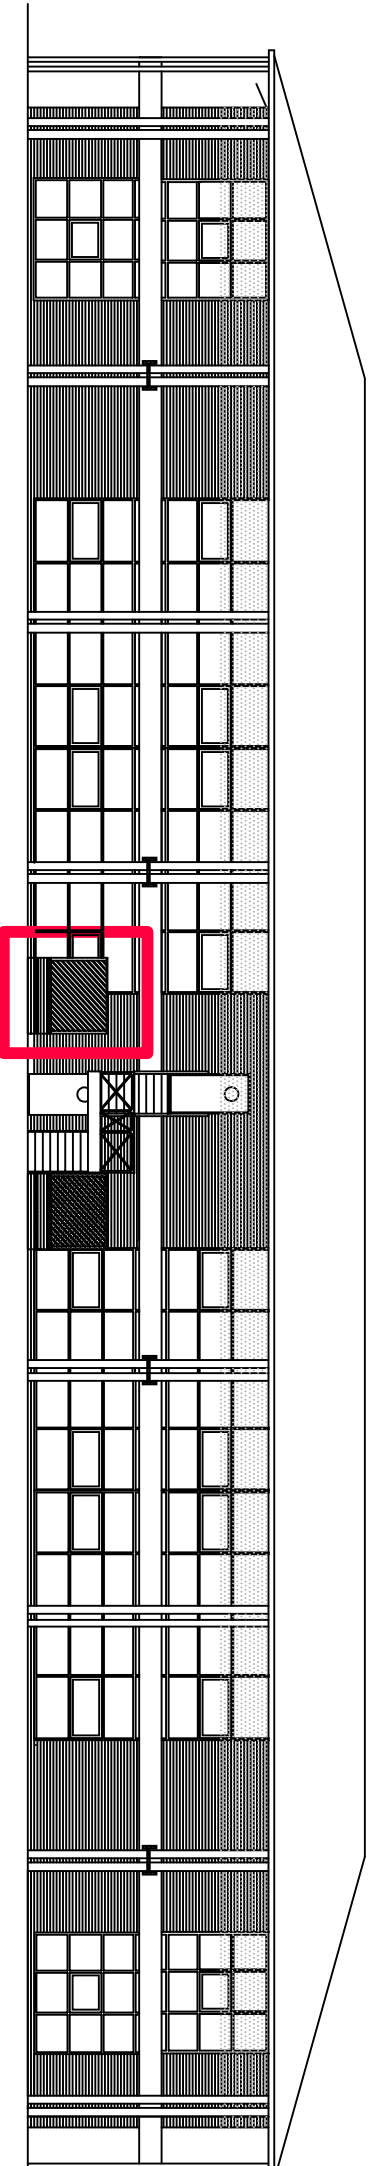


Metres

Revisions

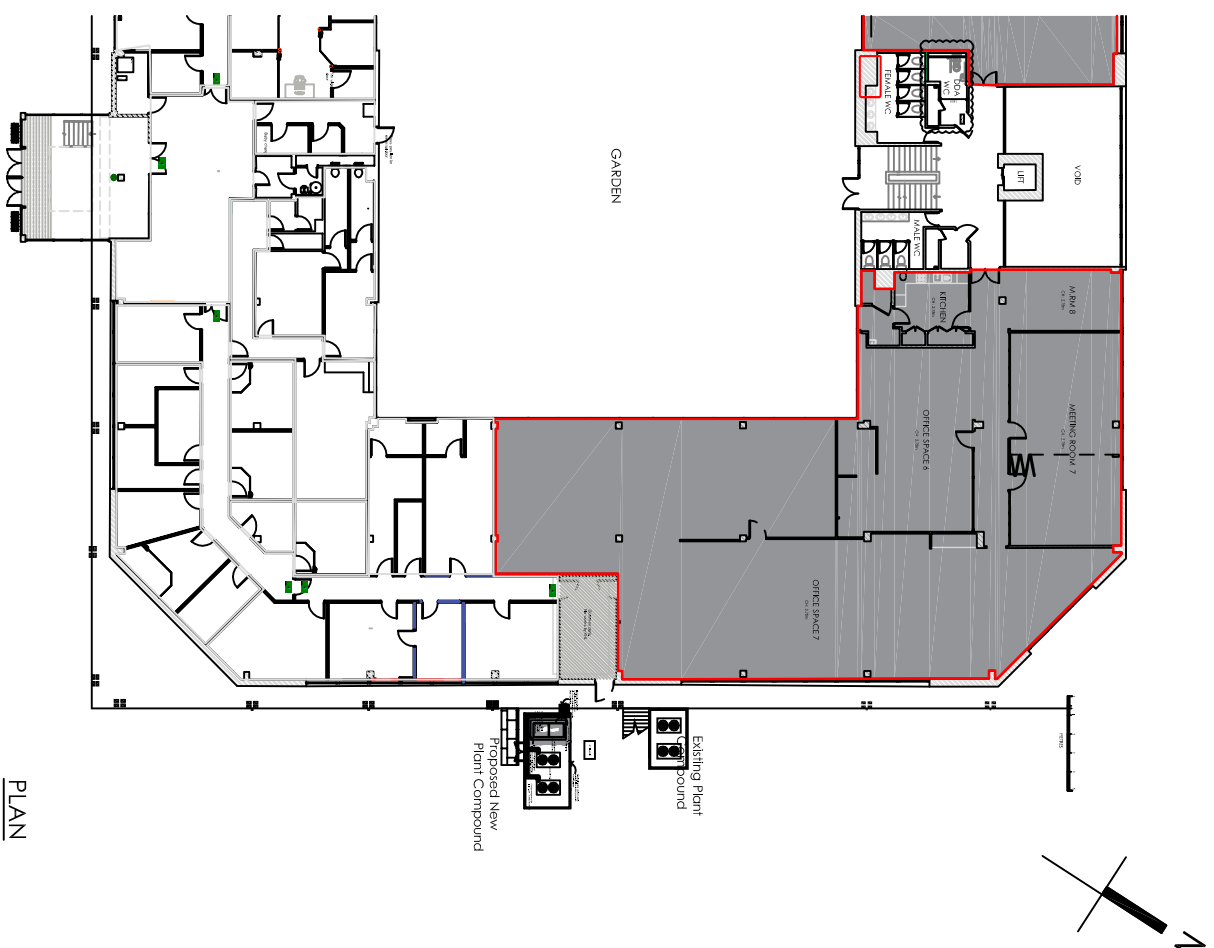

EAST ELEVATION

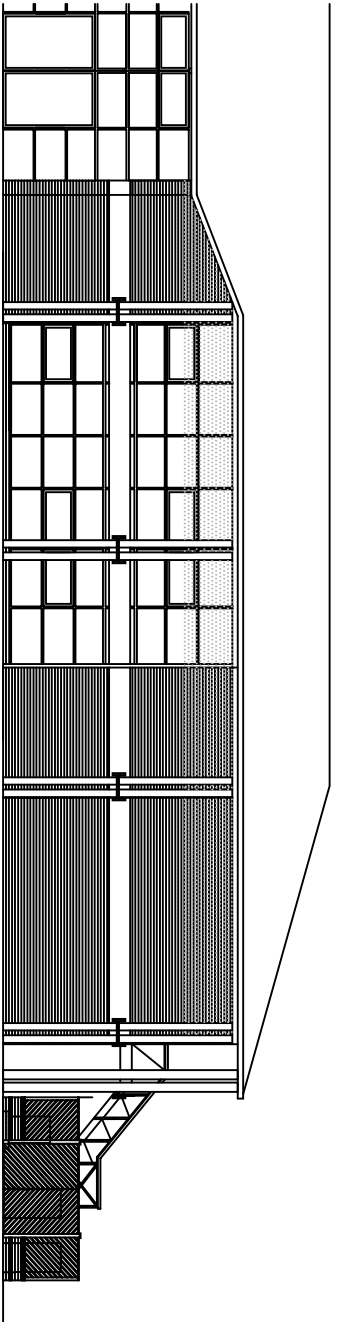

KRYPTON HEALTH CONSULTING LTD

THE OLD VICARAGE,
31 CHURCH STREET, FORDHAM,
CAMBRIDGESHIRE. CB7 5NJ

tel 07798 768130 email d.worth@kryptonhc.co.uk

Contract
COMPLETE FERTILITY LTD
IVF FACILITY

Title

HAMPSHIRE HOUSE, EASTLEIGH SO53 3RY
PROPOSED ELEVATIONS

Date	Scale
11/11/2019	10
12/11/2019	10
01/12/2019	10
02/12/2019	10
Drawing No