




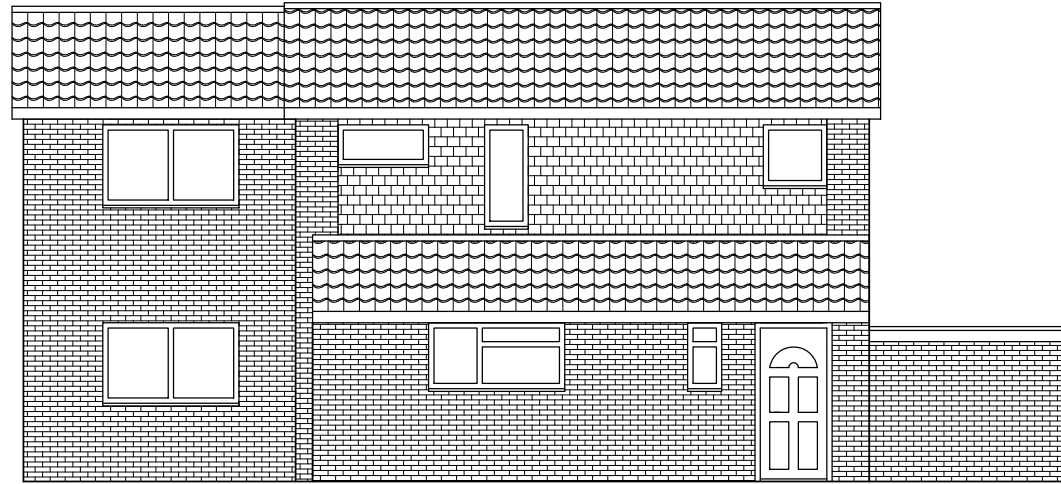


Proposed North Elevation

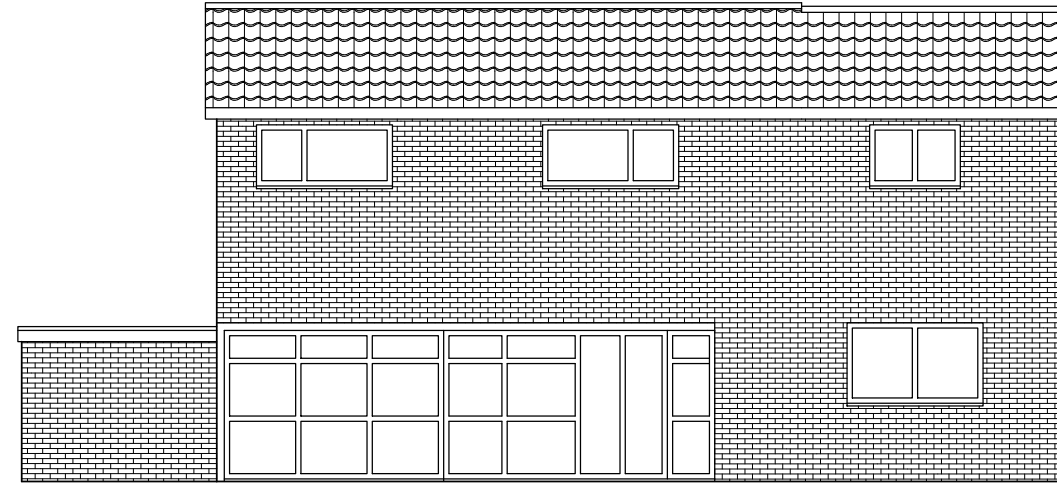


Proposed South Elevation

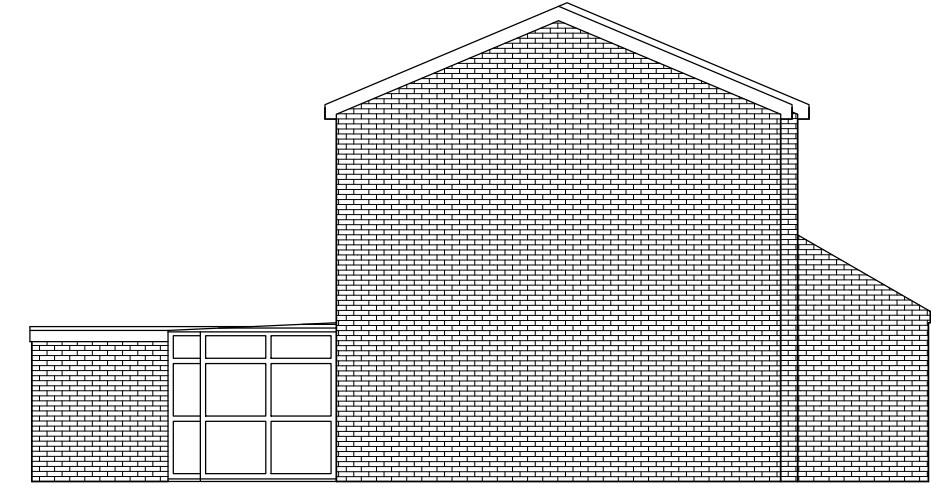


Proposed East Elevation

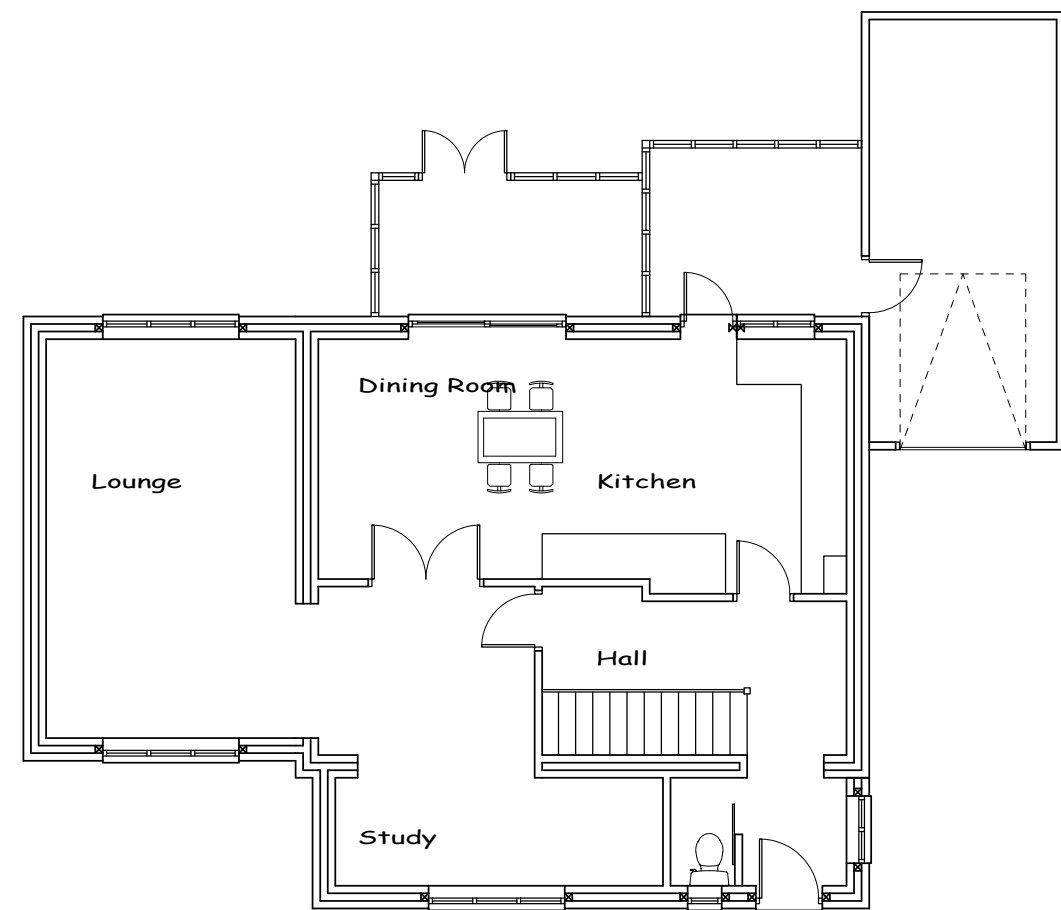

Proposed Ground Floor

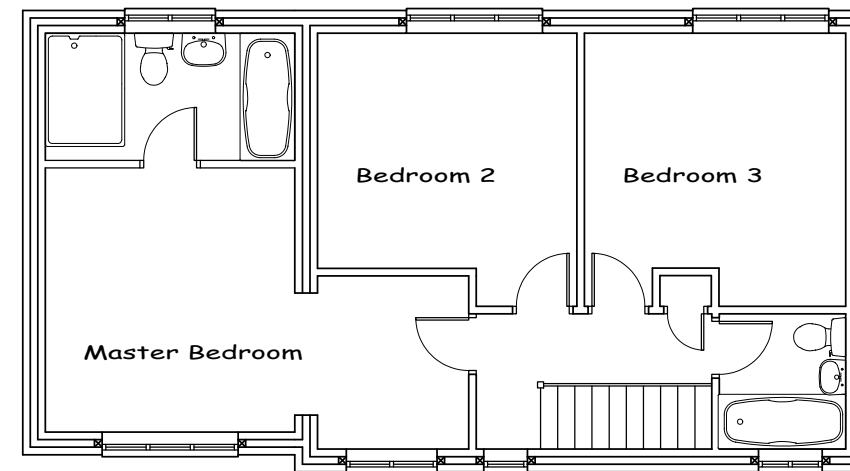

Proposed First Floor

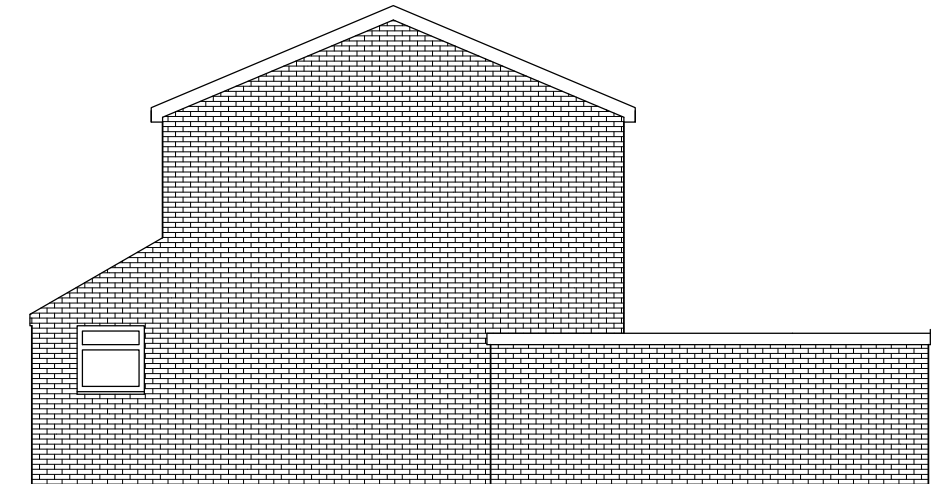

Proposed West Elevation

13th December 2022
Drawings produced for:

Home Address: 1 Totnes Close,
Boyatt Wood,
SO50 4 QW

Site Address: 1 Totnes Close,
Boyatt Wood,
SO50 4 QW

This drawing is the copyright of R & G Design and may not be copied, altered or reproduced in anyway without written authorization. Do not scale from this drawing. Drawing for planning purposes only all dimensions to be checked on site prior to the commencement of any work.

R & G DESIGN

R & G Design
San Remo
Little Bull Lane,
Waltham Chase,
SO32 2LT

randgdesign@hotmail.co.uk
Phone George on 07597116637

A2


Drawing Number

Dawkins 370.2

Drawing Scales

Scale 1:100
Scale 1:50
Scale 1:20

1. Metre
1. Metre
1. Metre

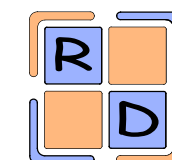

R&G Design
ARCHITECTURAL SERVICES