


Existing North Elevation 1:100




Existing East Elevation 1:100




Existing South Elevation 1:100

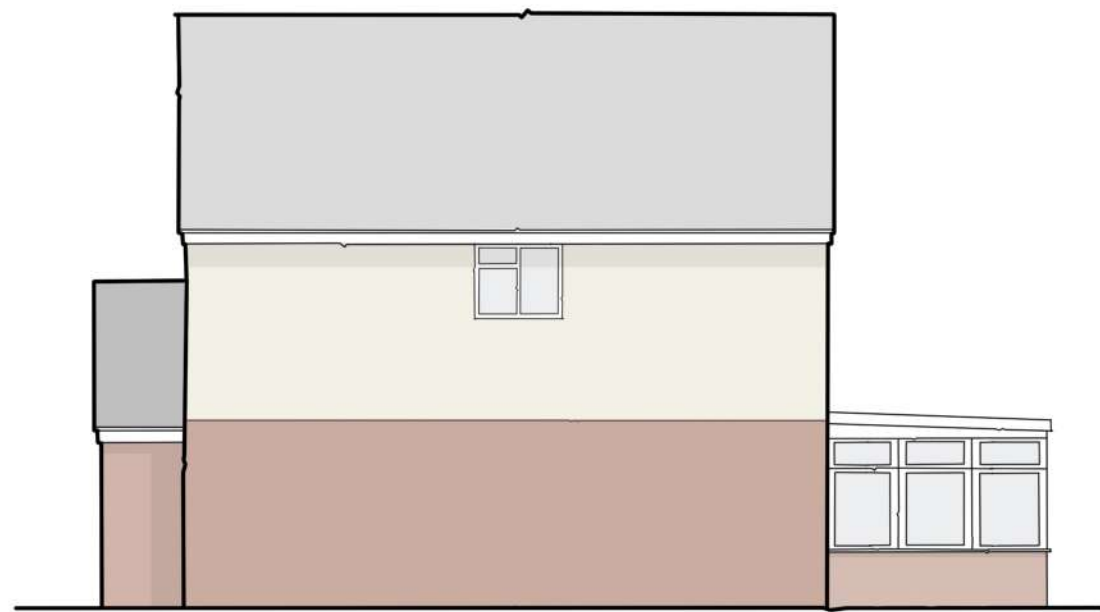

Existing West Elevation 1:100

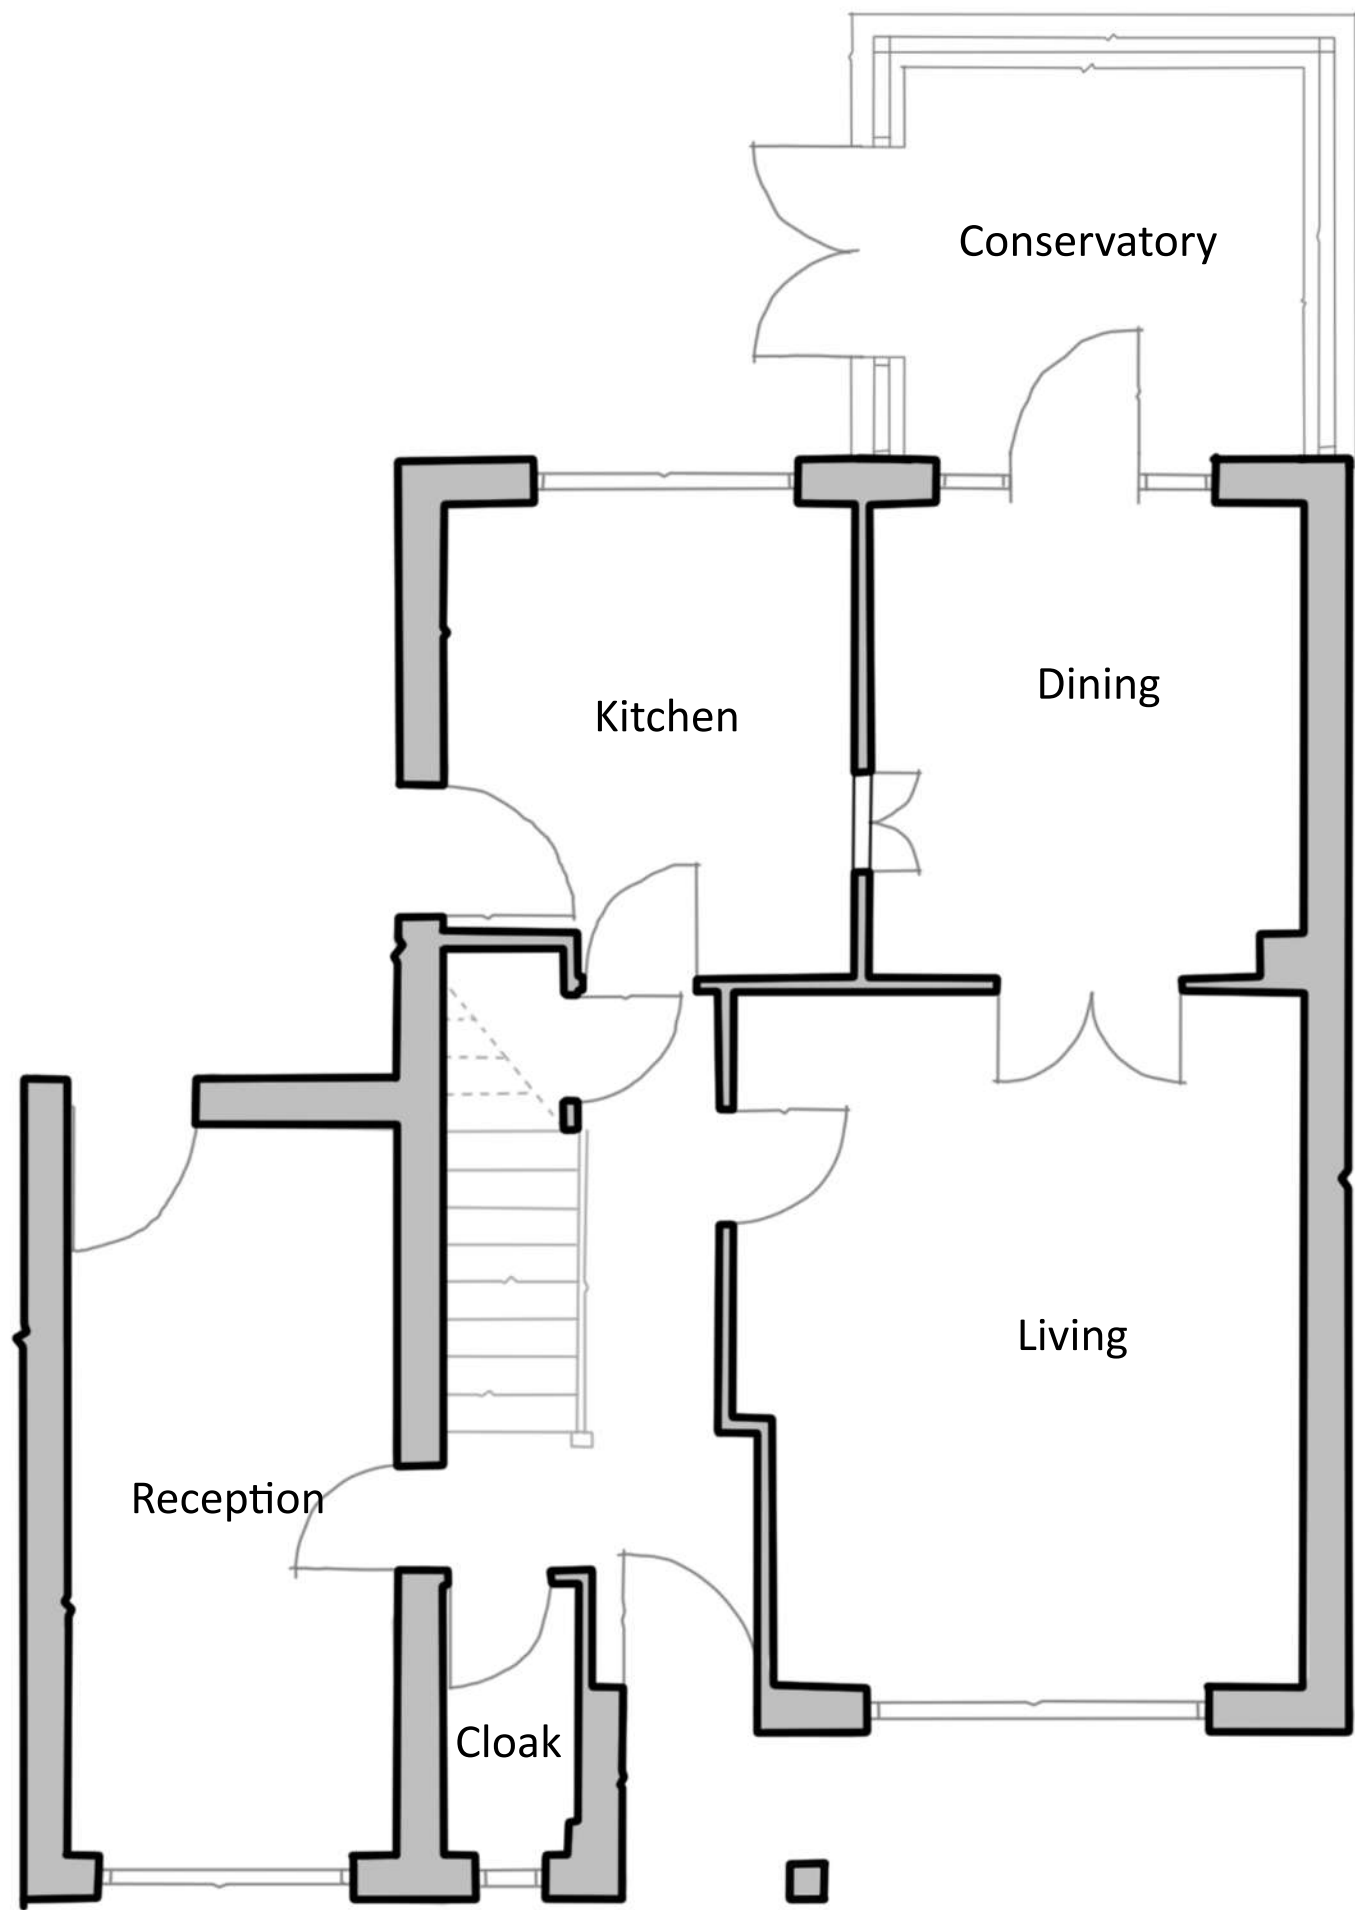

Existing Ground Floor Plan 1:50

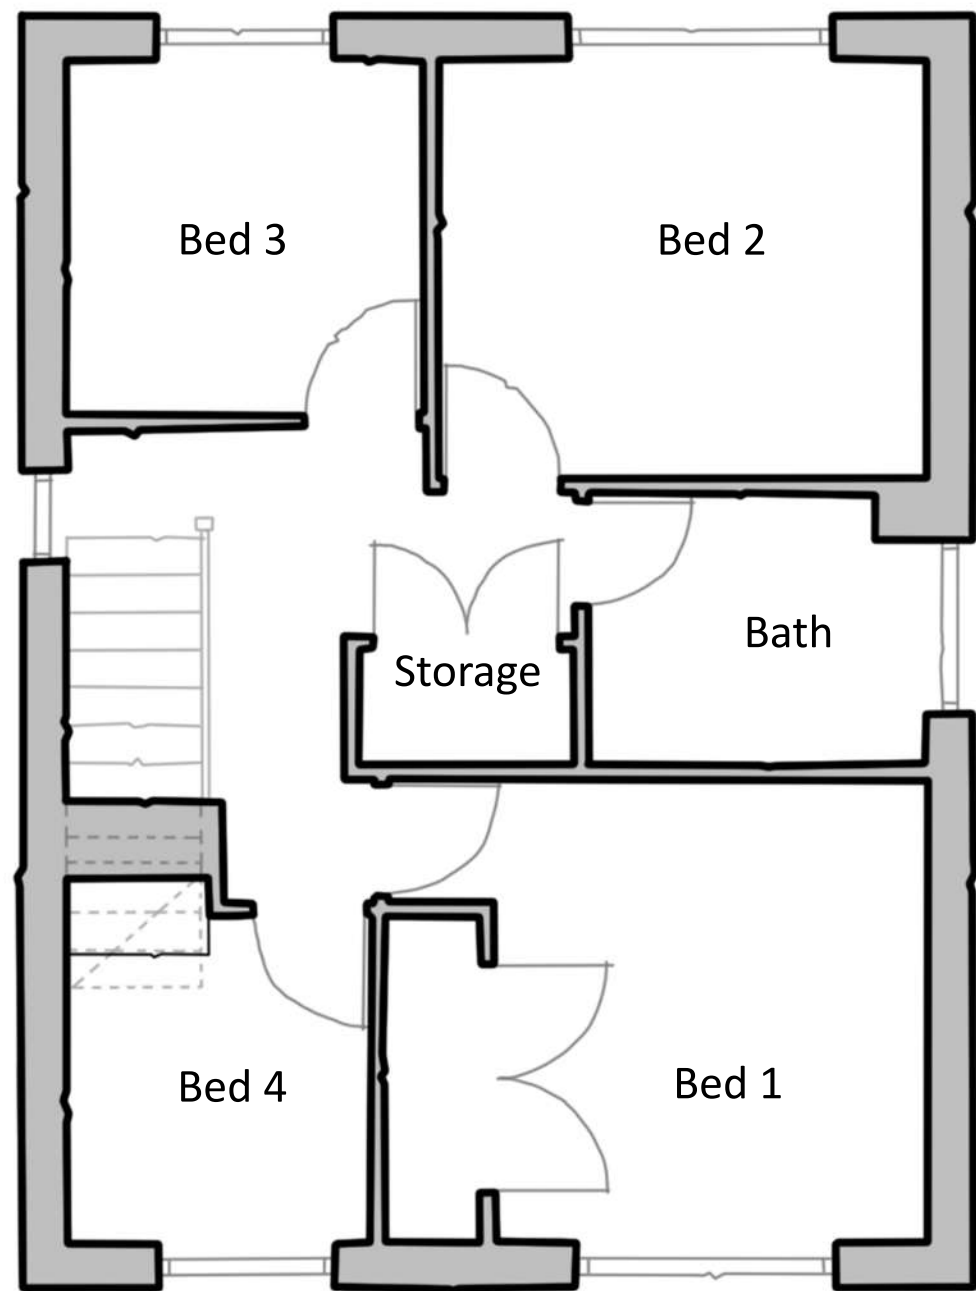

Existing First Floor Plan 1:50

REVISION	DESCRIPTION	DATE
----------	-------------	------

PROJECT	5 Oldham Close Chandlers Ford SO53 3NU
CLIENT	Mr & Mrs Symes
DRAWING	EXISTING PLANS & ELEVATIONS
NO.	1707/E/01
DATE	DECEMBER 2022
SCALE	1:50, 1:100
DRAWN BY	HK
CHECKED BY	LW

bbd
ARCHITECTS
bizzy blue design ltd
riba chartered architects

horsefair arch
the horsefair
romsey
SO51 8EZ

t : 01794 524200
e: enquiries@bizzybluedesign.com