


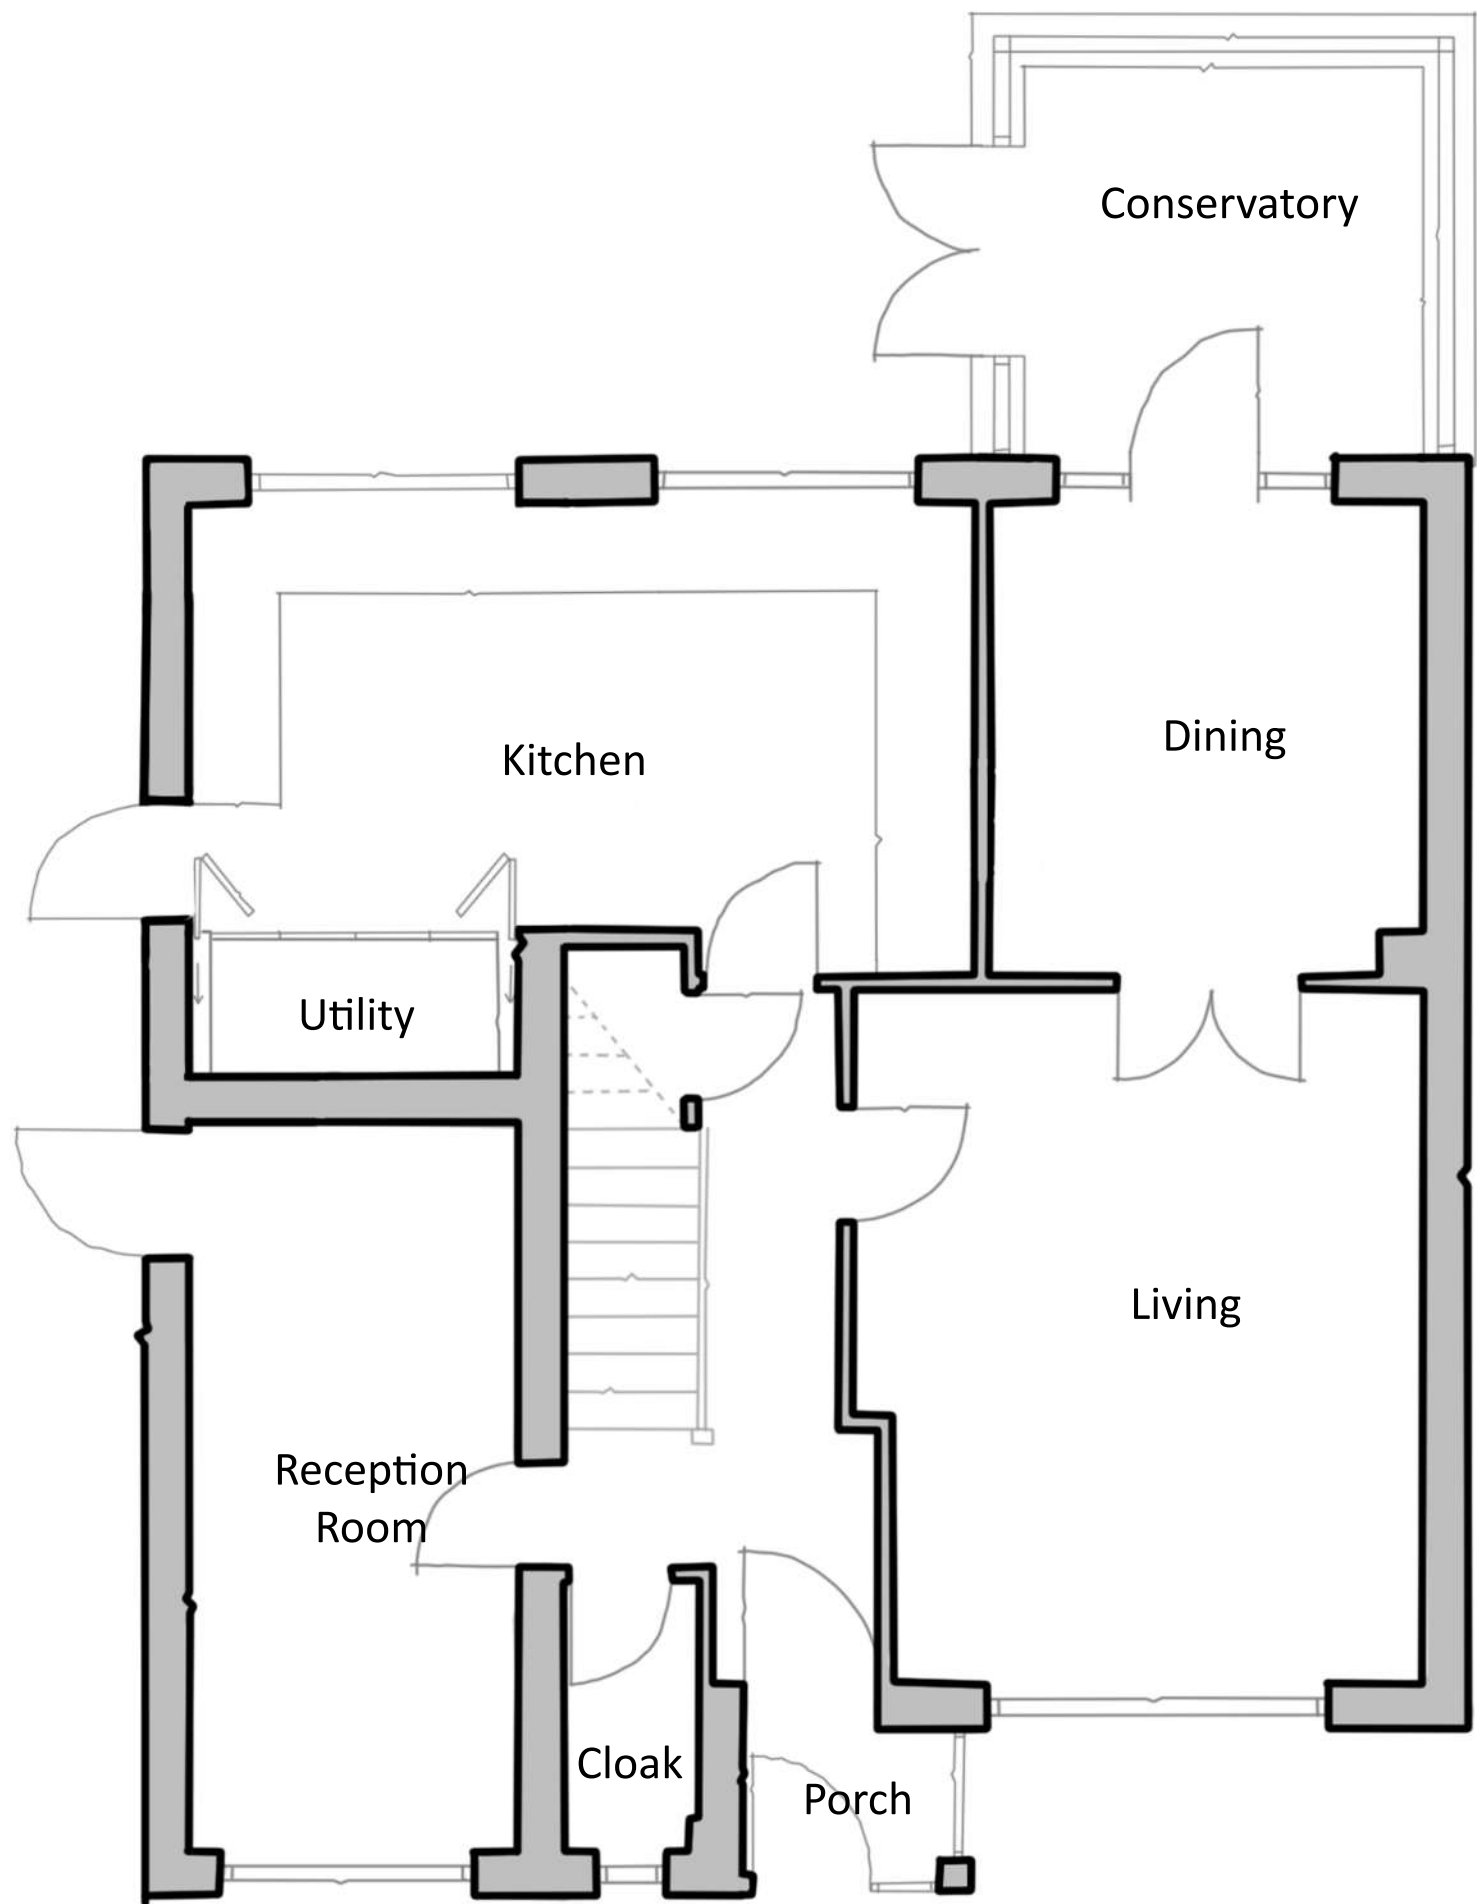


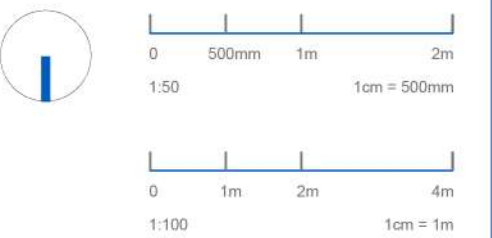


Proposed Ground Floor Plan 1:50

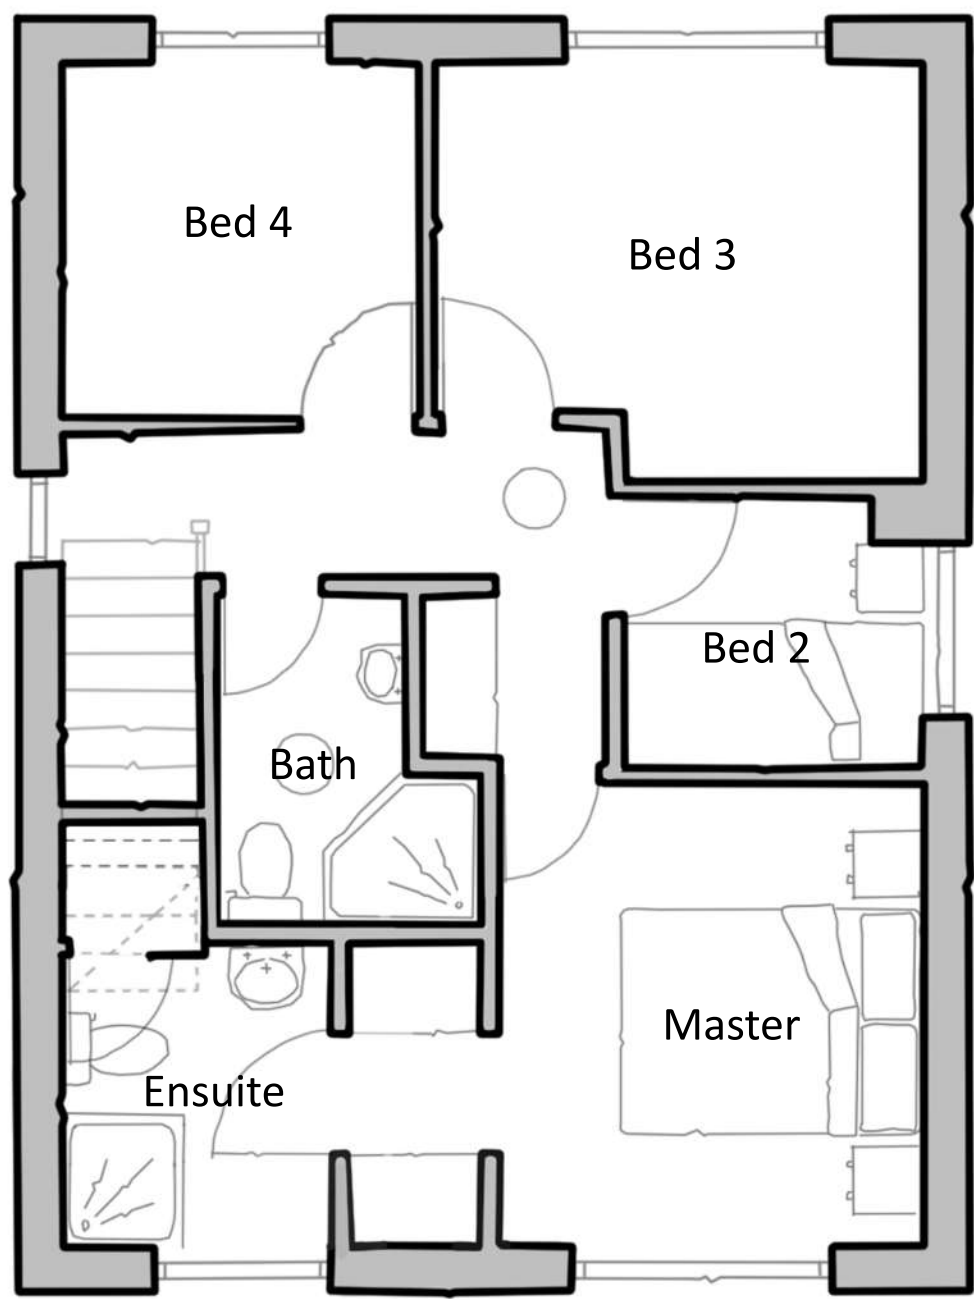

Proposed First Floor Plan 1:50

 


Proposed North Elevation 1:100

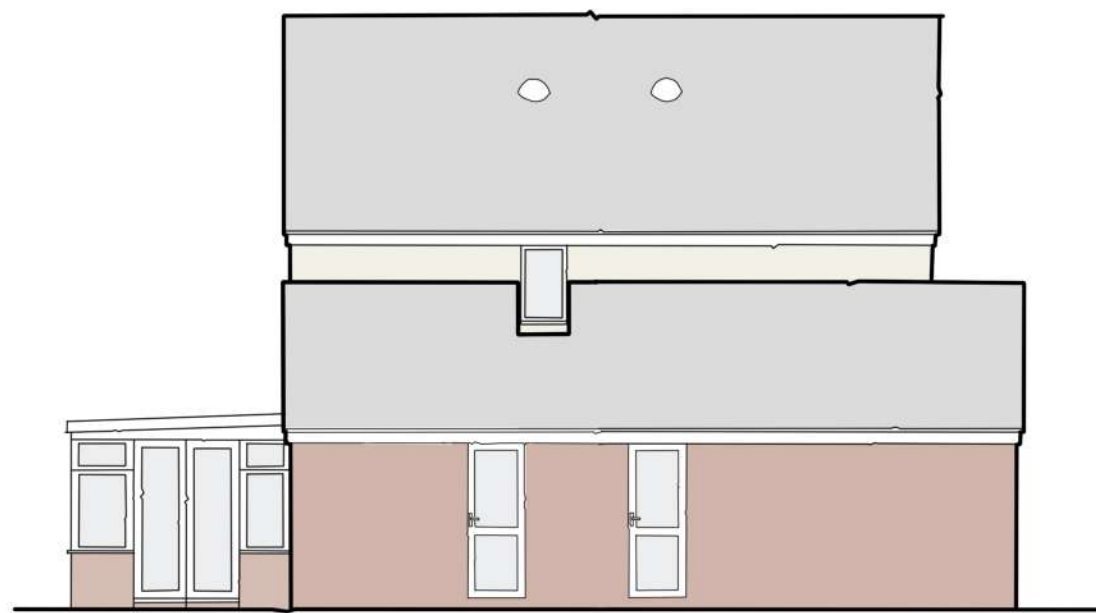

Proposed East Elevation 1:100



Proposed South Elevation 1:100

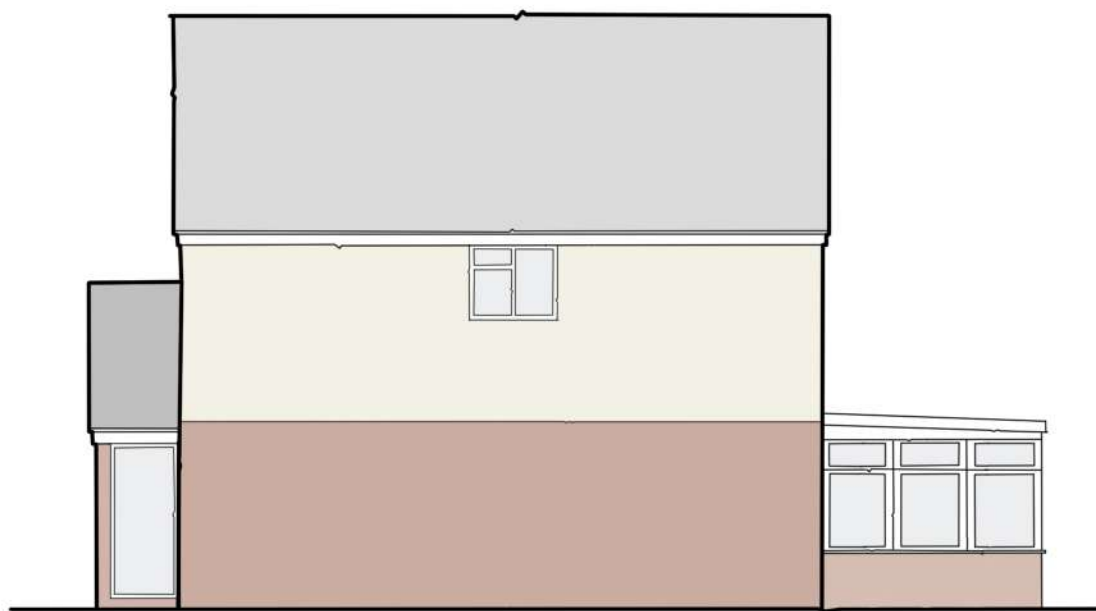

Proposed West Elevation 1:100

REVISION	DESCRIPTION	DATE
----------	-------------	------

5 Oldham Close
Chandlers Ford
SO53 3NU

PROJECT

CLIENT Mr & Mrs Symes

PROPOSED
DRAWING PLANS & ELEVATIONS

NO. 1707/P/11

DATE DECEMBER 2022

SCALE 1:50 / 1:100

DRAWN BY: HK CHECKED BY: LW

bbd

ARCHITECTS
bizzy blue design ltd
riba chartered architects

horsefair arch
the horsefair
romsey
SO51 8EZ

t : 01794 524200
e: enquiries@bizzybluedesign.com