



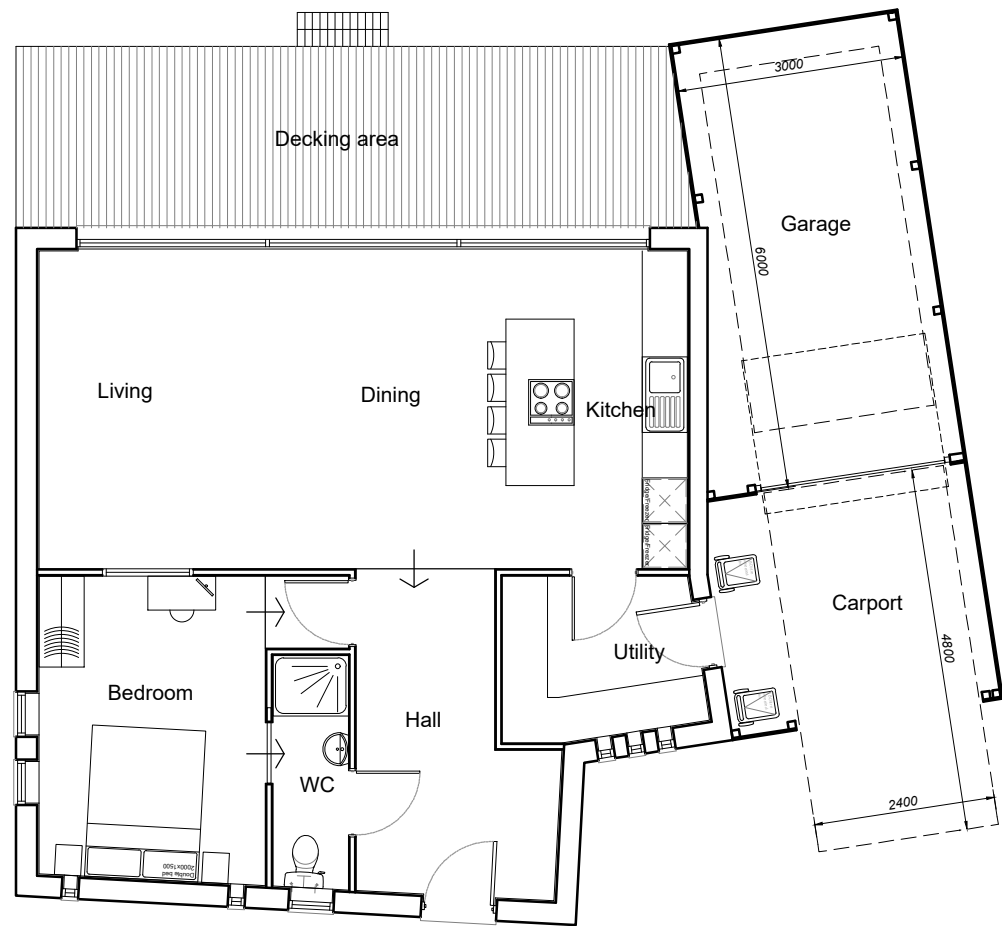

Ground Floor

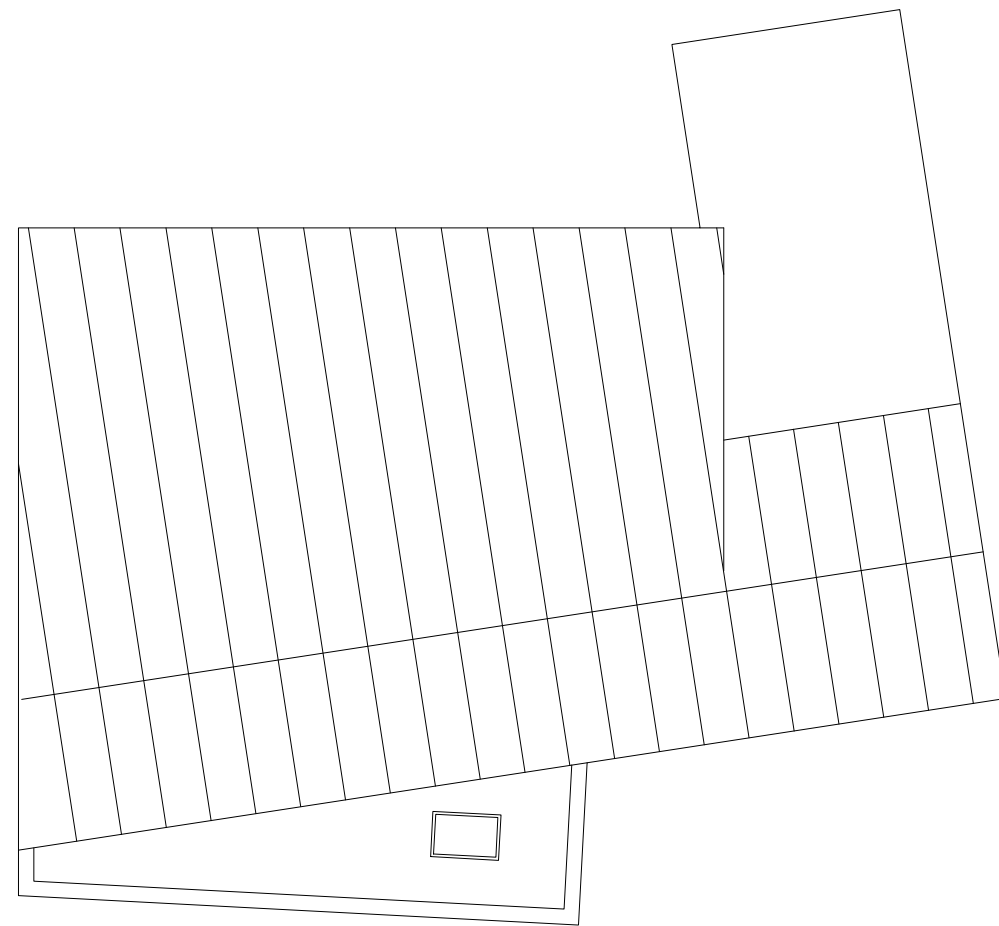

Roof Plan

C Decking added
B Garage / Carport revised
A Floor plans redesigned

Oct '20
June '20
Apr '20


JON DALE ARCHITECT LTD.

Jon Dale RIBA 7 Creshwood View, Eastleigh, Hampshire, SO50 4NF Tel: 07787 575126 E-mail: jondalearchitect@gmail.com

Project **Chalcott Bungalow, Manchester Rd, Netley** Title **Floor Plans**

Scale Date Drawn Checked Job No. Drawing No. Revision
1:100@A3 June '19 JD JD-022 FP01 C

scale 1:100

 

Housetype	Variation	
Bedrooms	1	2
Sq.ft	751	Sq.m 69.8