



PLANNING APPLICATION

 SITE BOUNDARY

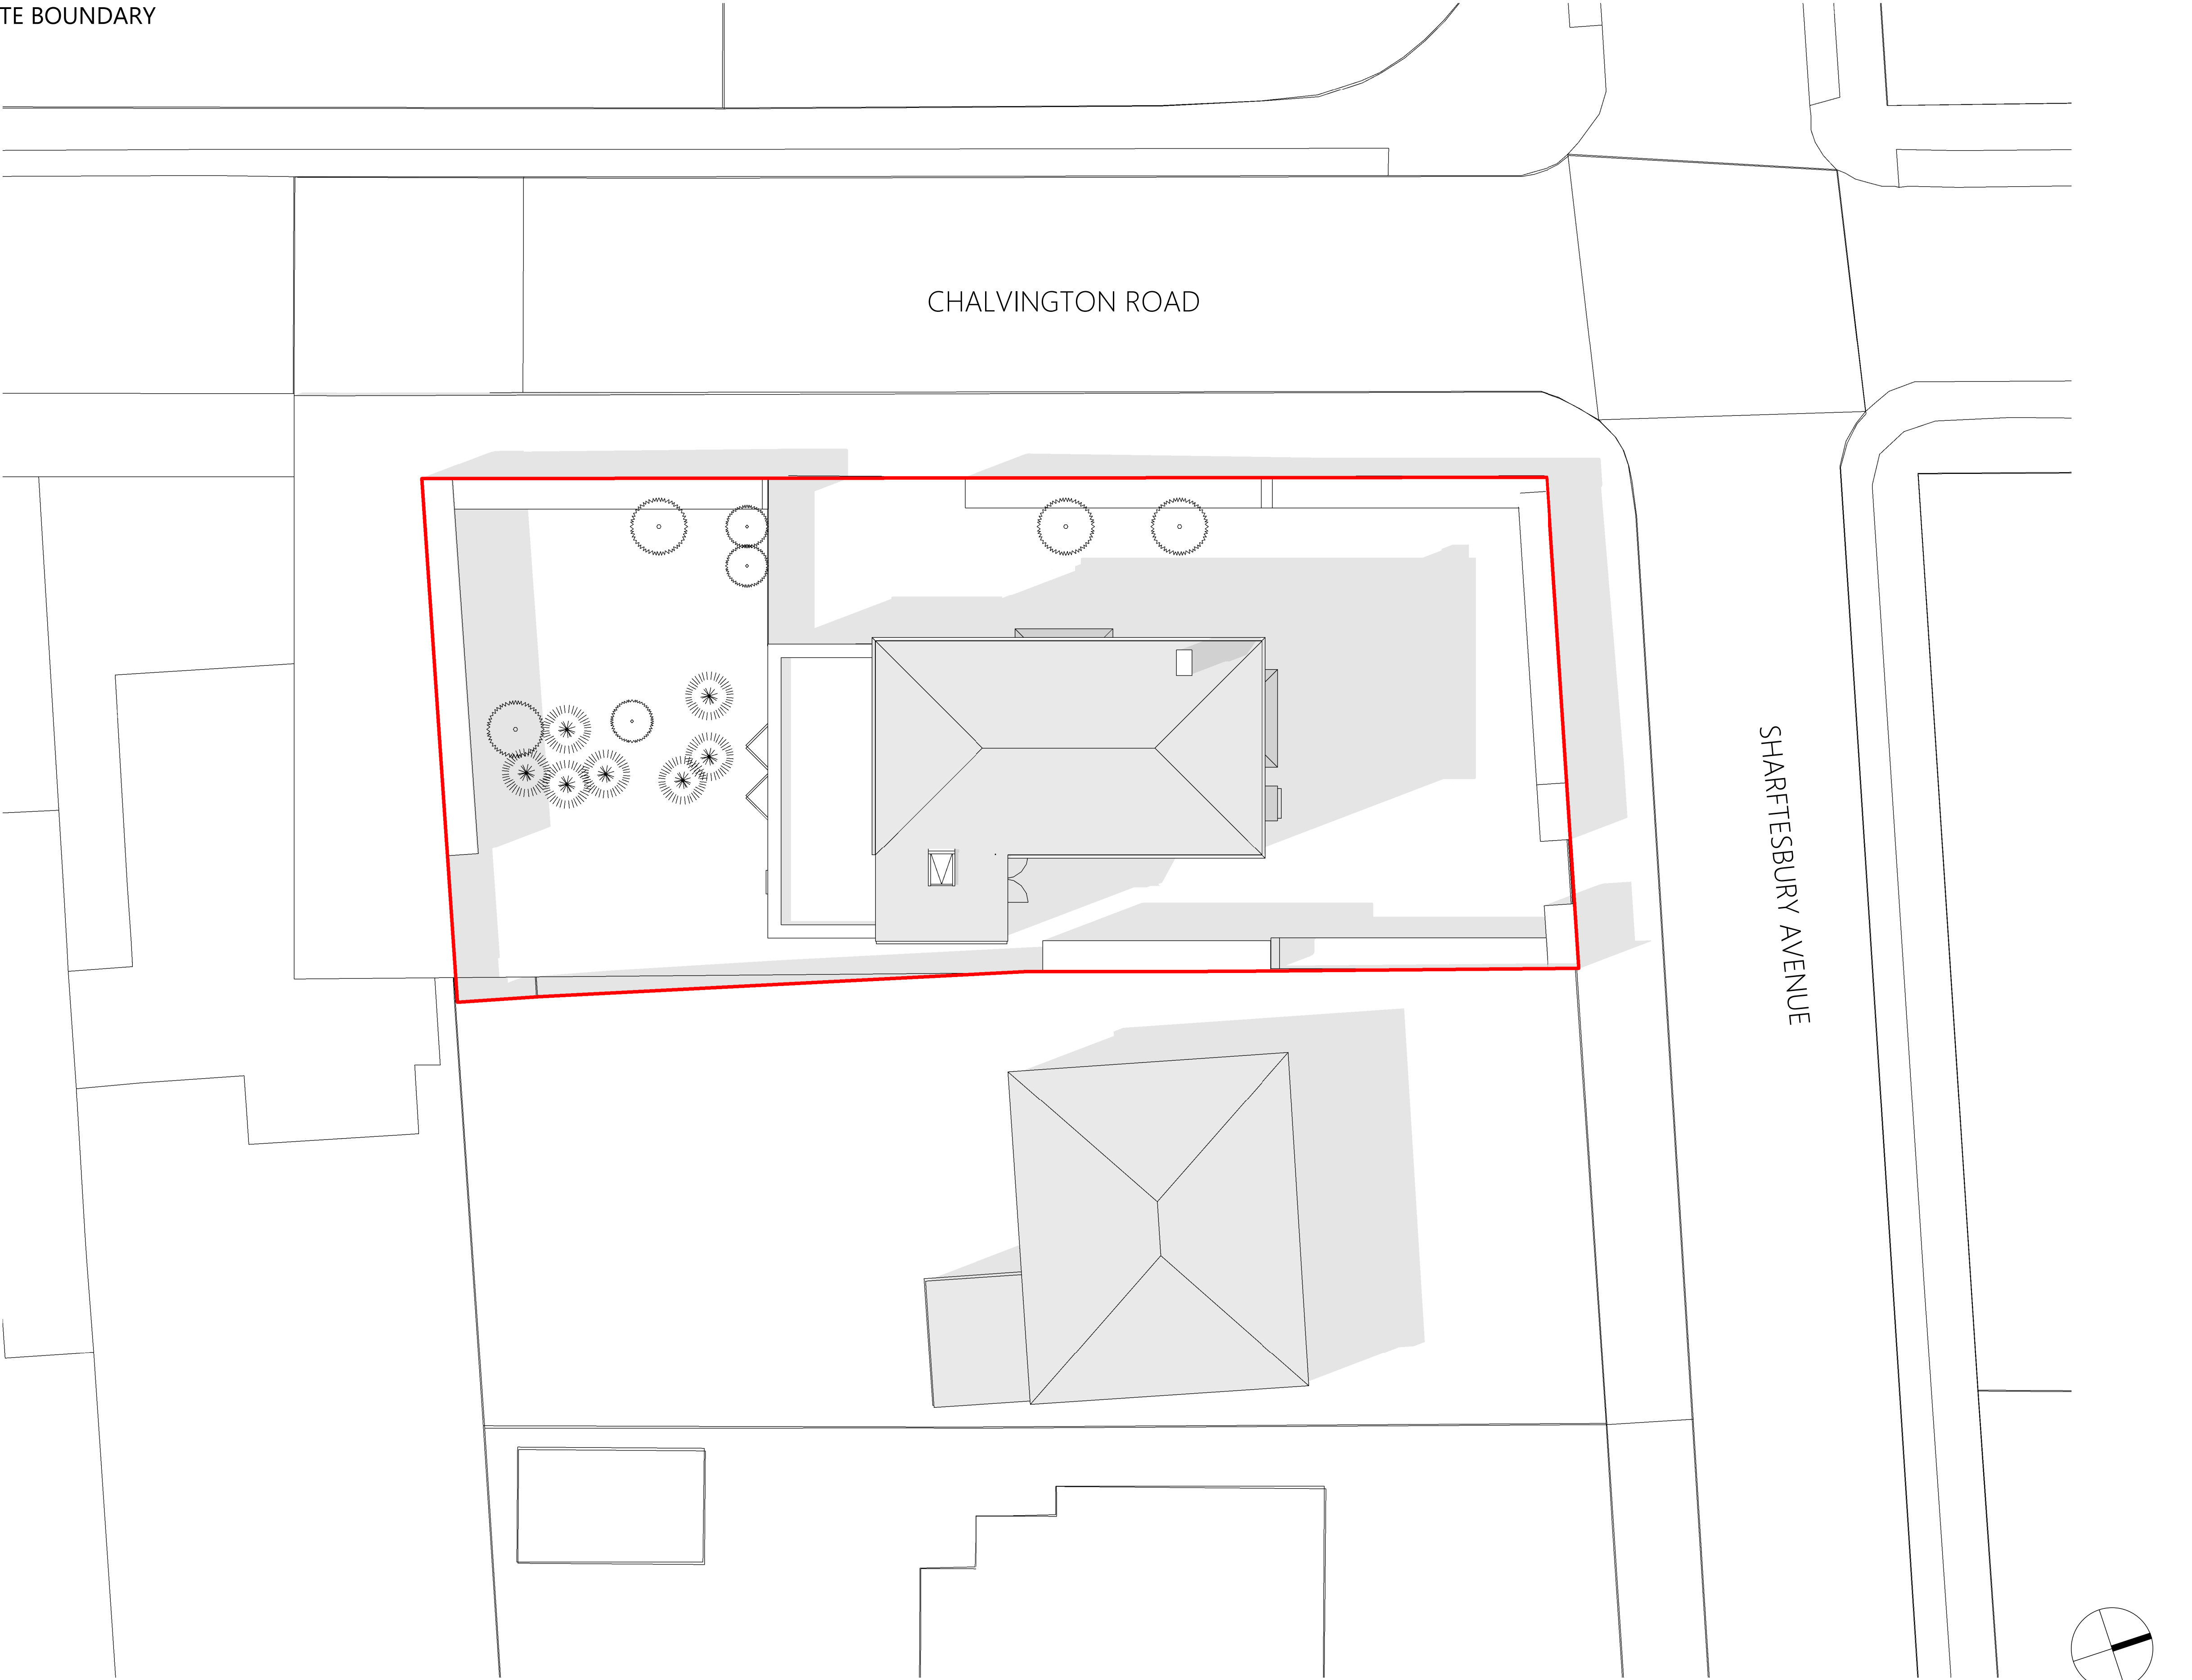

PROPOSED

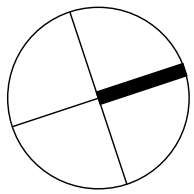

General Notes:

Dimensions in millimetres unless stated otherwise.

Do not scale off drawing.

All dimensions to be verified on site before proceeding.

All specifications/build-ups on this drawing are indicative only.

All materials and installations to be in accordance with all British Standards and building regulations.

All perspective views are indicative for illustrative purposes only.

02	Planning Amendment	AW	09.01.23
01	Planning	AW	10.10.22
00	Lawful Certificate	AW	07.11.22
REV	DESCRIPTION	BY	DATE
STATUS: PLANNING APPLICATION			

CLIENT:
Mathew Burton-Garner

ARCHITECT:
Drawn by Annabel West

SITE:
50 Shaftesbury Avenue, Chandler's Ford,
Eastleigh SO53 3BP

TITLE:
Site Plan (Proposed)

SCALE AT A3: 1: 200	DATE: 06.07.2022	DRAWN: AW	CHECKED: AW
PROJECT NO: -	DRAWING NO: P0700	REVISION: 02	