


PLANNING APPLICATION

EXTENT OF ALTERATIONS

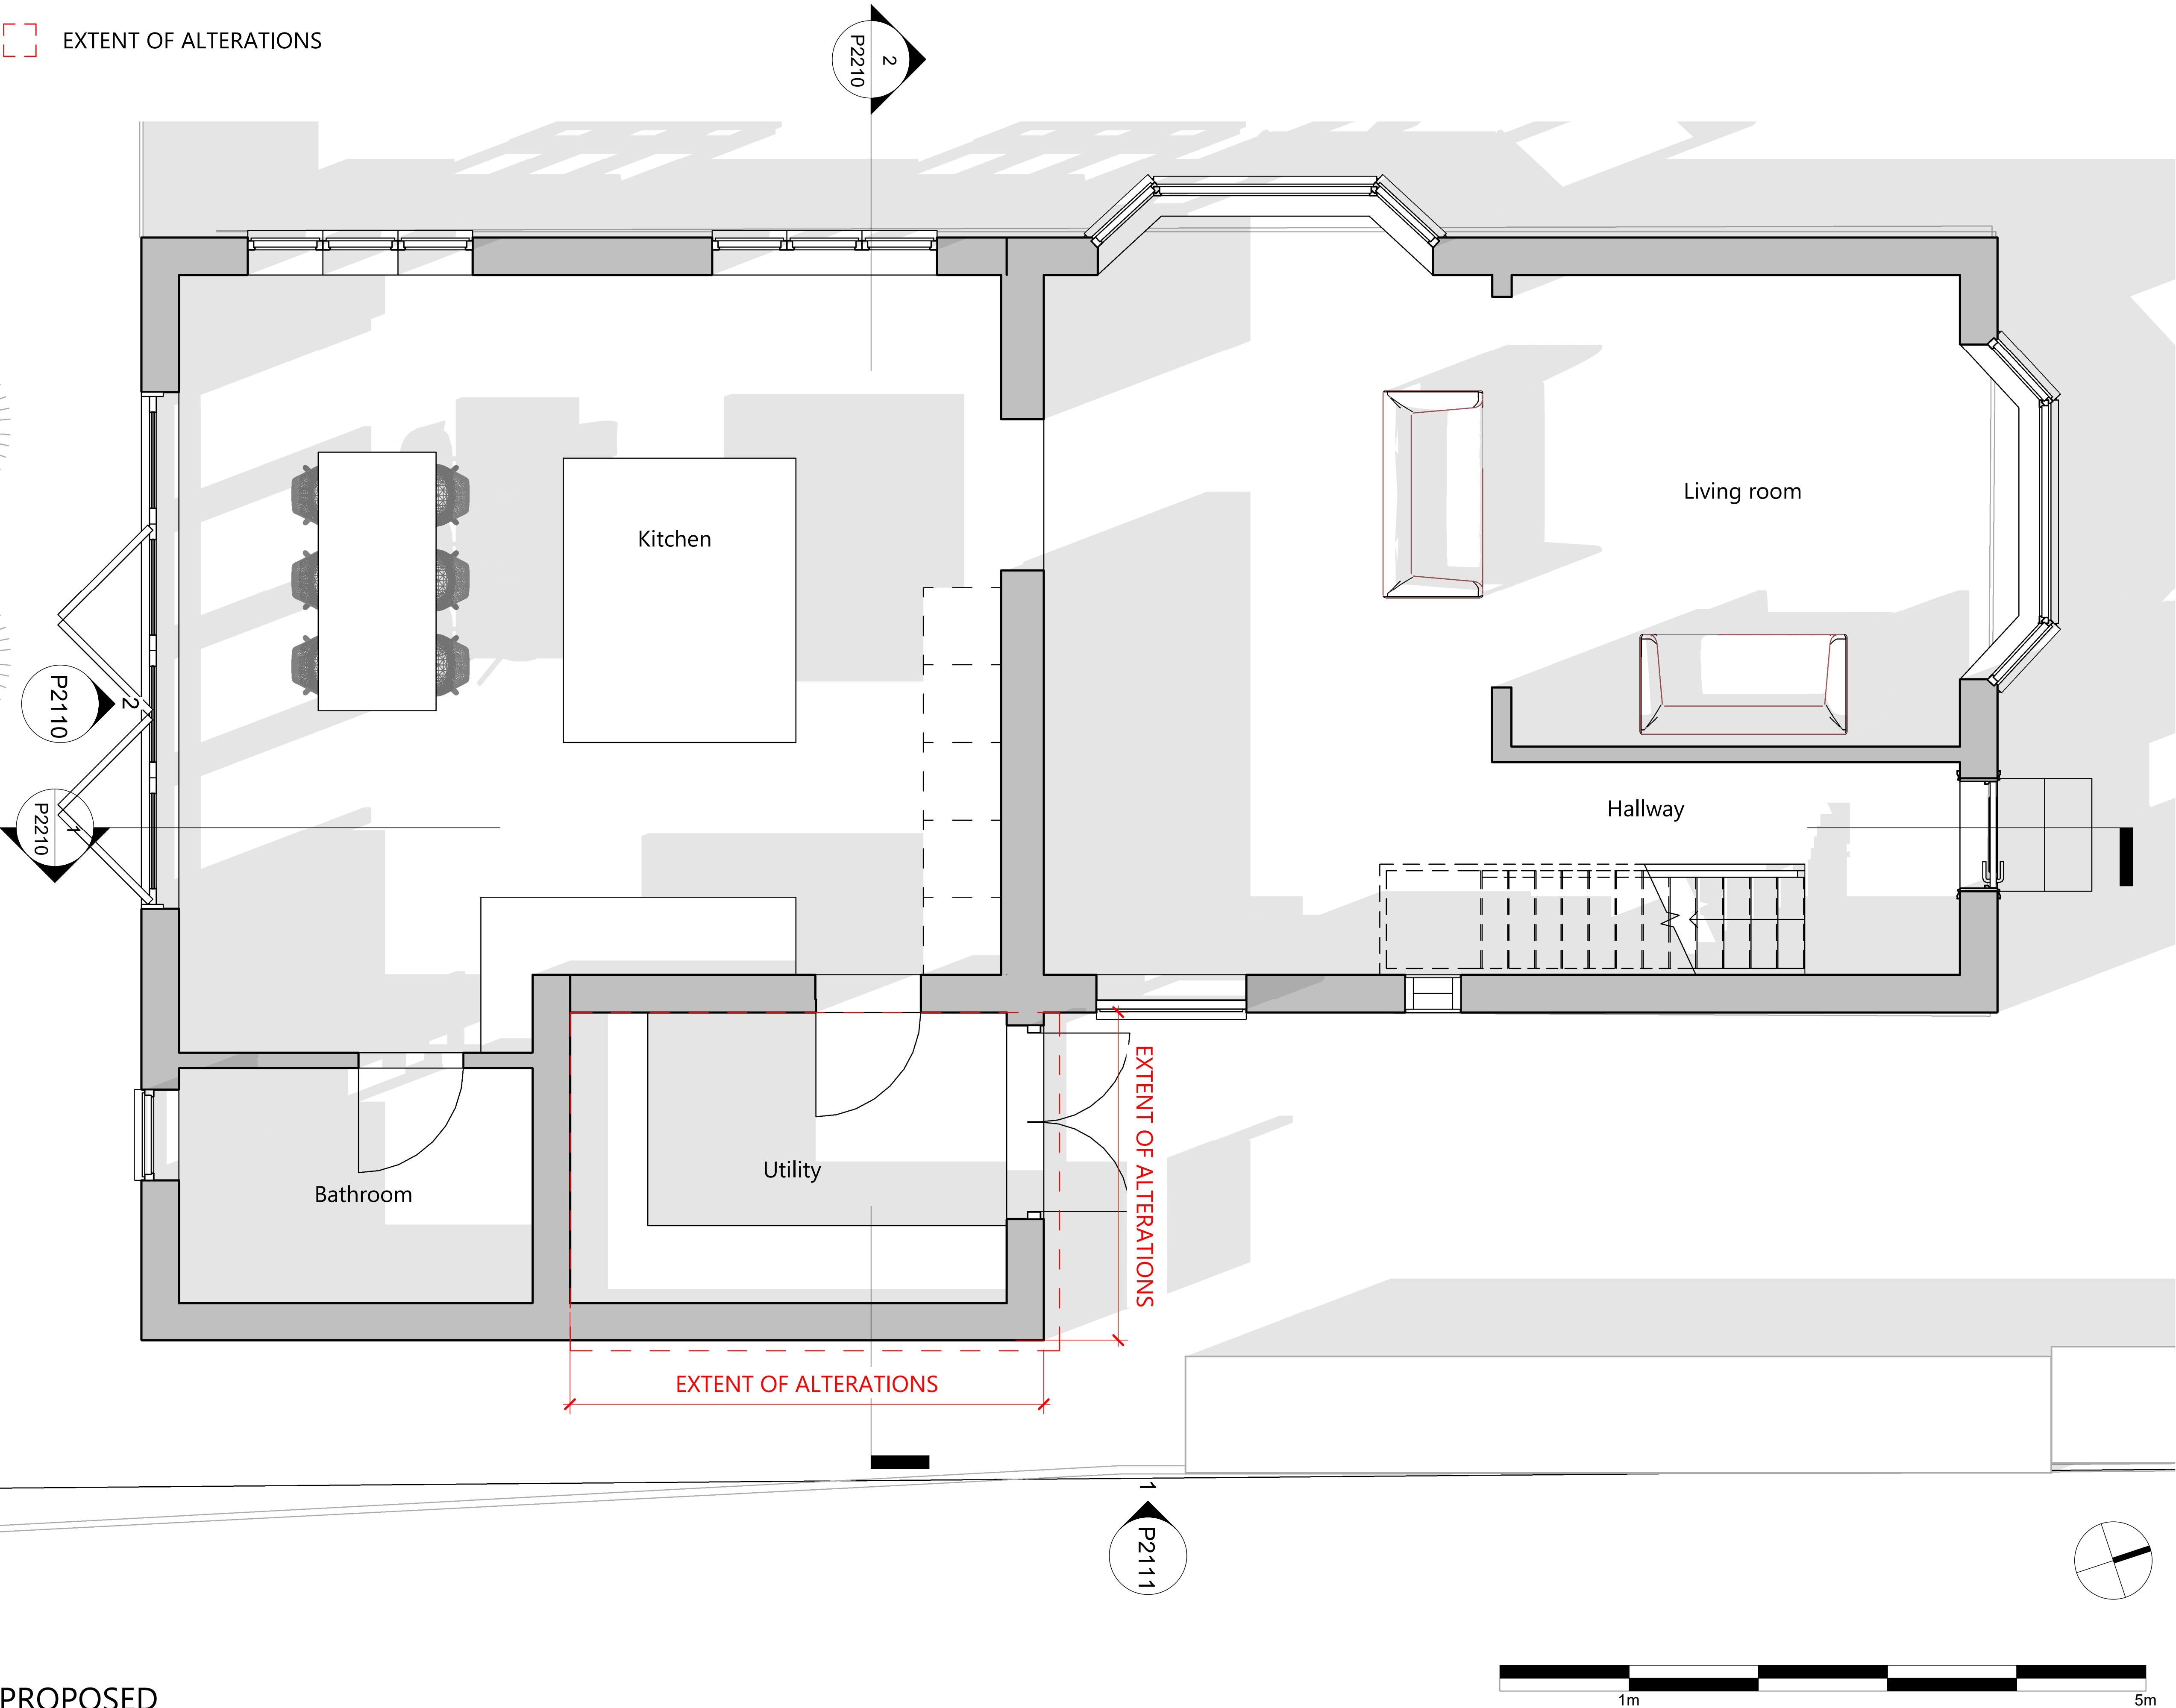

PROPOSED

General Notes:

Dimensions in millimetres unless stated otherwise.

Do not scale off drawing.

All dimensions to be verified on site before proceeding.

All specifications/build-ups on this drawing are indicative only.

All materials and installations to be in accordance with all British Standards and building regulations.

All perspective views are indicative for illustrative purposes only.

02	Planning Amendment	AW	09.01.23
01	Planning	AW	10.10.22
00	Lawful Certificate	AW	07.11.22
REV	DESCRIPTION	BY	DATE
STATUS: PLANNING APPLICATION			

CLIENT:
Mathew Burton-Garner

ARCHITECT:
Drawn by Annabel West

SITE:
50 Shaftesbury Avenue, Chandler's Ford,
Eastleigh SO53 3BP

TITLE:
Ground Floor Plan (Proposed)

SCALE AT A3: 1: 50	DATE: 06.07.2022	DRAWN: AW	CHECKED: AW
PROJECT NO: -	DRAWING NO: P2010	REVISION: 02	