



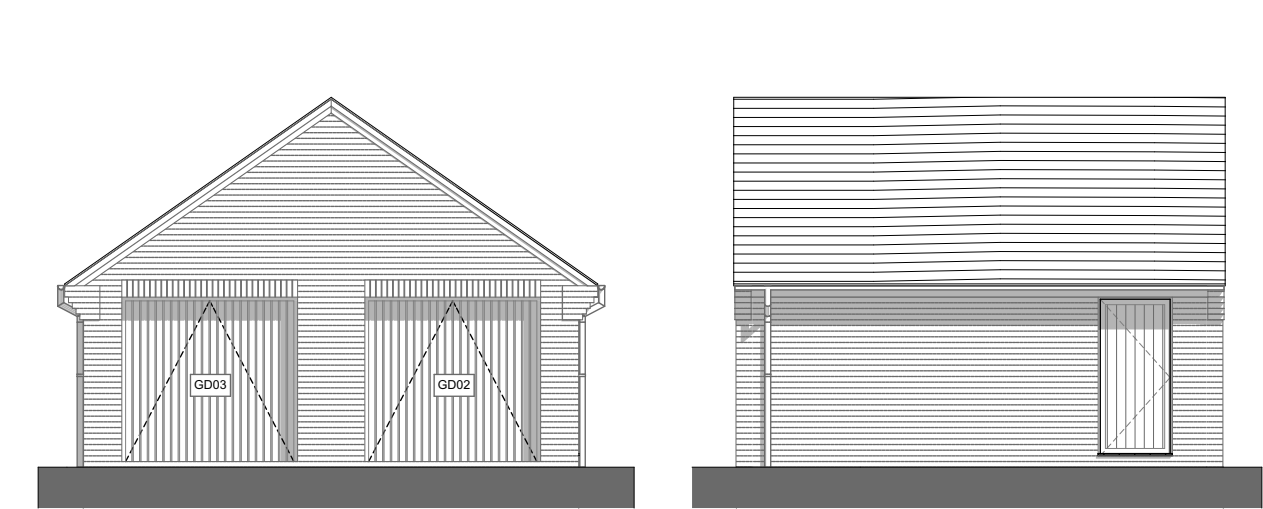


Front Elevation | 1:100

Side Elevation | 1:100

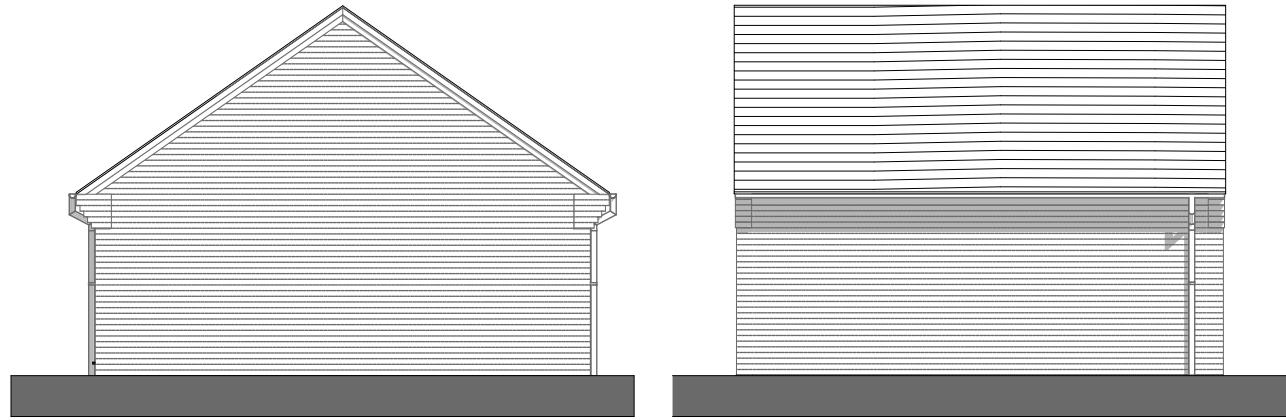


Rear Elevation | 1:100

Side Elevation | 1:100

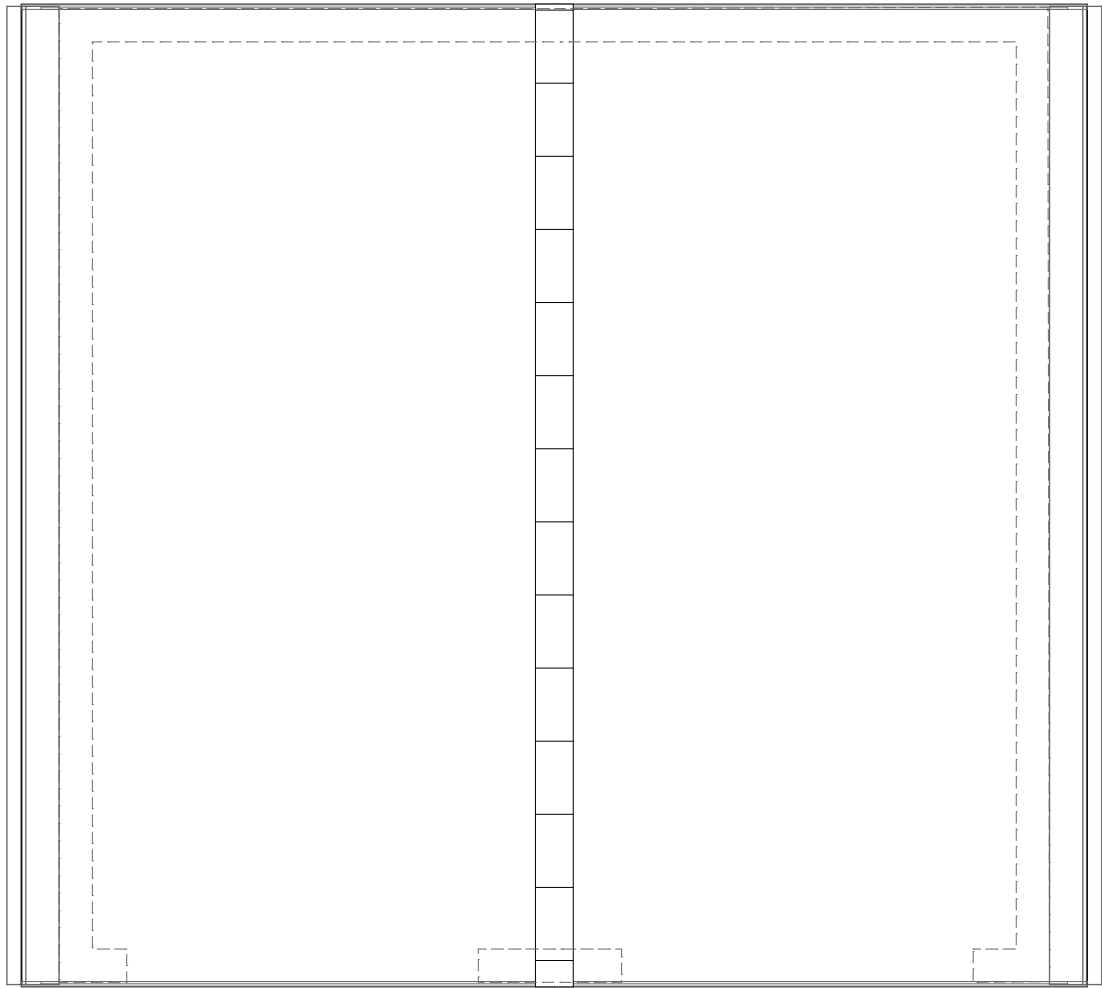


Roof Plan | 1:50

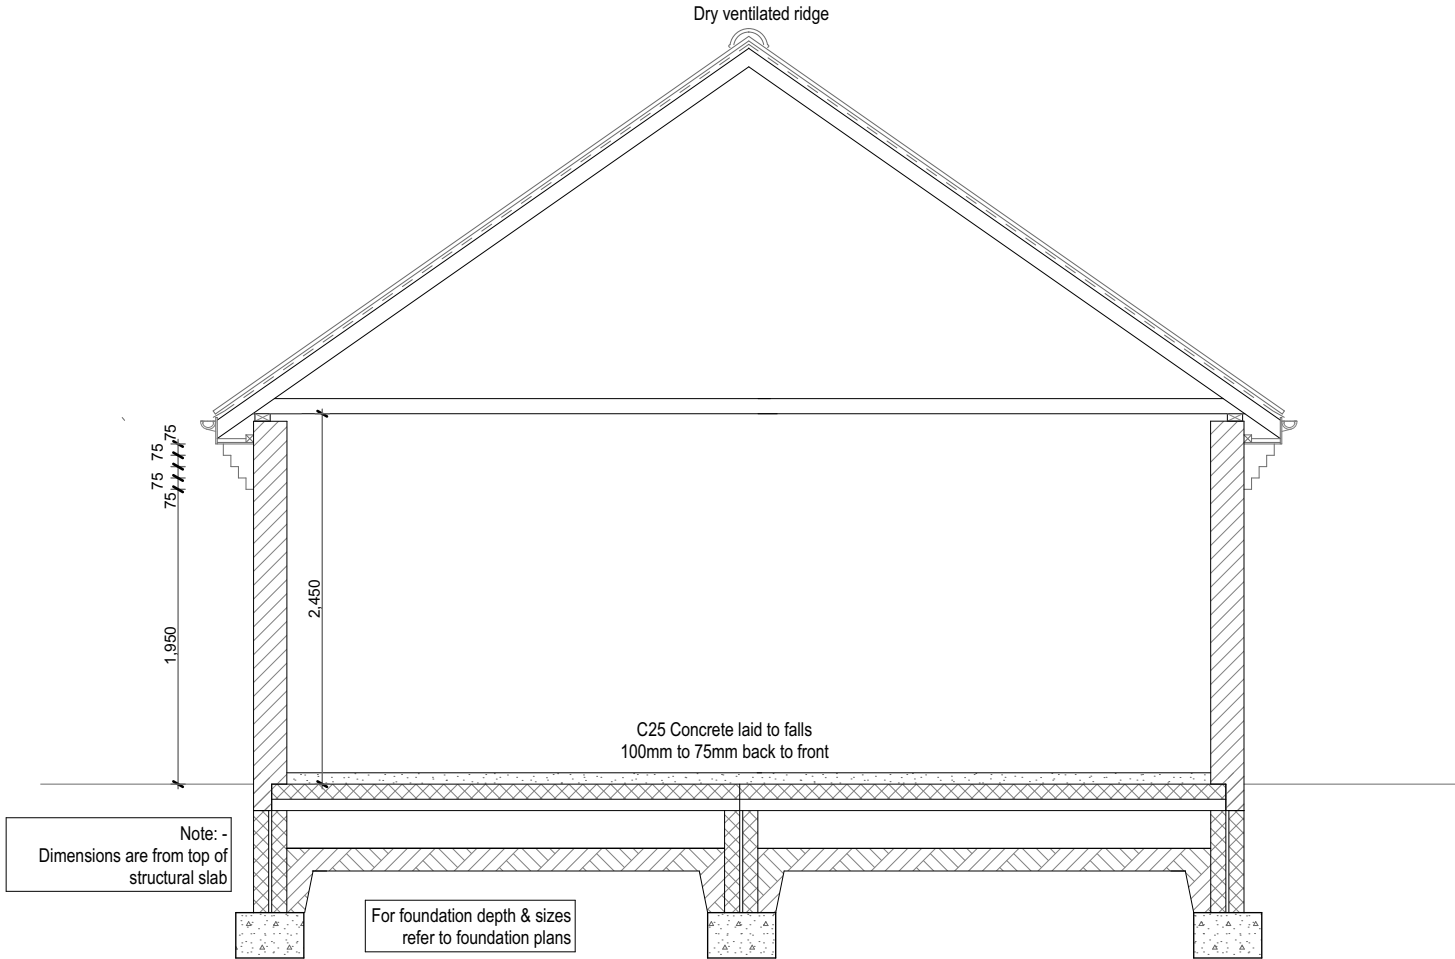



Section A-A | 1:50

DOOR SCHEDULE									
	Location	Door No	Opening	Leaf Dimensions	Fire Rating	Door Type	Glazing	Hand	Lining
FLOOR GF-Ground Floor									
	Plot 34&35 Garage Door	GD02	2,325×2,175	2,225×2,125					0
	Plot 34&35 Garage Door	GD03	2,325×2,175	2,225×2,125					0
	Plot 34&35 Garage Side Door	GD01	980×2,100	924×2,072		Munsters Door	-	R	0

MATERIALS
Refer to Crayfern external material schedule for specific materials

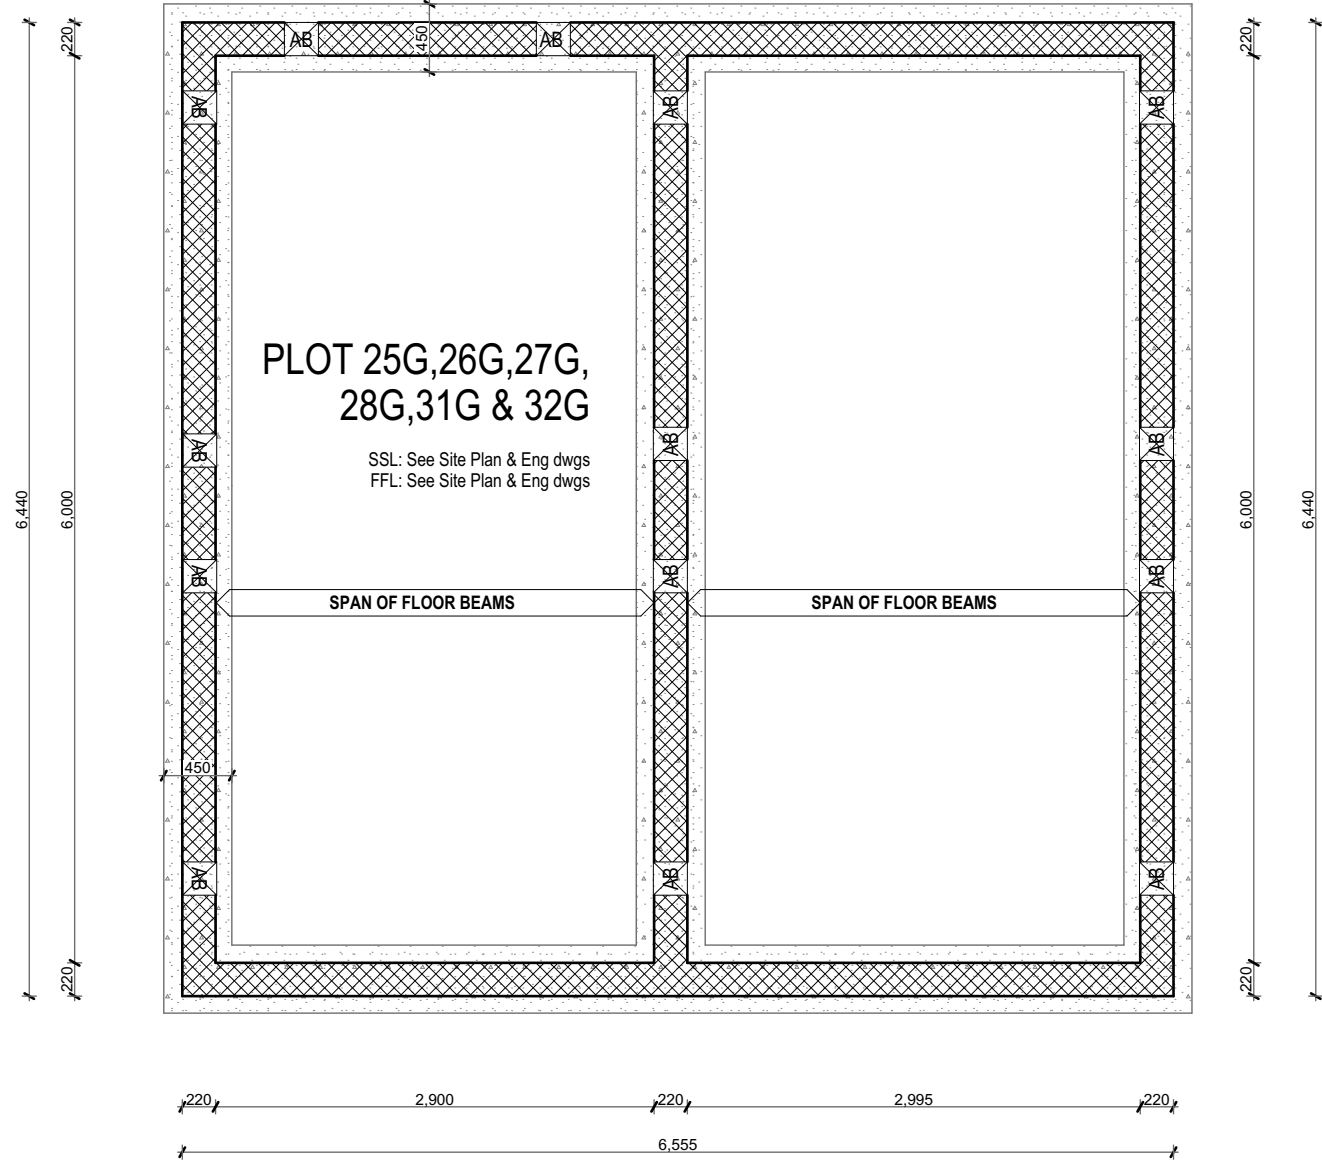

Foundation Layout | 1:50

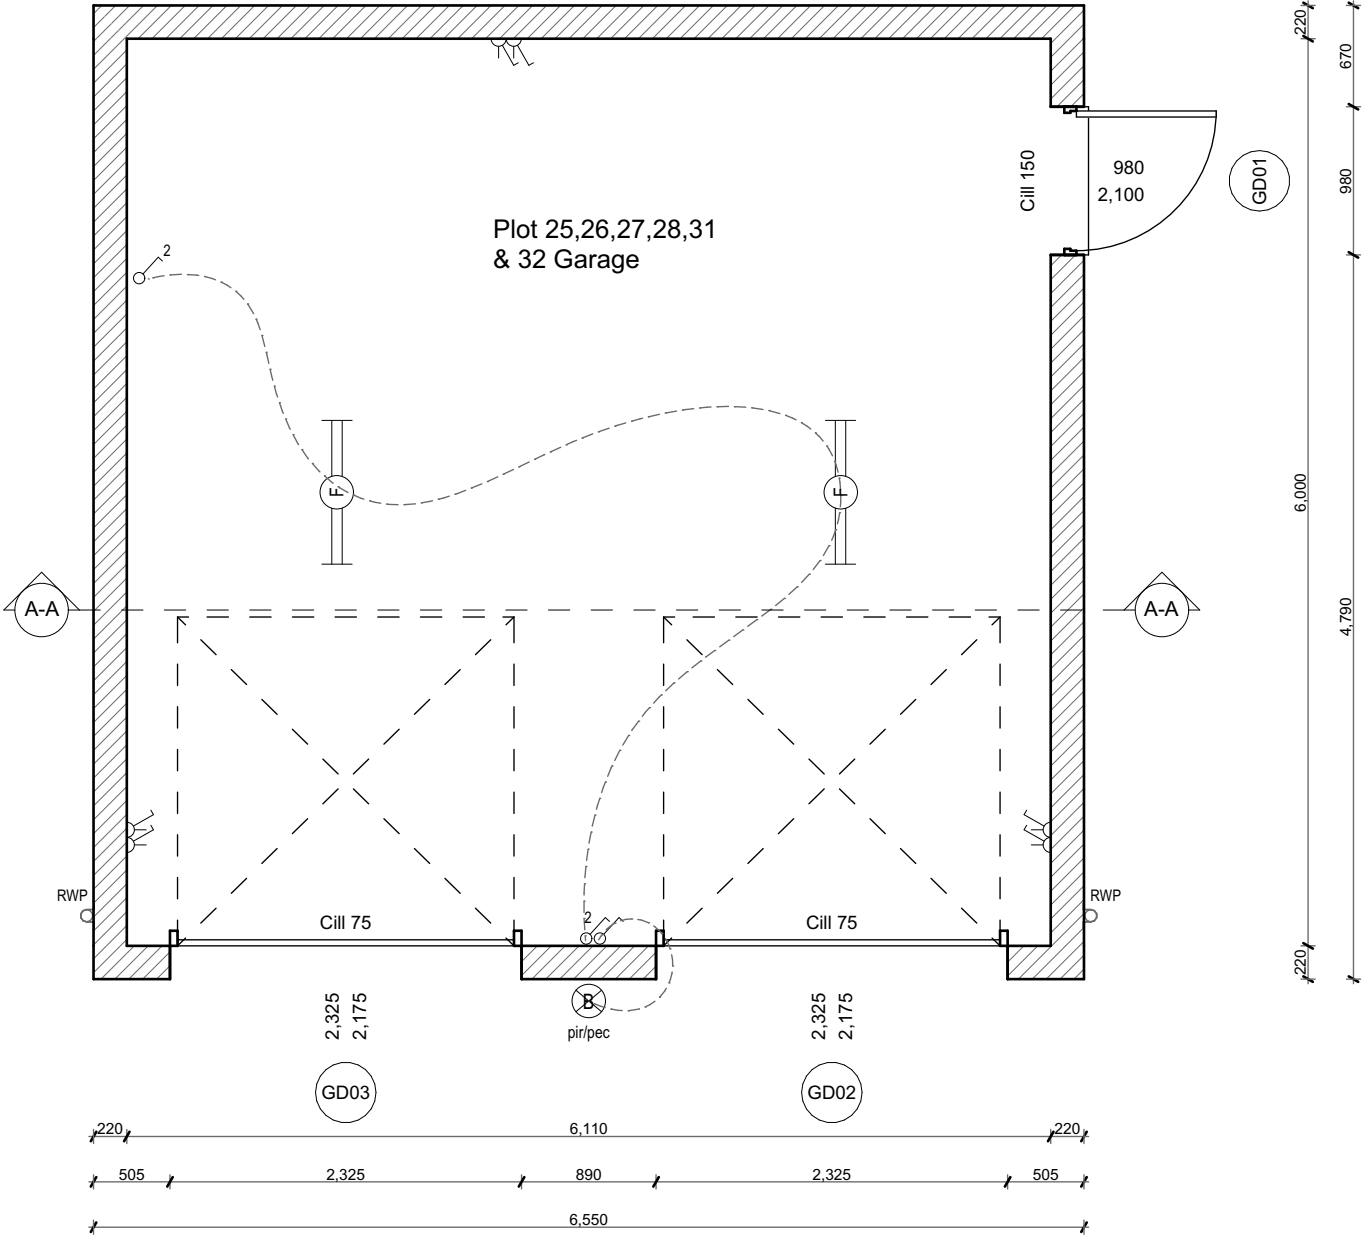 

Ground Floor Layout | 1:50



Victoria House 14 St Johns Road Hedge End Southampton Hampshire SO30 4AB
Tel 01489 773577 * Fax 01489 797111 * E mail sales@crayfernhomes.co.uk

Do not scale this drawing. Use written dimensions only. All dimensions are to be checked on site prior to commencement of work. This drawing is the copyright of Crayfern Homes Limited and may not be copied altered or reproduced in any way without their written authority

PLOT 25,26,27,28,31&32 | DOUBLE GARAGE DEVELOPMENT AT:
LAND NORTH SIDE OF GRANGE ROAD
NETLEY ABBEY

FOR
CRAYFERN HOMES LIMITED

Scale : Varies @ A2 Date : SEPT 2021
Drawing No : 04.21_GAR_607