


	CONSUMER UNIT - SEMI CONCEALED TYPE
	SINGLE SWITCHED SOCKET OUTLET
	SWITCHED SOCKET OUTLET
	SWITCHED SINGLE SOCKET OUTLET WITH SWITCHED SPUR ABOVE WORKTOP
	FUSED SPUR
	3 POLE ISOLATOR SWITCH FOR EXTRACT
	COOKER CONTROL UNIT WITH SINGLE SWITCHED SOCKET OUTLET
	TELEPHONE OUTLET
	MASTER TELEPHONE POINT
	TERRESTRIAL TV AERIAL OUTLET
	LOUNGE PLATE (INC SAT1, SAT2, DAB, TV/FM & 2 X TELEPHONE)
	MULTI PLATE (TV/FM)
	ONE WAY SWITCH
	TWO WAY SWITCH
	THREE WAY SWITCH
	PULL CORD SWITCH
	ISOLATION SWITCH
	SHAVER OUTLET/ LIGHT FITTING
	PENDANT SET (all low energy light fitting)
	WALL MOUNTED LIGHT FITTING (fitted with PIR & PEC sensors)
	BULKHEAD LIGHT FITTING (fitted with PIR & PEC sensors)
	BULKHEAD LIGHT FITTING
	LOW VOLTAGE DOWN LIGHTER
	CEILING MOUNTED TRACKED DOWNLIGHTERS (lamps per track to be agreed)
	ENCLOSED FLUORESCENT LUMINAIRE
	DEDICATED EMERGENCY LUMINAIRE (Position to be agreed)
	INTERCOM HANDSET & DOOR RELEASE
	MAINS OPERATED DOORBELL
	SMOKE DETECTOR
	HEAT DETECTOR
	CARBON MONOXIDE DETECTOR
	RADIATOR (NB : Electric storage heaters in communal areas)
	EXTRACT FAN
	CENTRAL HEATING THERMOSTAT
	EGRESS WINDOW
	EXTERNAL TAP POSITION TO BE AGREED WITH SITE MANAGER PRIOR TO INSTALLATION
	EXTERNAL SOCKET FOR FUTURE PROVISION OF ELECTRIC CAR CHARGING
	DATA POINTS AND POWER FOR FIBRE BROADBAND - SEE MANUFACTURERS DETAILS FOR EXACT REQUIREMENTS - NOTE: THIS IS ONLY IF REQUIRED BY SPECIFICATION


1. Electrical control heights: Switches, sockets, ventilation & service controls should be at a height usable by all (i.e between 450 & 1200mm from the floor).
2. Minimum 75% energy lighting throughout to comply with Part L
3. Avoid back to back sockets on separating walls.
4. Isolated boiler control: Boiler controls must be on a separate circuit, i.e. not linked to another circuit. If circuit is to be energised prior to 'final' fire risk mitigation to follow 'energise circuit' procedure.
5. Boiler flue min. 300mm from opening casements, 300mm from boundary, 375mm from external corners.
6. Approved document part Q (2009 edition) requirements: A) thermostatic mixing valve device to be fitted to bath in accordance with approved document g (april 2010)
B) water usage will not exceed 125 litres per person per day to comply with approved document G (april 2010)
7. Ventilation requirements:
All plots to be system 1 - to manufacturers design and comply with approved document F
8. Radiator sizes are indicative only, refer to heating designs for size and specification.
9. All bath taps to be fitted with mixer/blender valve to ensure the temperature of water leaving the tap outlet does not exceed 48 deg c, and close to the final outlet to prevent the colonisation of waterborn pathogens.
10. External lighting adjacent to doors to comply with Approved Doc Q where applicable.

DOOR SCHEDULE									
	Door No	Location	Opening	Leaf Dimensions	Fire Rating	Door Type	Glazing	Hand	Lining
FLOOR 01-First Floor		Plot 26 AC	842x2,021	762x1,981		lseo white primed	-	R	124mm
		Plot 26 Bathroom	842x2,021	762x1,981		lseo white primed	-	R	124mm
		Plot 26 Bed 1 Ensuite	842x2,021	762x1,981		lseo white primed	-	R	124mm
		Plot 26 Bed 2 Ensuite	842x2,021	762x1,981		lseo white primed	-	L	124mm
		Plot 26 Bedroom 1	842x2,021	762x1,981		lseo white primed	-	R	124mm
		Plot 26 Bedroom 1 W'drobe	1,140x2,018	1,066x1,981		lseo white primed	-	L	
		Plot 26 Bedroom 2	842x2,021	762x1,981		lseo white primed	-	R	124mm
		Plot 26 Bedroom 2 W'drobe	1,446x2,018	1,372x1,981		lseo white primed	-	L	
		Plot 26 Bedroom 3	842x2,021	762x1,981		lseo white primed	-	R	124mm
		Plot 26 Bedroom 3 W'drobe	1,140x2,018	1,066x1,981		lseo white primed	-	R	
		Plot 26 Bedroom 4	842x2,021	762x1,981		lseo white primed	-	L	124mm
		Plot 26 Store	690x2,021	610x1,981		lseo white primed	-	L	124mm

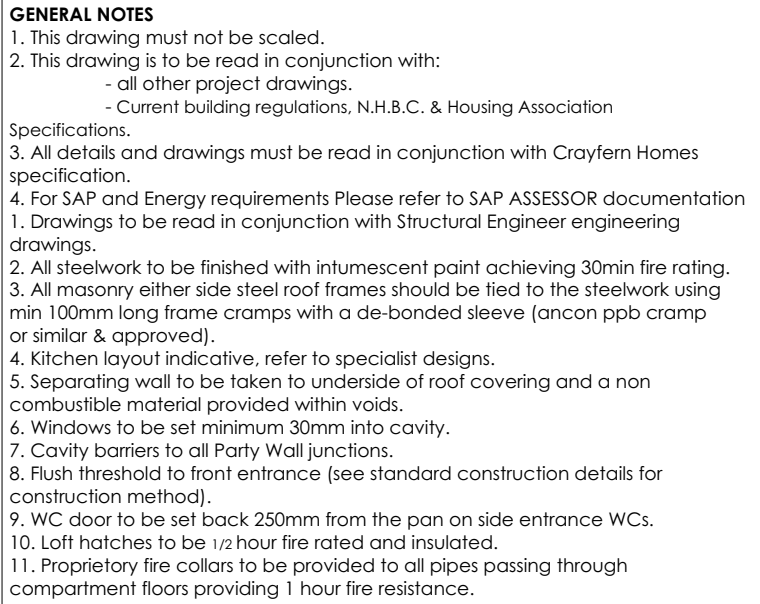

1. All brick/blockwork to be constructed from a stable platform utilising a suitable scaffold or supported mid floor.
2. Triangular restraint frames should be utilised in areas where free standing brick/blockwork is liable to collapse under high winds.
3. Increased risk of 2 storey fall when temporary boarding & joists are removed from both stairwell openings when fitting staircases.
4. First floor widespan (apartment block only) to be installed by specialist contractor. blocks to be checked for defects on a weekly basis and replaced where necessary.
5. All steel work/trusses/timber frame panels to be installed using appropriate handling equipment, using lifting cranes where necessary and in accordance with the safe system of working. Unloaded/unsupported steels to be propped and secured in accordance with engineers guidance.

Note: The risks outlined above are in addition to the normal hazards and risks faced by a competent contractor, and are to be read in conjunction with the job specific risk assessment.

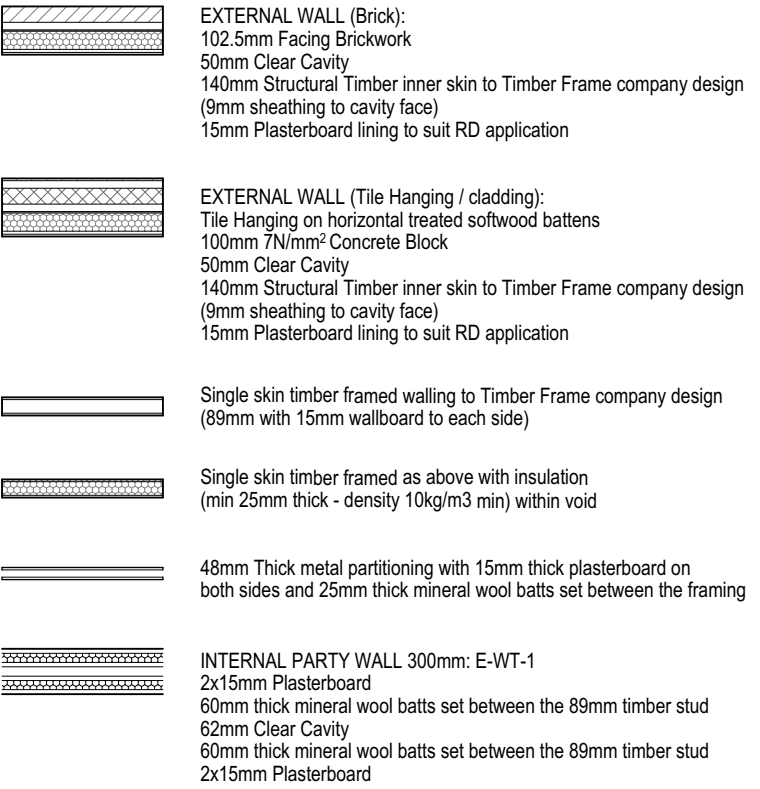

DEVELOPMENT AT:
LAND NORTH SIDE OF GRANGE ROAD
NETLEY ABBEY

Scale : 1:50 @ A2 Date :MAY 2021
Drawing No : 04.21_HT26_101

House Type -
Plot 26 - A - Private