
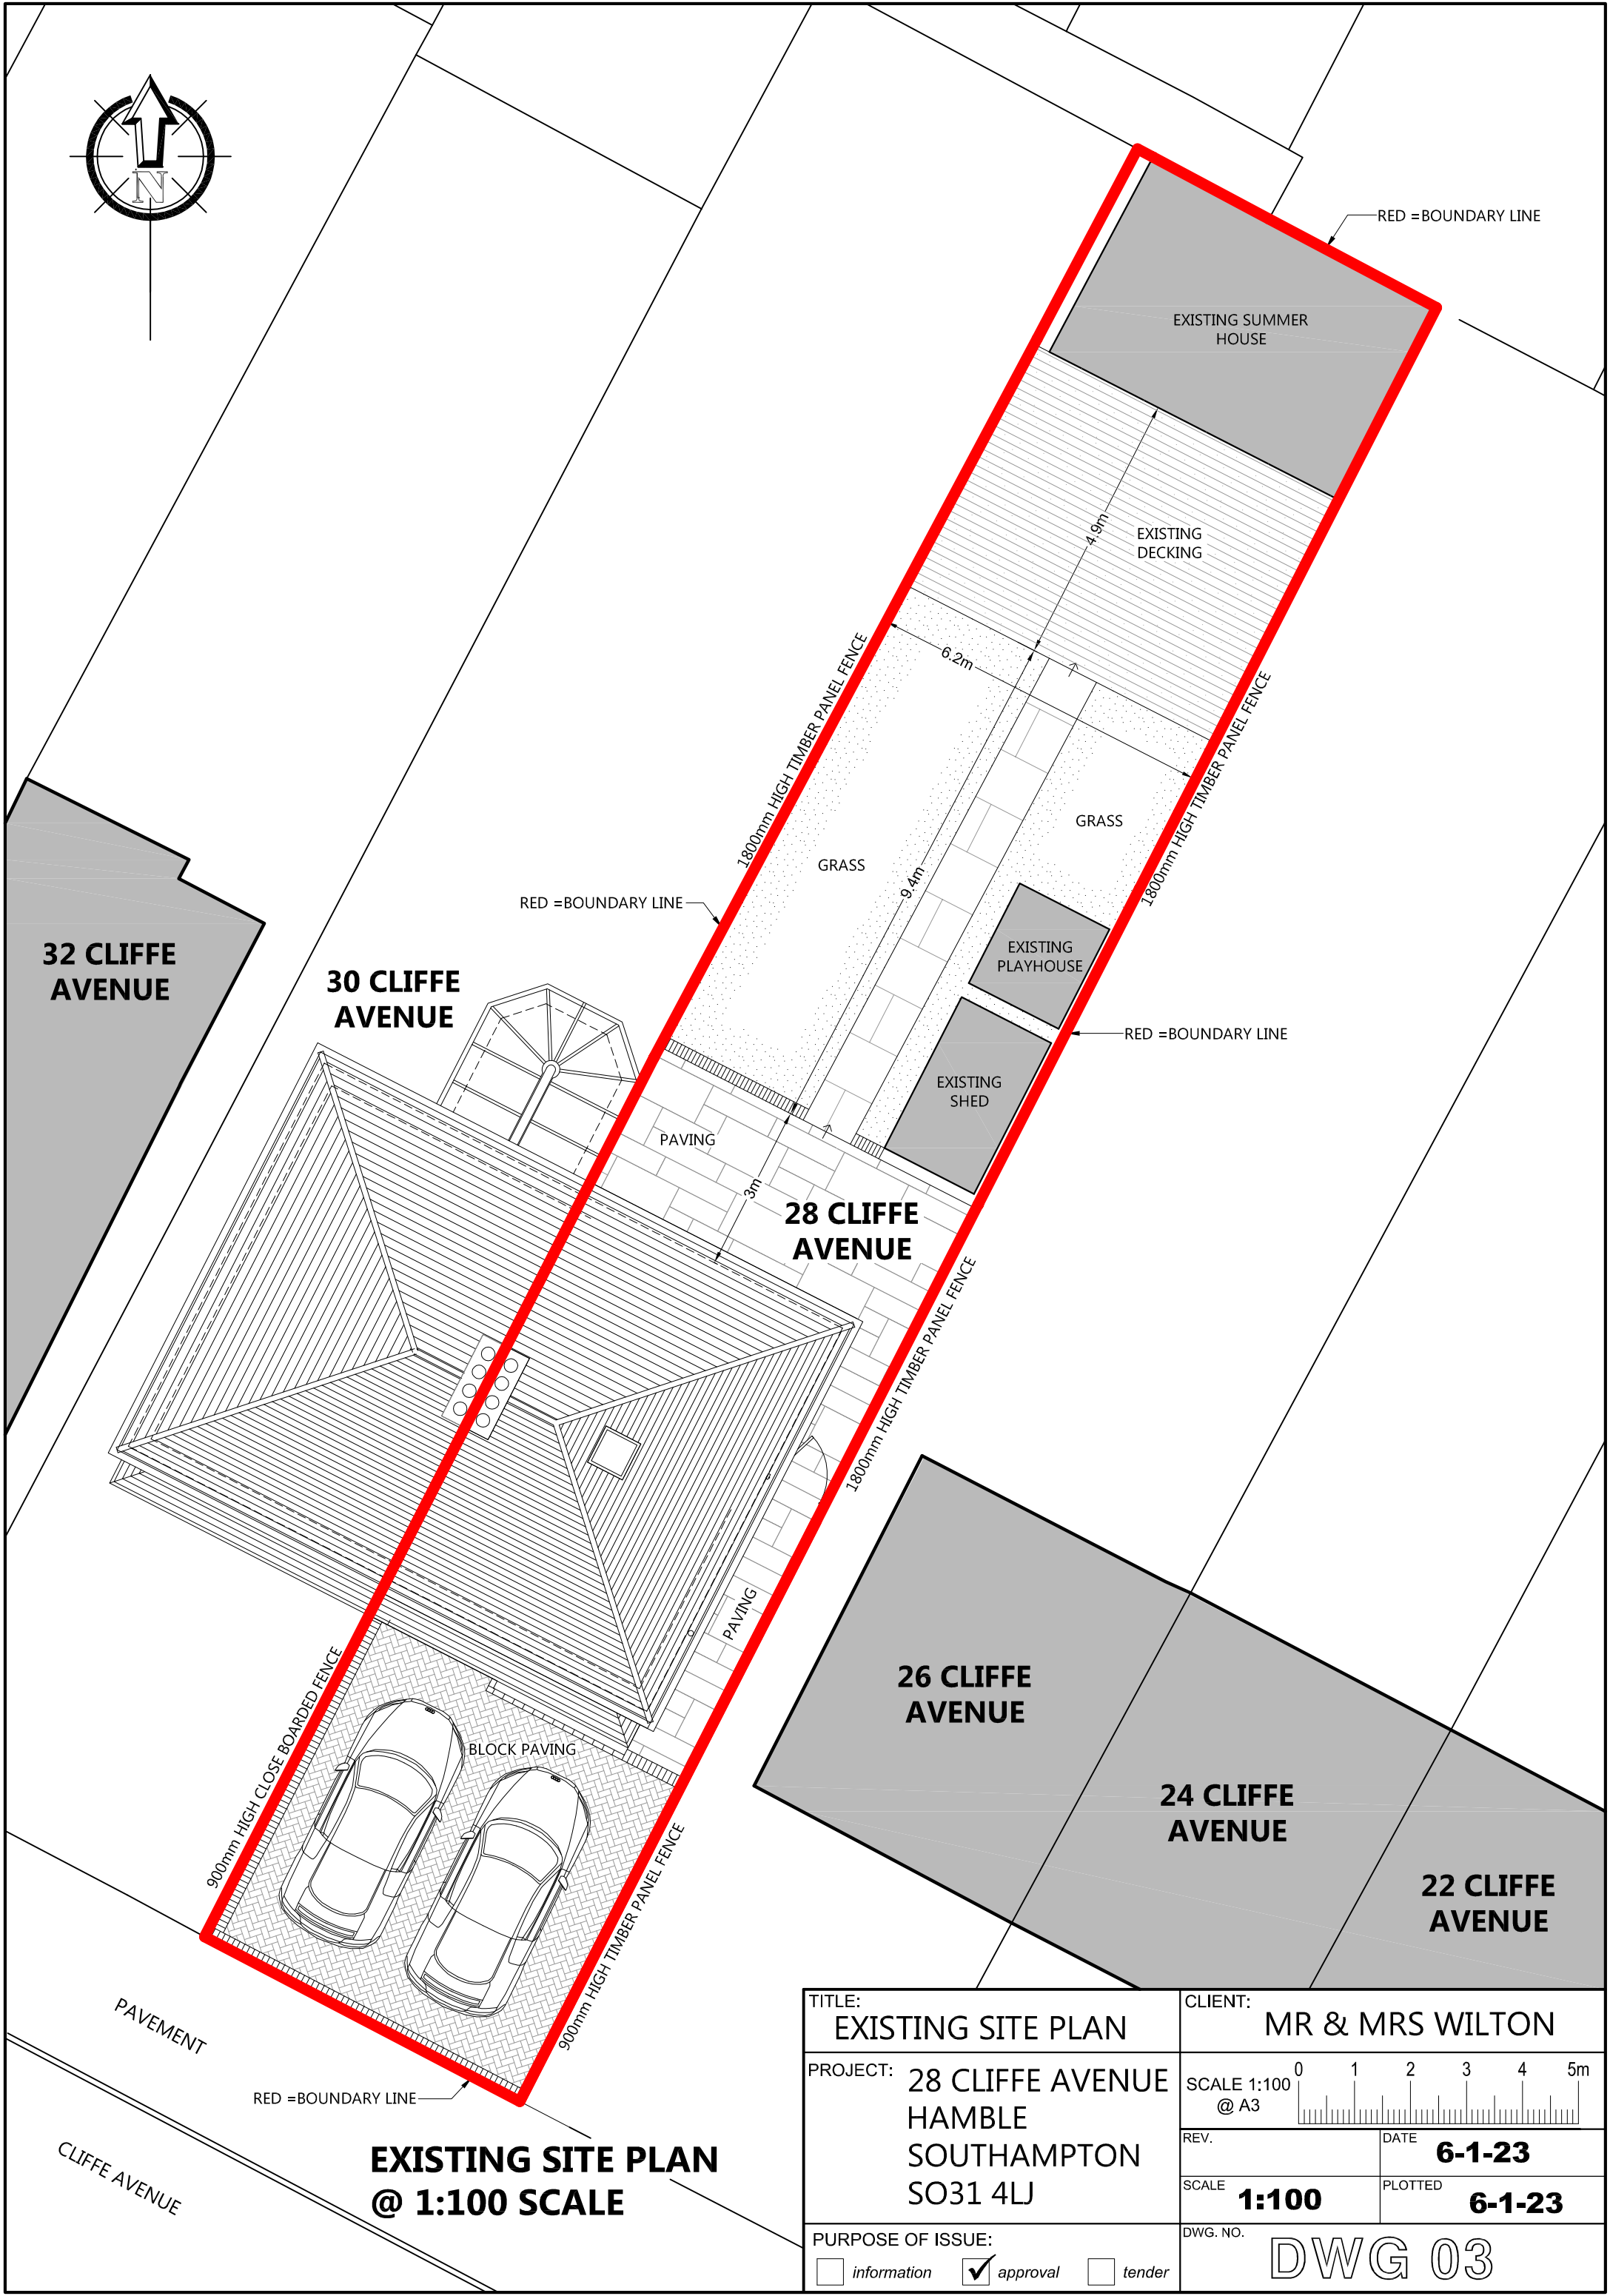


 

TITLE: EXISTING SITE PLAN		CLIENT: MR & MRS WILTON	
PROJECT: 28 CLIFFE AVENUE HAMBLE SOUTHAMPTON SO31 4LJ		SCALE 1:100 @ A3 	
		REV.	DATE 6-1-23
		SCALE 1:100	PLOTTED 6-1-23
PURPOSE OF ISSUE: ☐ information ☒ approval ☐ tender		DWG. NO. DWG 03	