


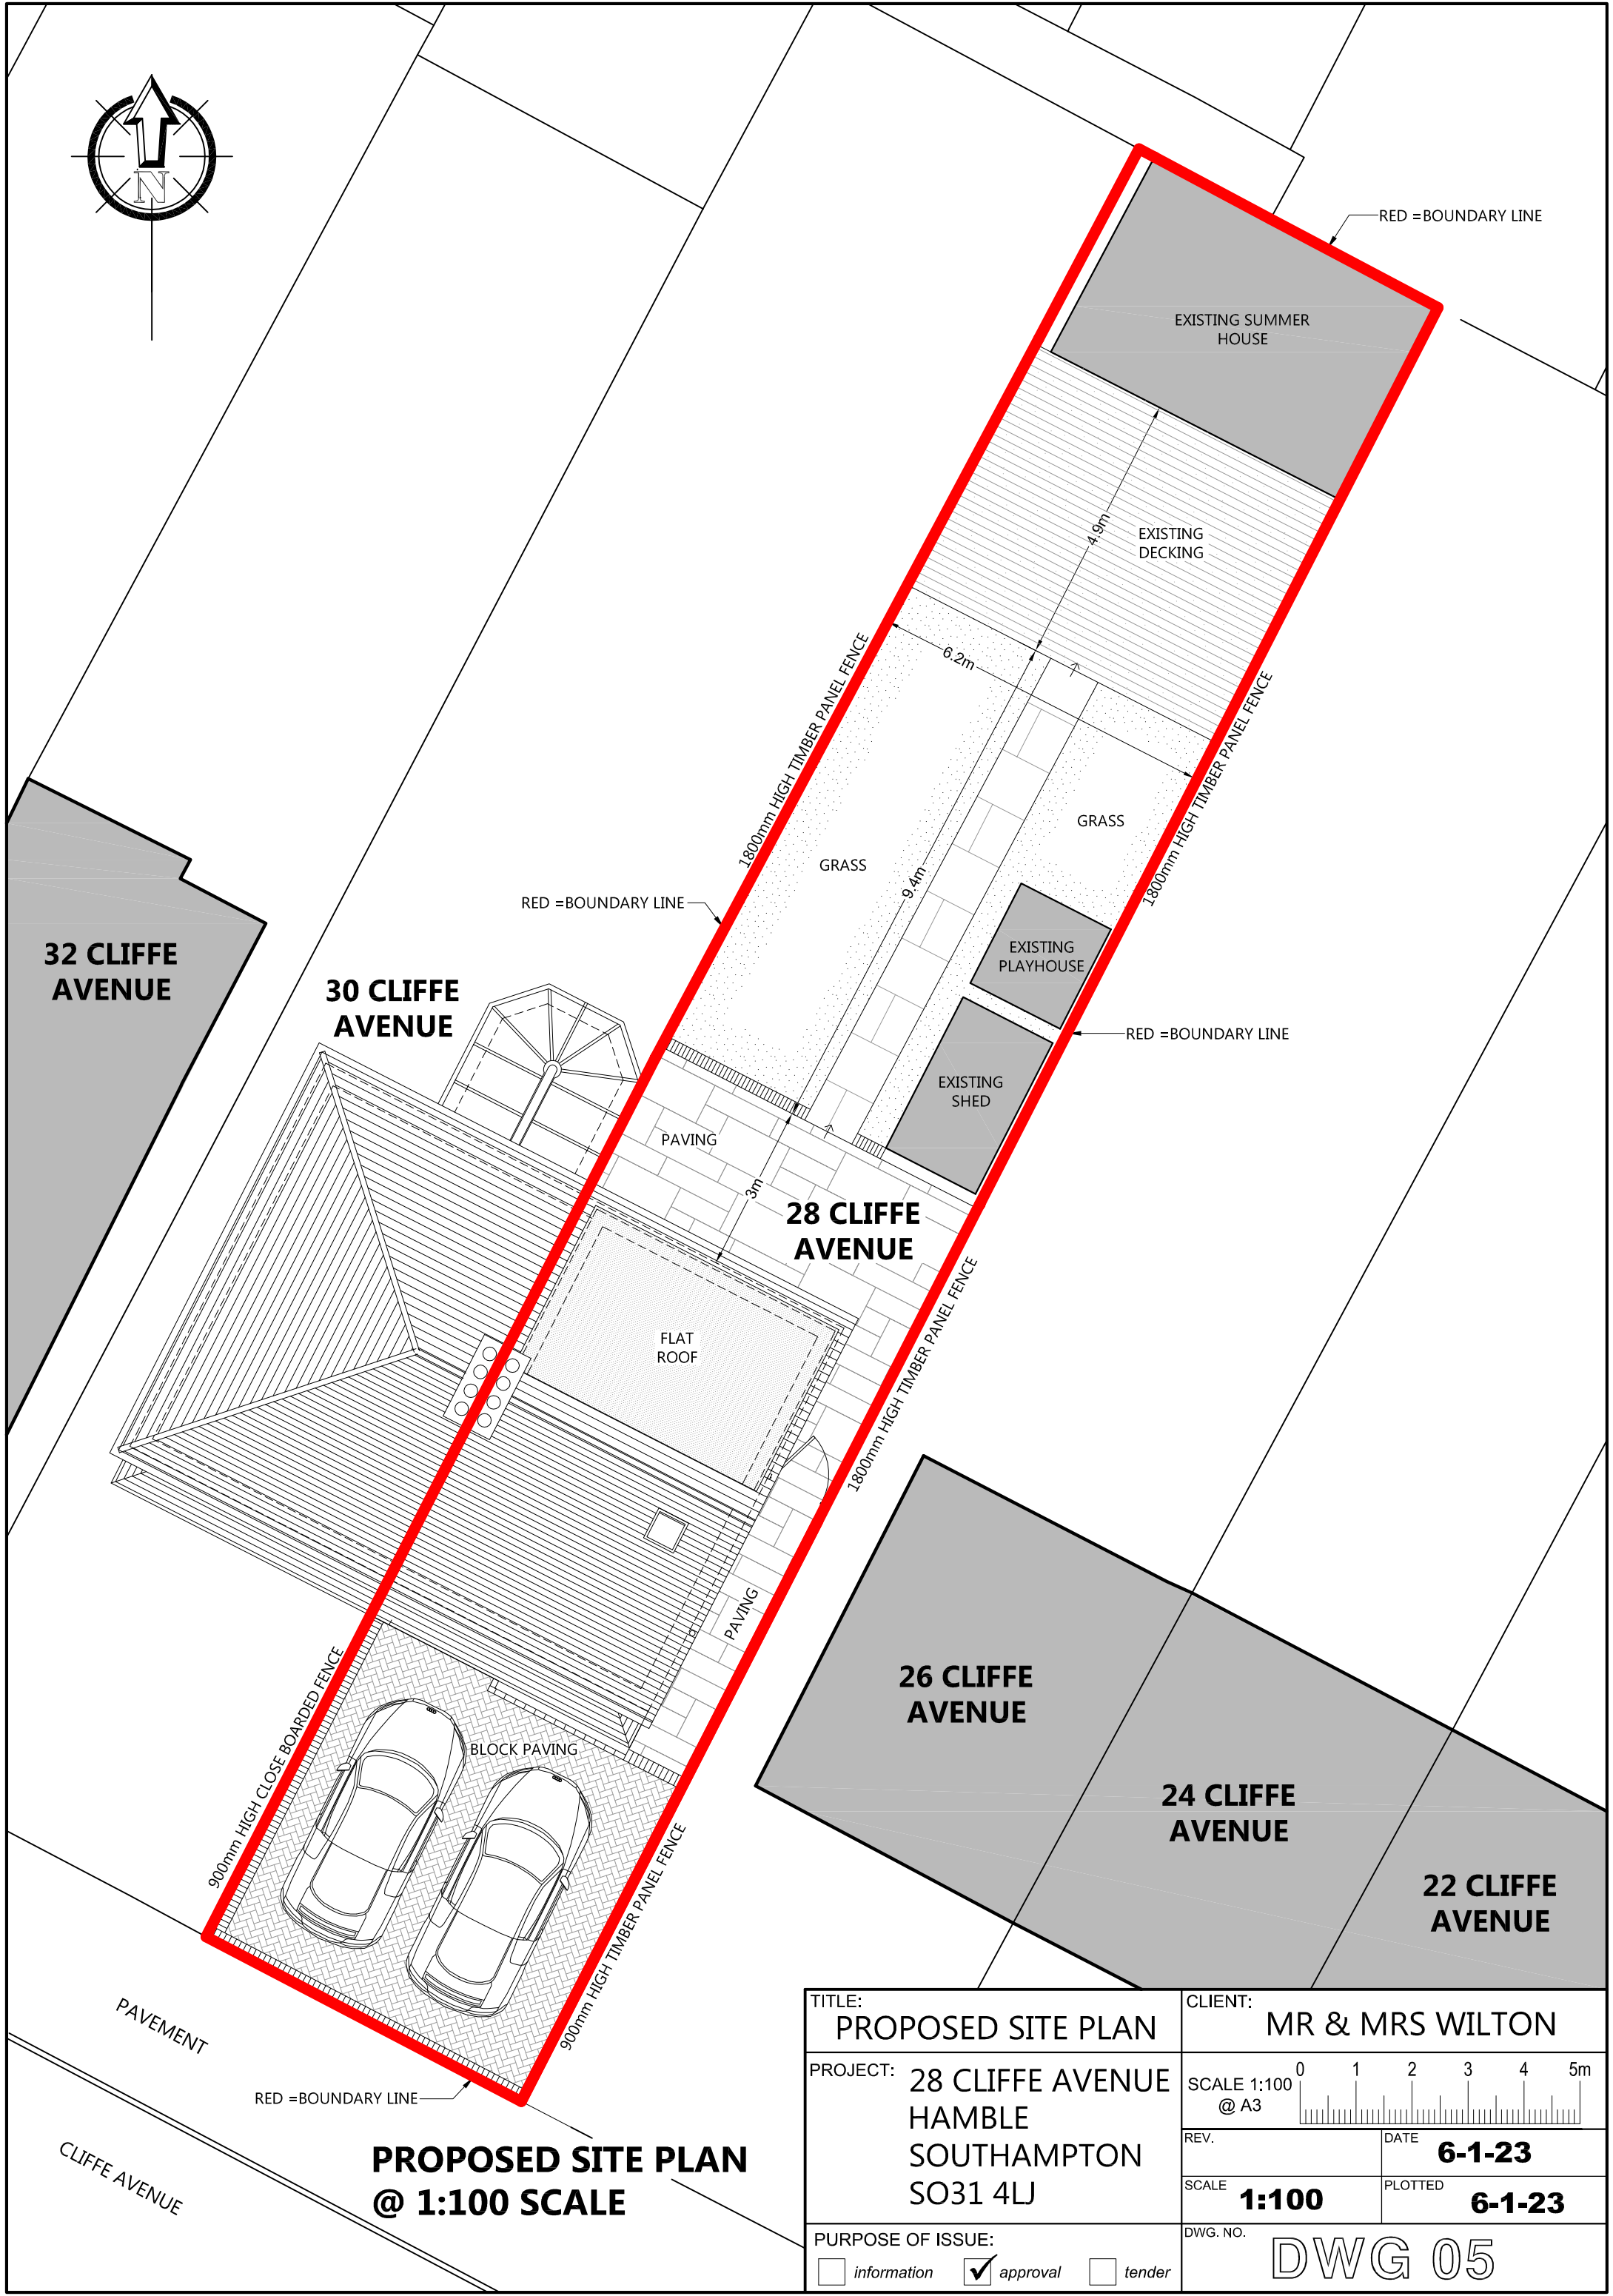

TITLE: PROPOSED SITE PLAN		CLIENT: MR & MRS WILTON	
PROJECT: 28 CLIFFE AVENUE HAMBLE SOUTHAMPTON SO31 4LJ		SCALE 1:100 @ A3	0 1 2 3 4 5m
PURPOSE OF ISSUE:		REV.	DATE 6-1-23
☐ information ☒ approval ☐ tender		SCALE 1:100	PLOTTED 6-1-23
		DWG. NO.	DWG 05