



This drawing is copyrighted to Temple Ford Design LTD.

 


SOUTH ELEVATION
TYRREL ROAD

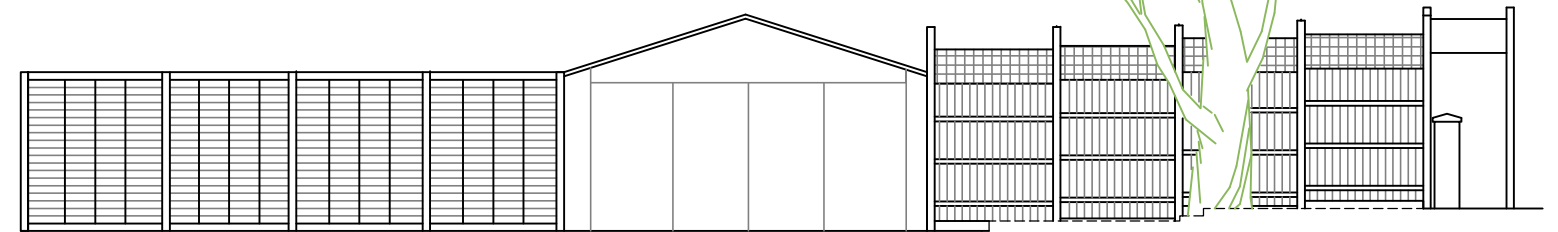

NORTH ELEVATION



EAST ELEVATION

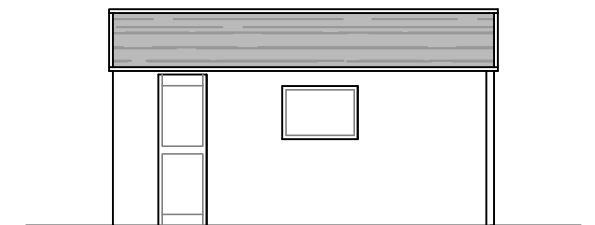

WEST ELEVATION

Revision Notes:			Date: January 2023			Project: 95 Park Road, Chandlers Ford SO53 1GL			Client: Mr & Mrs Phillips			Temple Ford Design Ltd architects  T 023 8027 6393 E templeforddesign@gmail.com W templeforddesign.co.uk		
Rev:	Date:	Description:	Scale @ A3: 1:100			Drawing Title: Elevations As Existing			Project: 2138	Dwg No: 902	Rev: ~			
~	~	~	Drawing Status: Design	Drawn: CW	Checked: DMM									