


Notes

Report any discrepancies to the author.

This drawing is copyrighted to Temple Ford Design LTD.

1.00.01.02.03.04.05.06.0

Scale 1/100 (in metres)

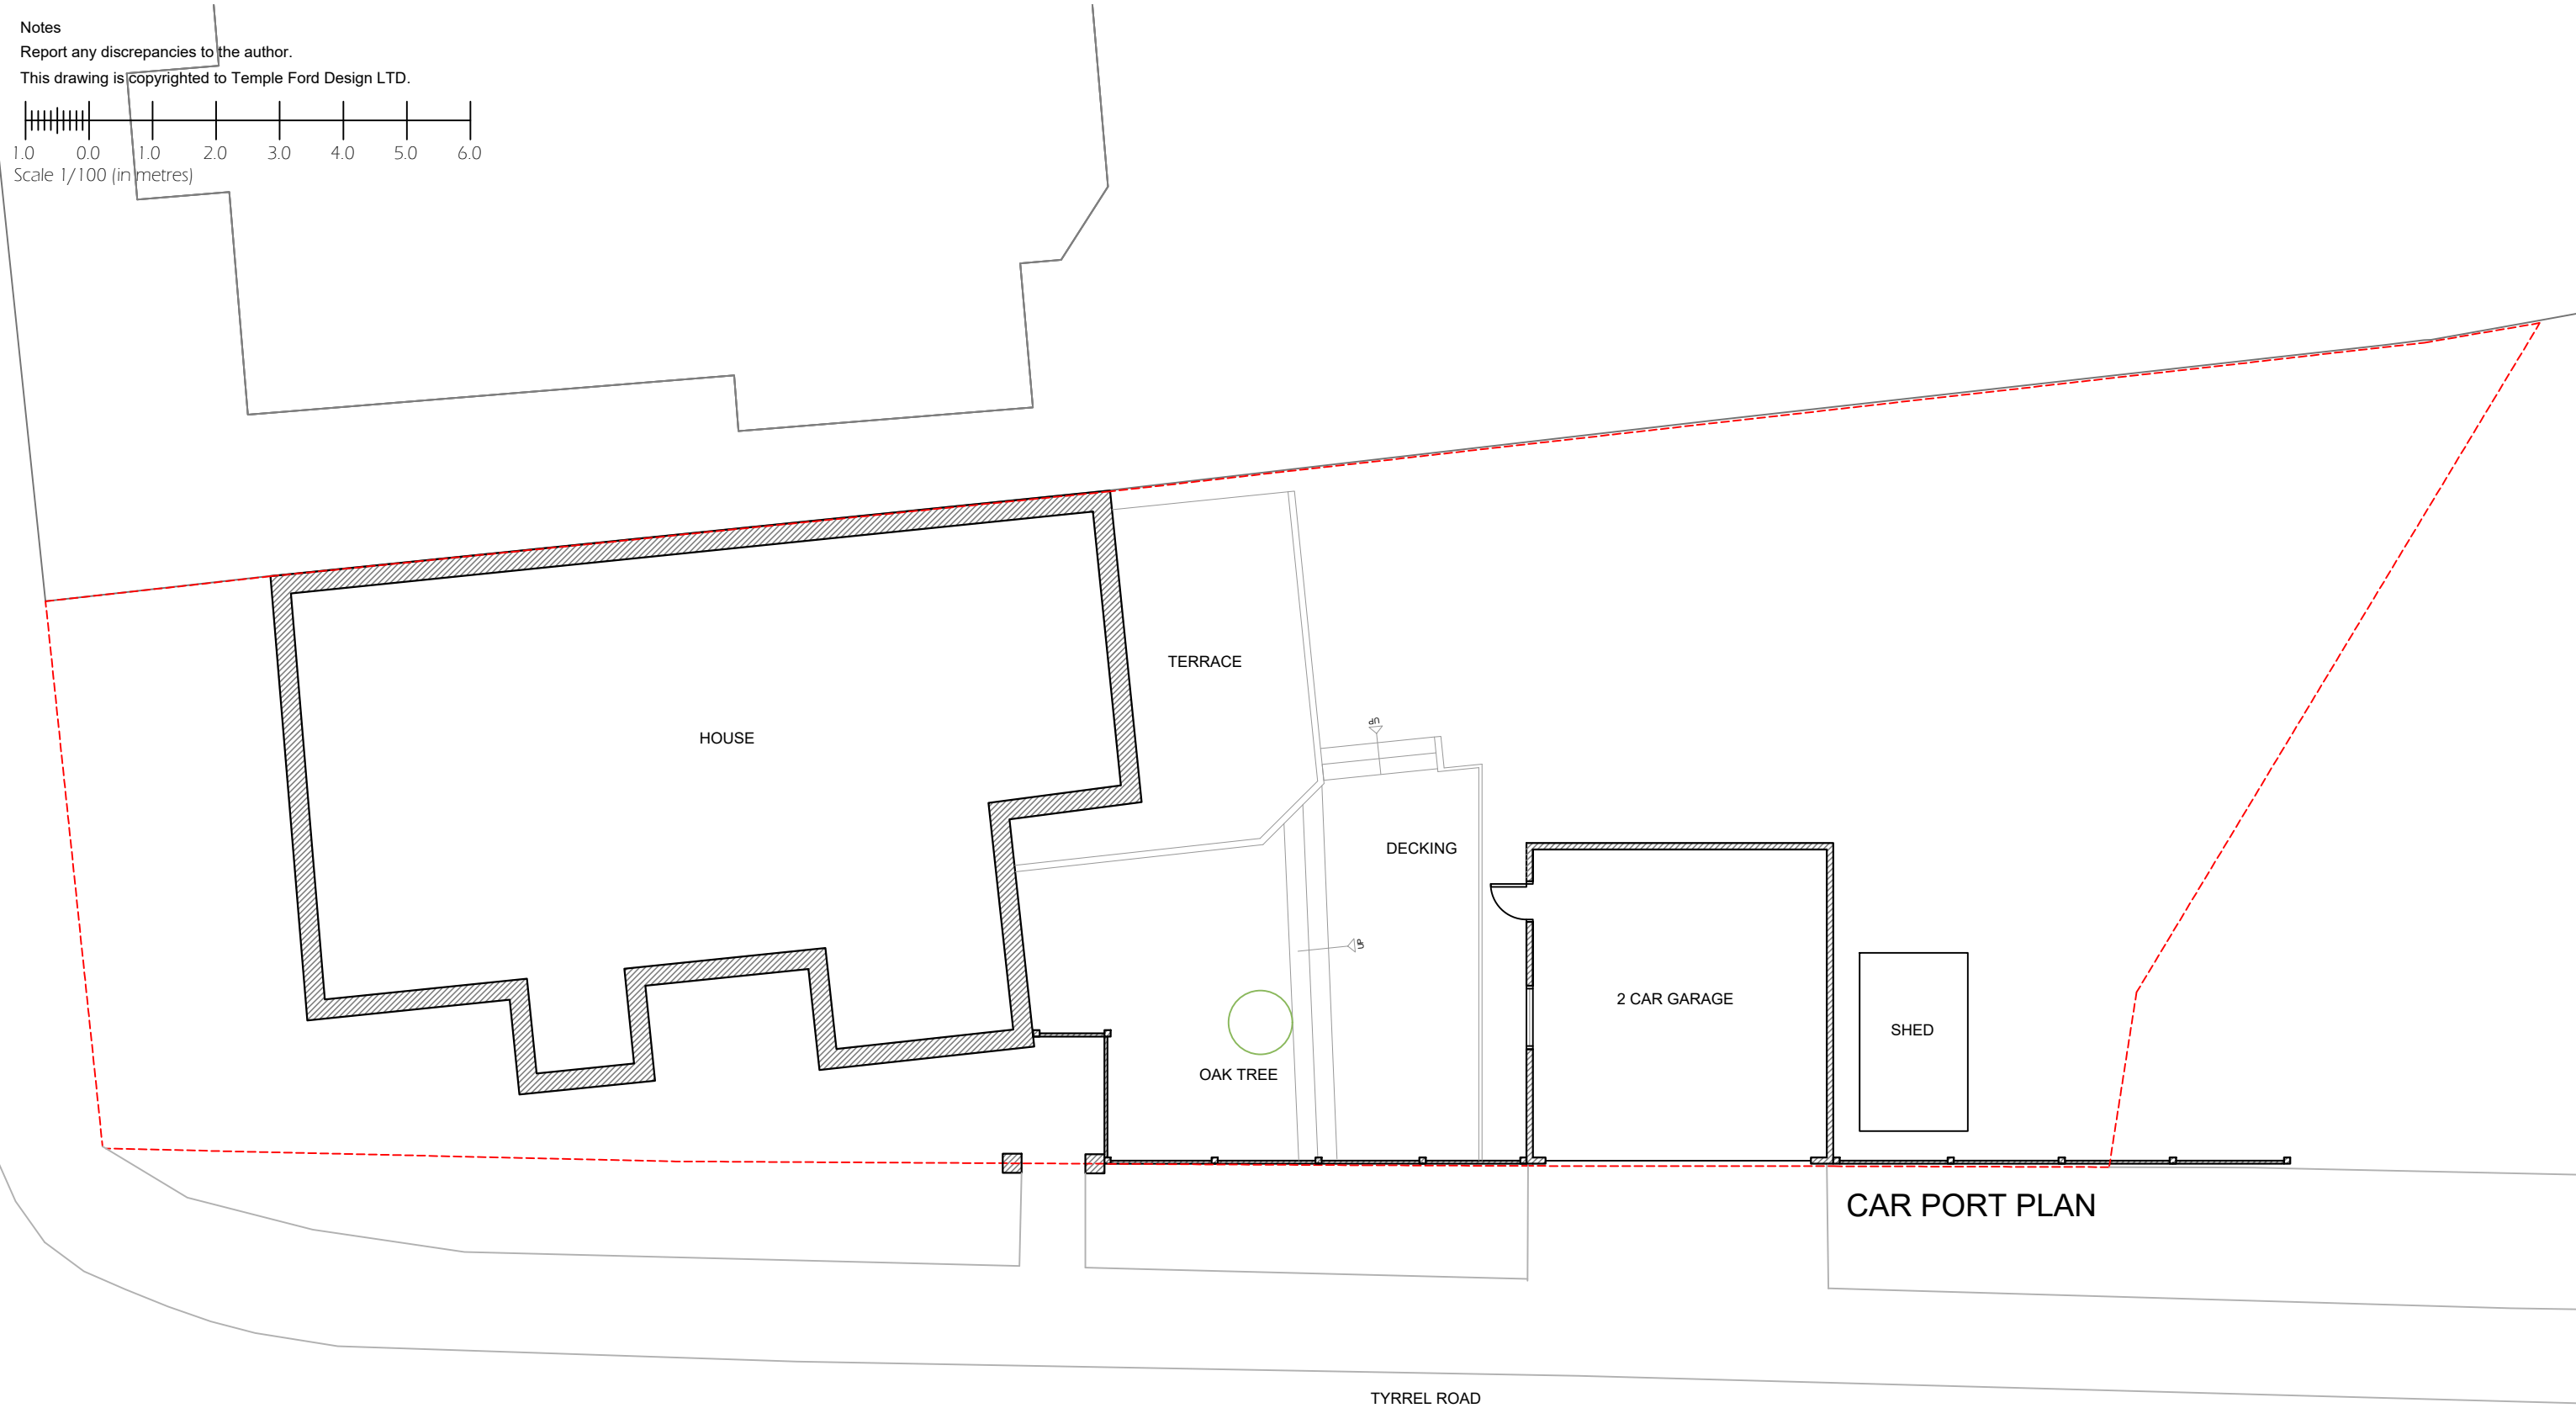

CAR PORT PLAN

Revision Notes:			Date: January 2023			Project: 95 Park Road, Chandlers Ford SO53 1GL			Client: Mr & Mrs Phillips			Temple Ford Design Ltd architects  T 023 8027 6393 E templeforddesign@gmail.com W templeforddesign.co.uk
Rev:	Date:	Description:	Scale @ A3: 1:100			Drawing Title: Floor Plan As Existing			Project:	Dwg No:	Rev:	
~	~	~	Drawing Status: Design	Drawn: CW	Checked: DMM				2138	901	~	