



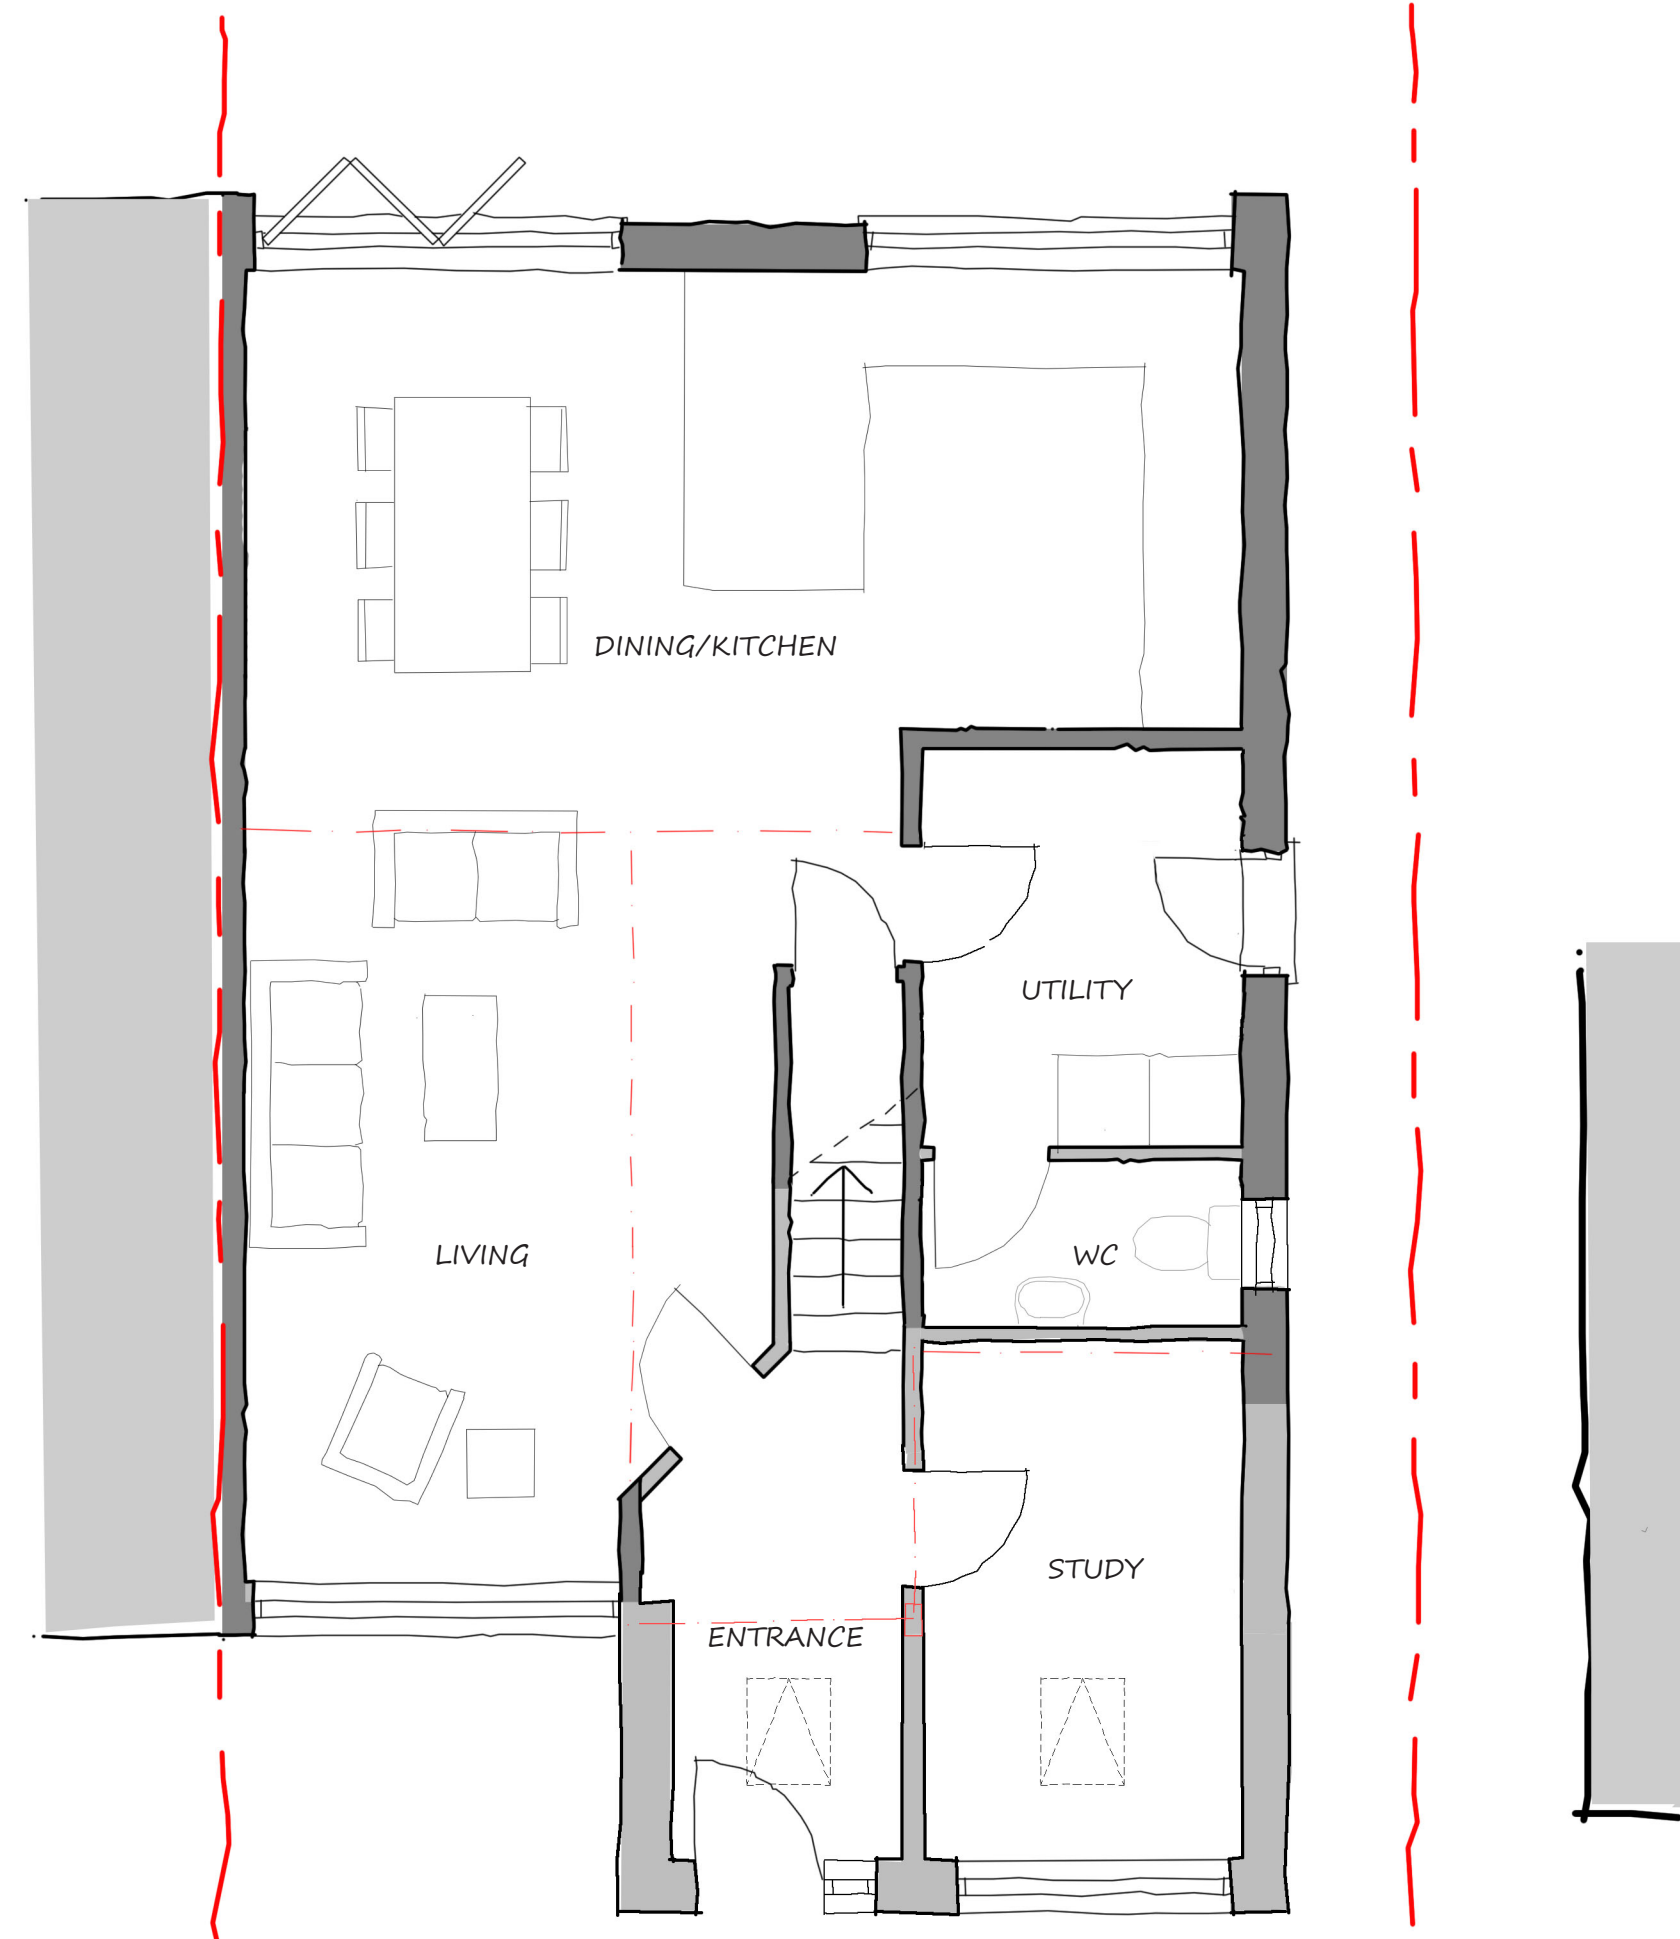

Proposed Ground Floor Plan 1:50

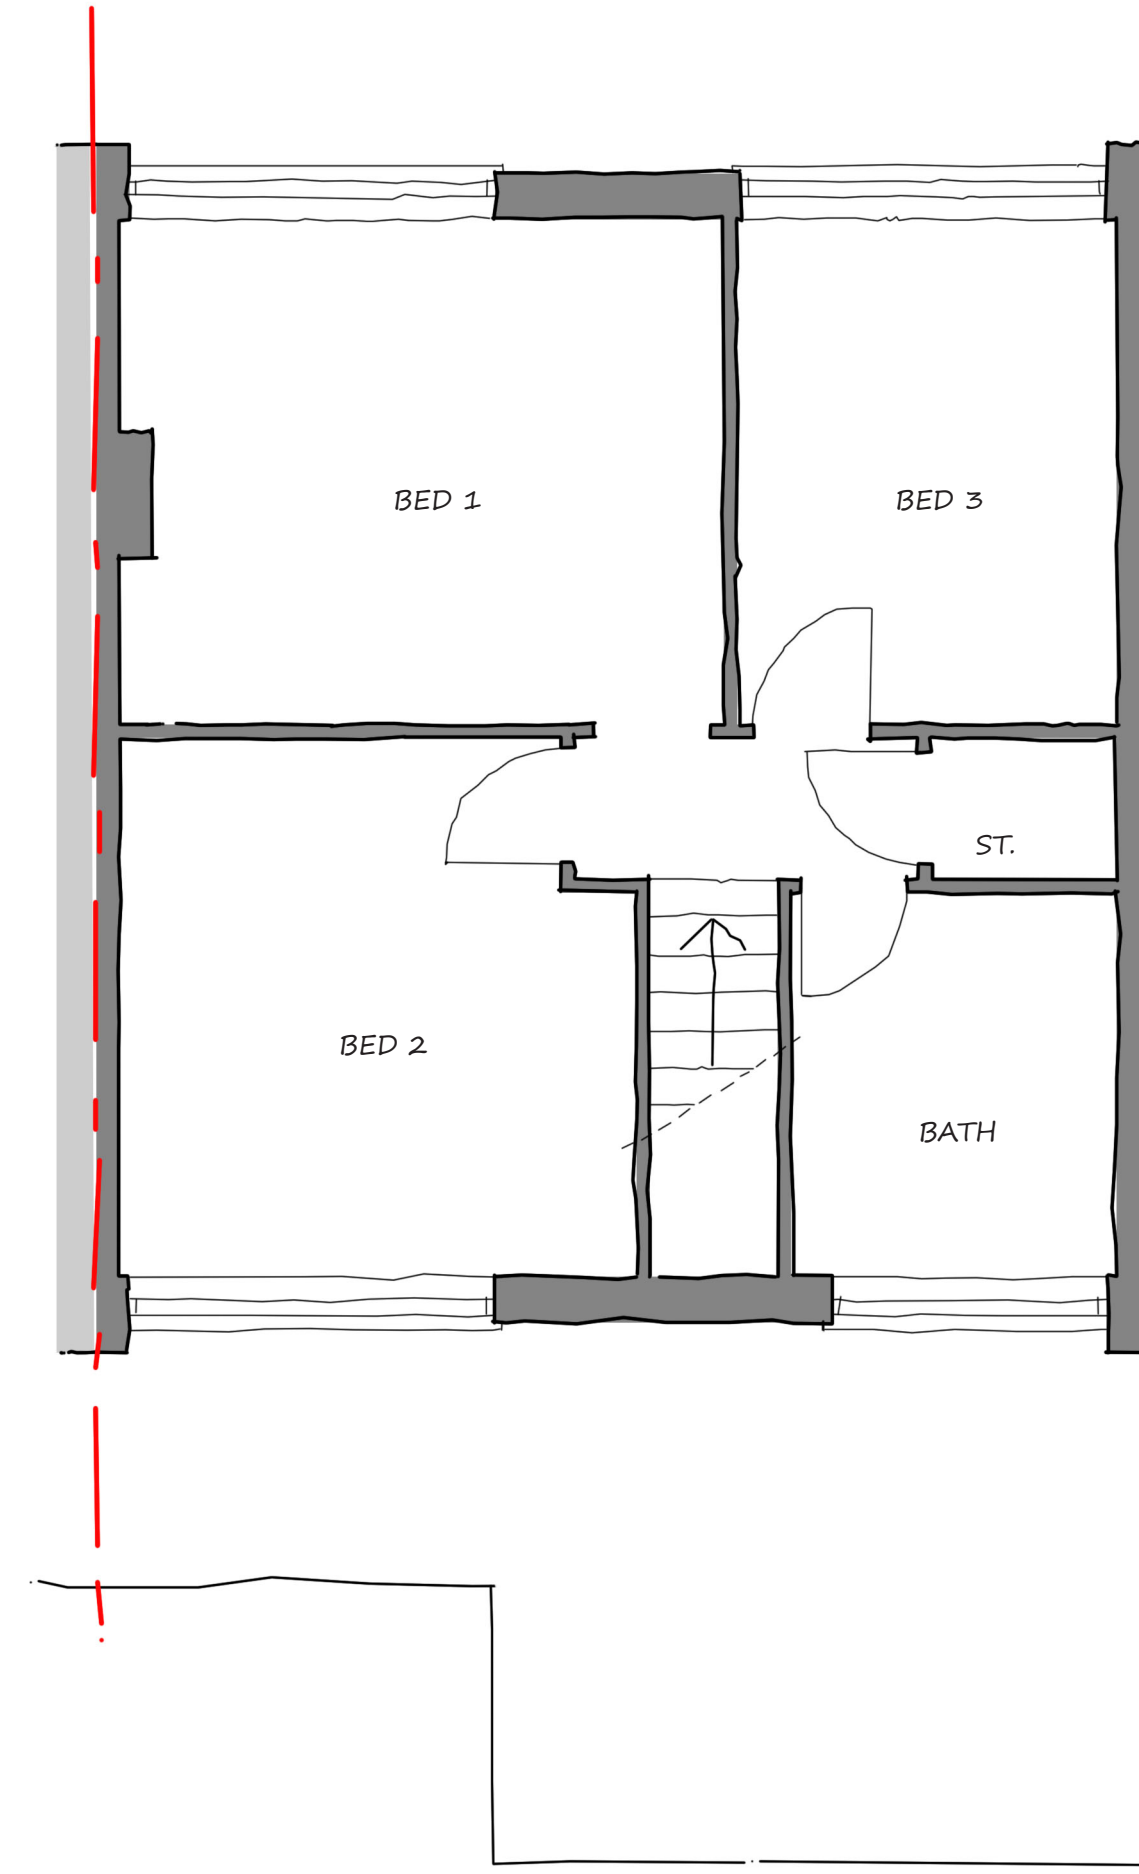


Proposed First Floor Plan 1:50



Proposed Front Elevation



Proposed Side Elevation

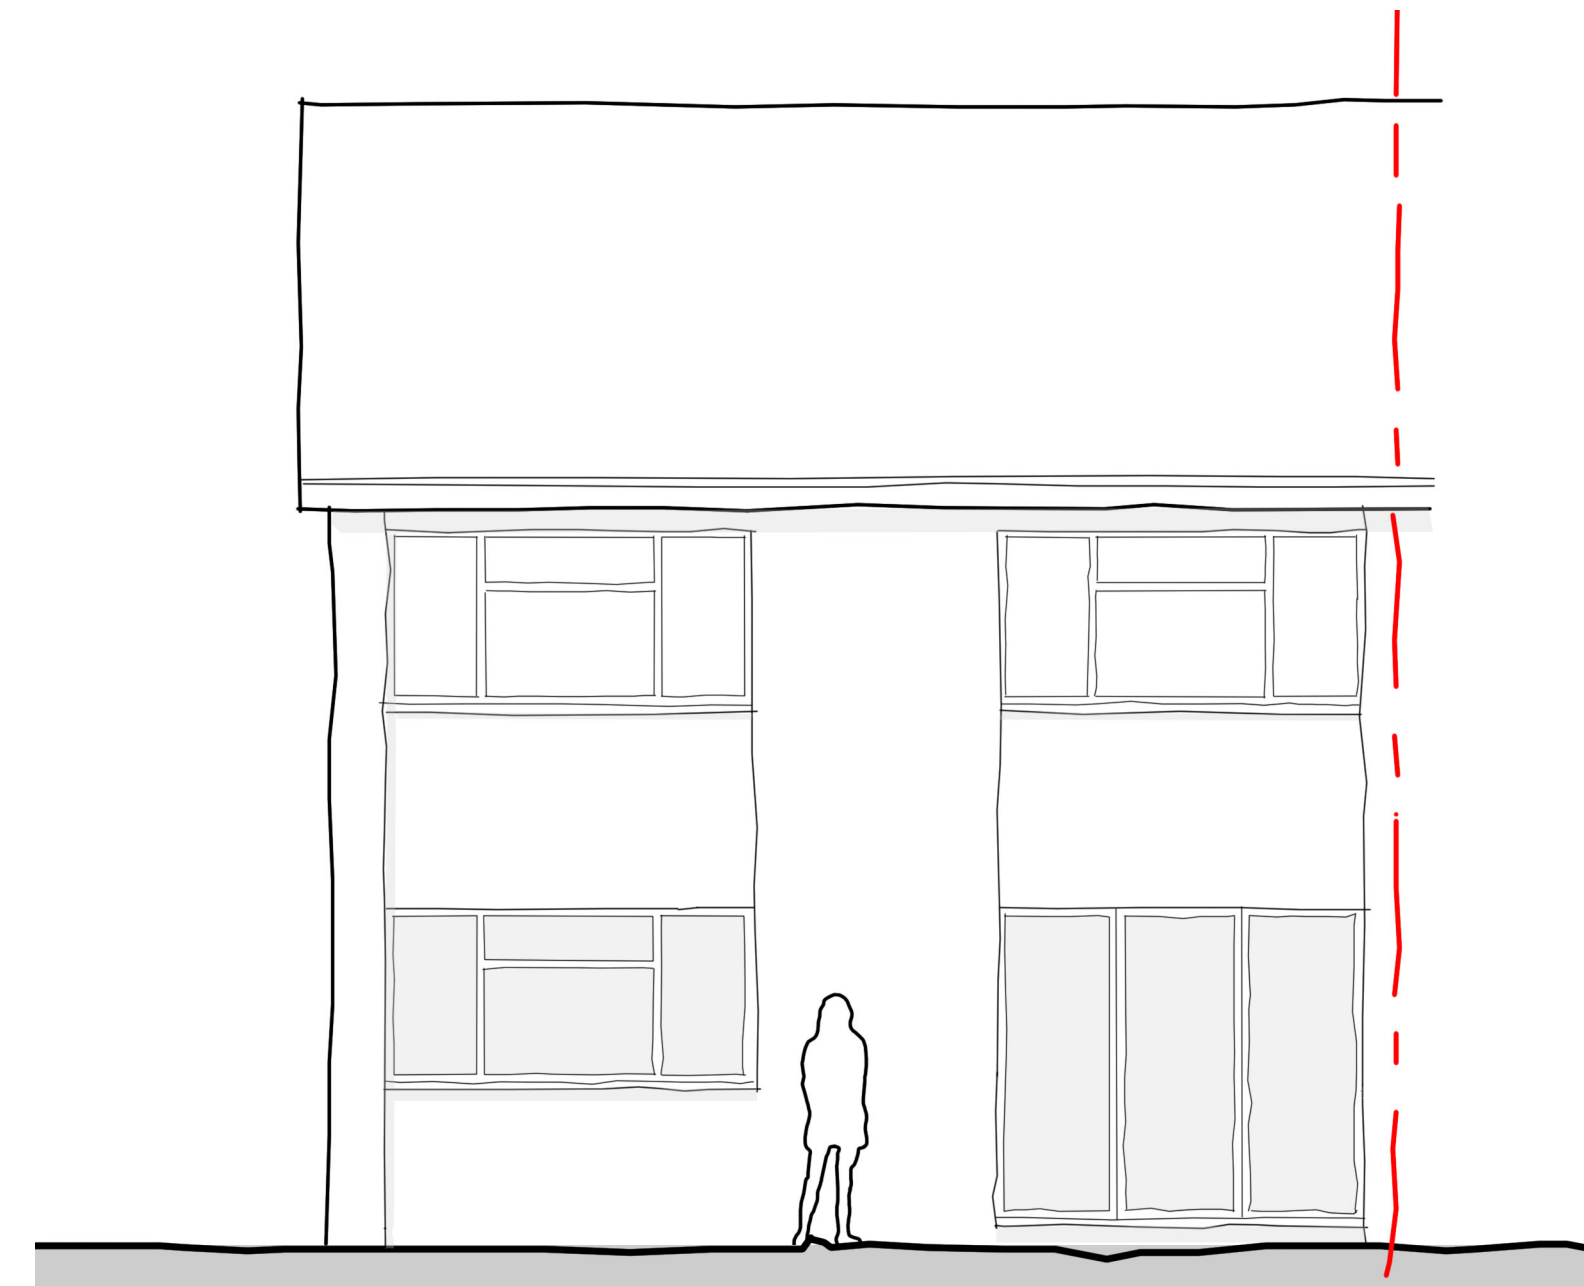

Proposed Rear Elevation

REVISION	DESCRIPTION	DATE
----------	-------------	------

PROJECT
19 Barton Drive
Hedge End
SO30 2FD

CLIENT
Mr & Mrs Dunn

DRAWING
PROPOSED
PLANS & ELEVATIONS

NO.
1687/P/10 A

DATE
DEC 2022

SCALE
1:50 @ A1

DRAWN BY: AW CHECKED BY: LW

bbd
ARCHITECTS

bizzy blue design ltd
riba chartered architects

horsefair arch
the horsefair
romsey
SO51 8EZ