



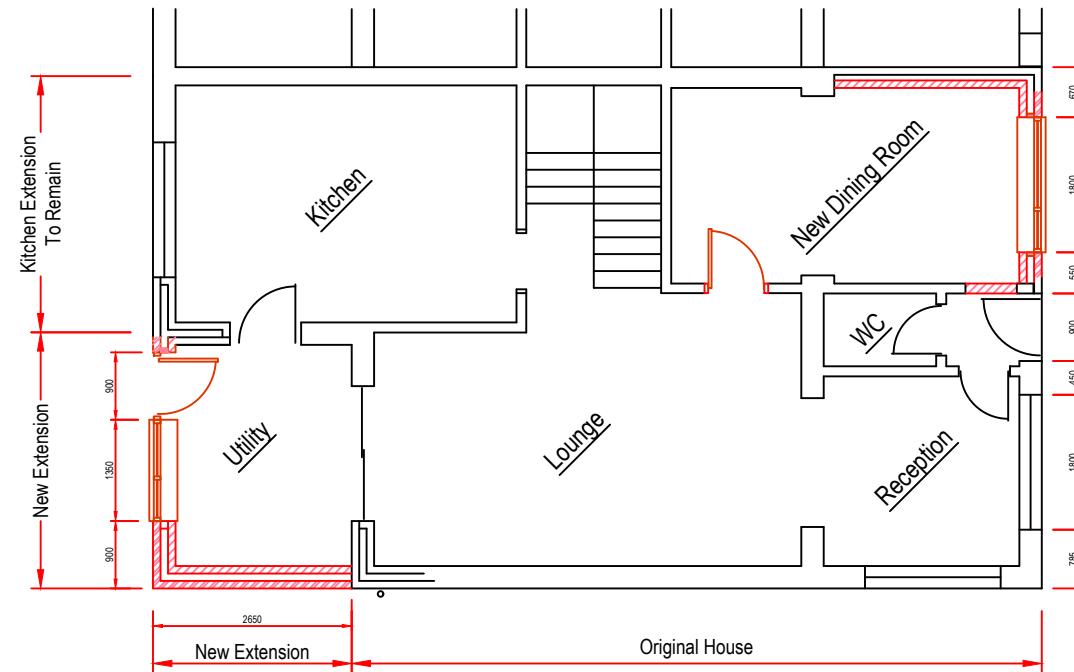


Ground Floor Plan
1:100

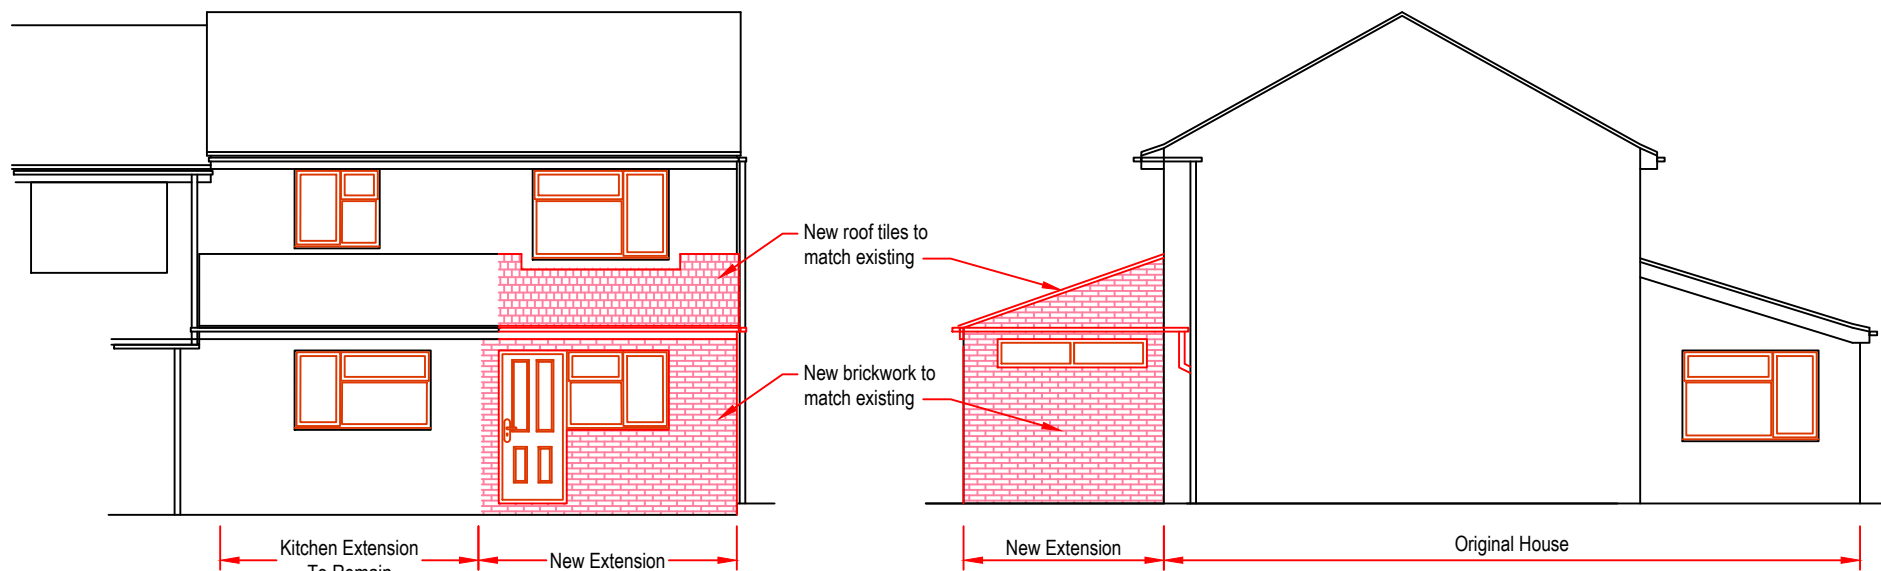


Rear Elevation
1:100

Side Elevation
1:100

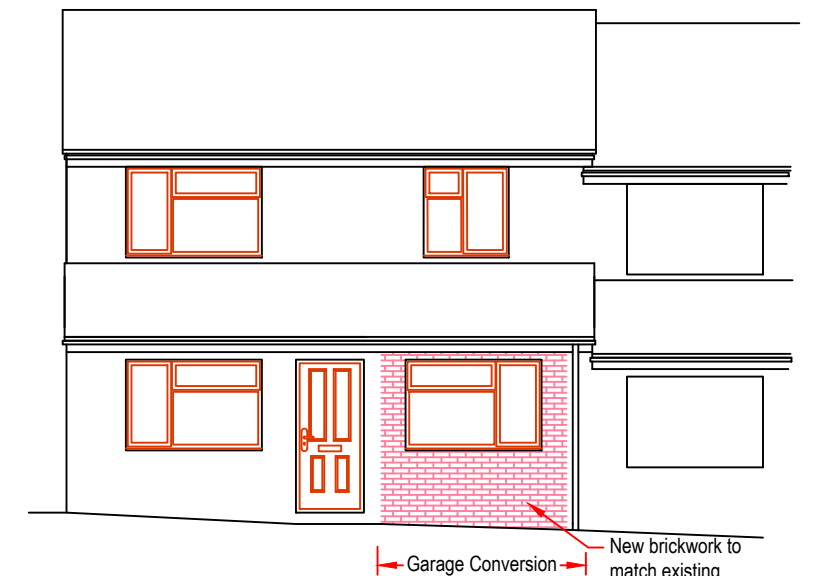

Front Elevation
1:100

 

Client:
Mr & Mrs A Harper

PROPOSED REAR EXTENSION & GARAGE CONVERSION
36 AMBLESIDE, BOTLEY, SO30 2NT

PROPOSED PLANS & ELEVATIONS.

Scale: **1 : 100**
Date: **July 2020**

Drg No:
1878(P)02

Rev:
-