




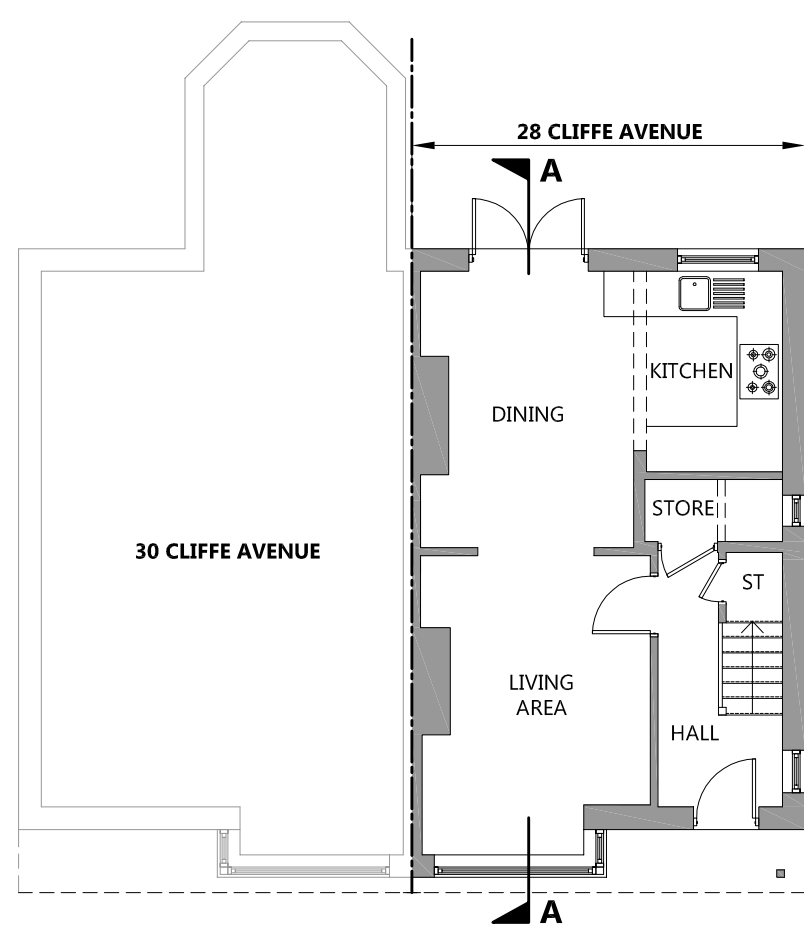


**EXISTING GROUND  
FLOOR PLAN**  
@ 1:100 SCALE

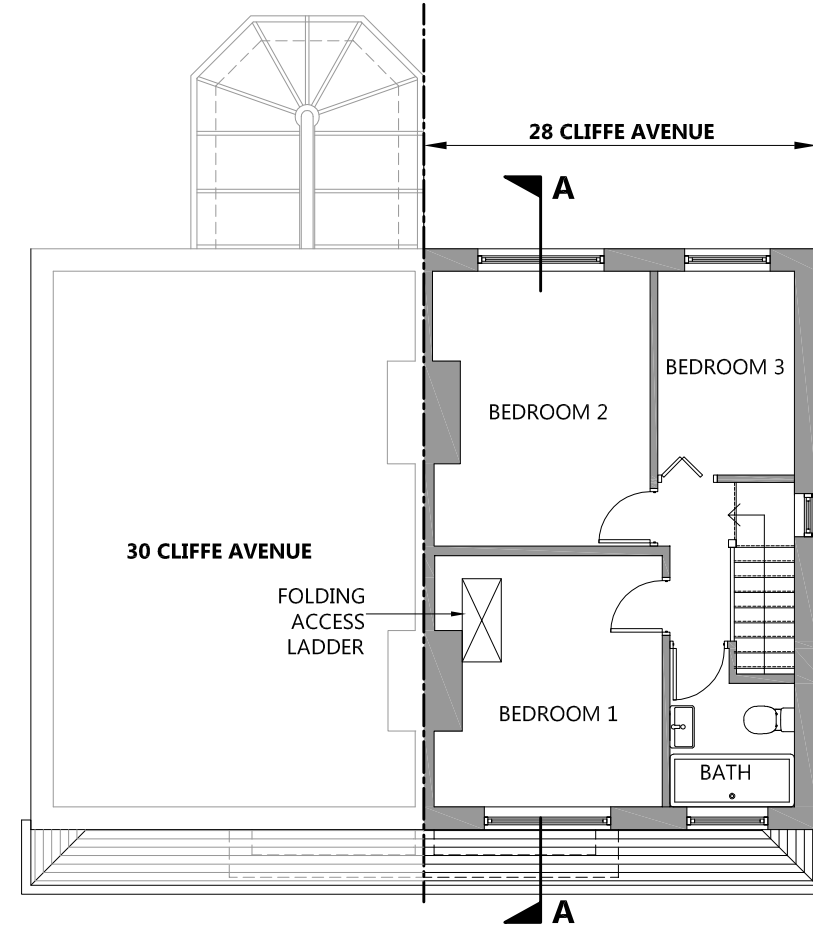


**EXISTING FIRST  
FLOOR PLAN**  
@ 1:100 SCALE

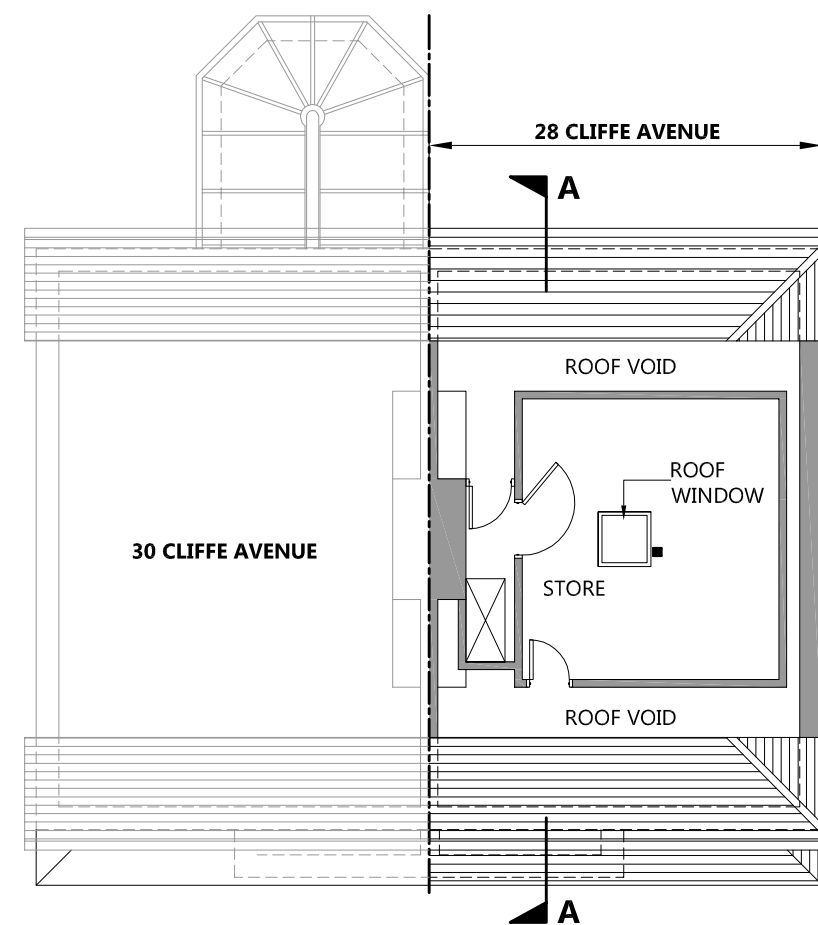


**EXISTING SECOND  
FLOOR PLAN**  
@ 1:100 SCALE

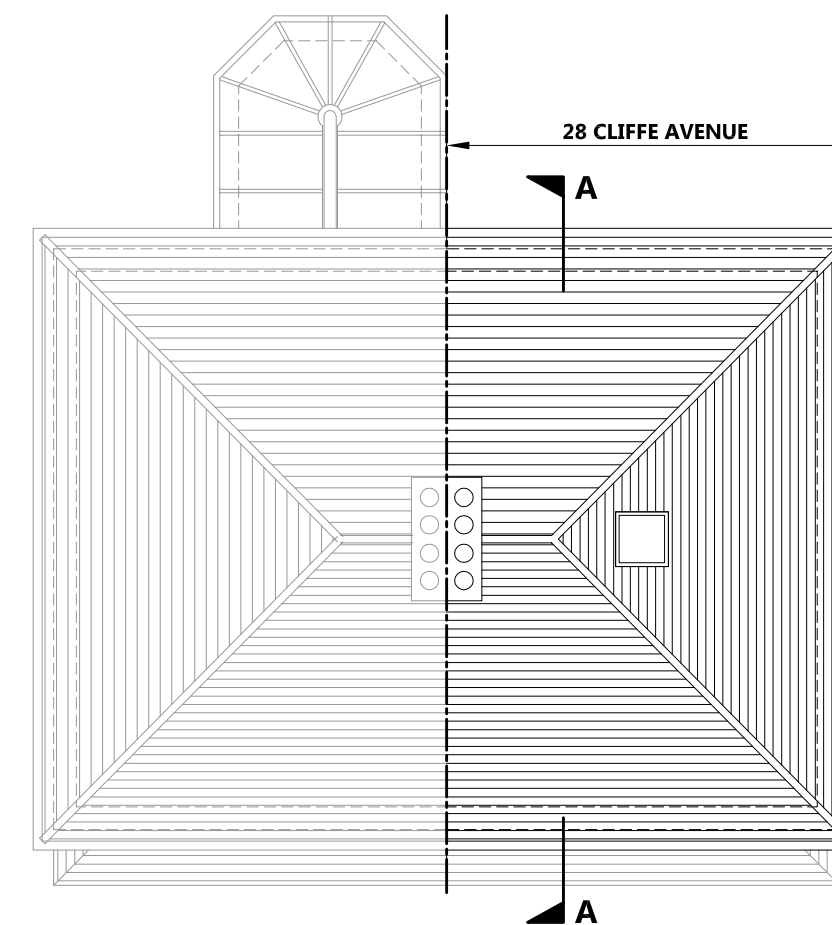


**EXISTING ROOF PLAN**  
@ 1:100 SCALE

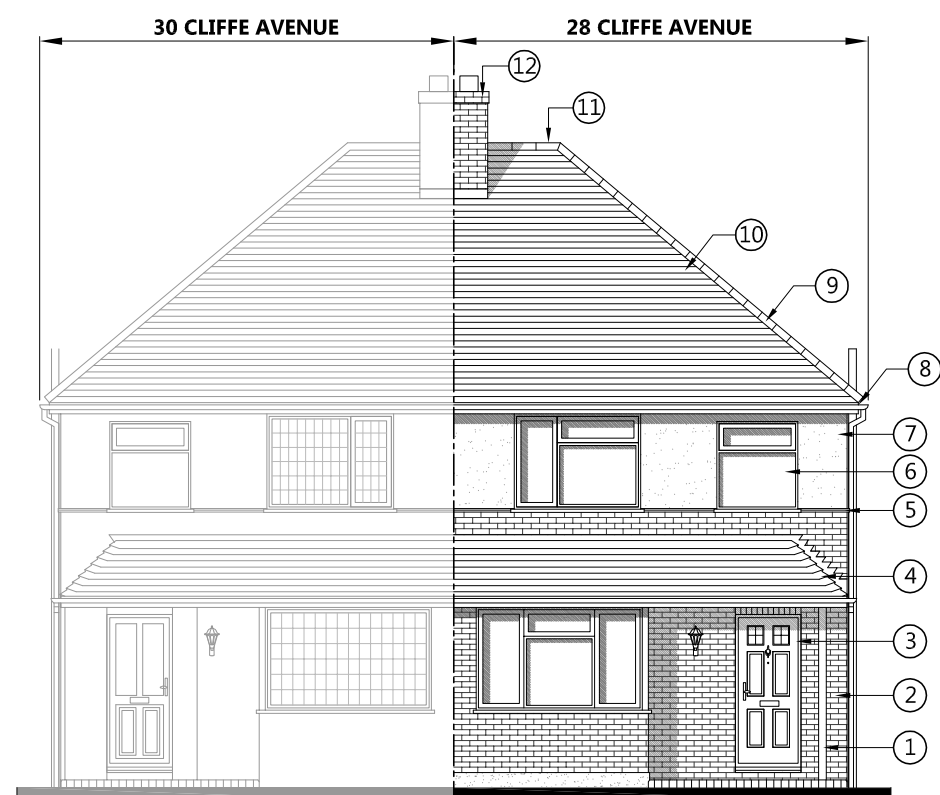


**EXISTING FRONT  
ELEVATION**  
@ 1:100 SCALE

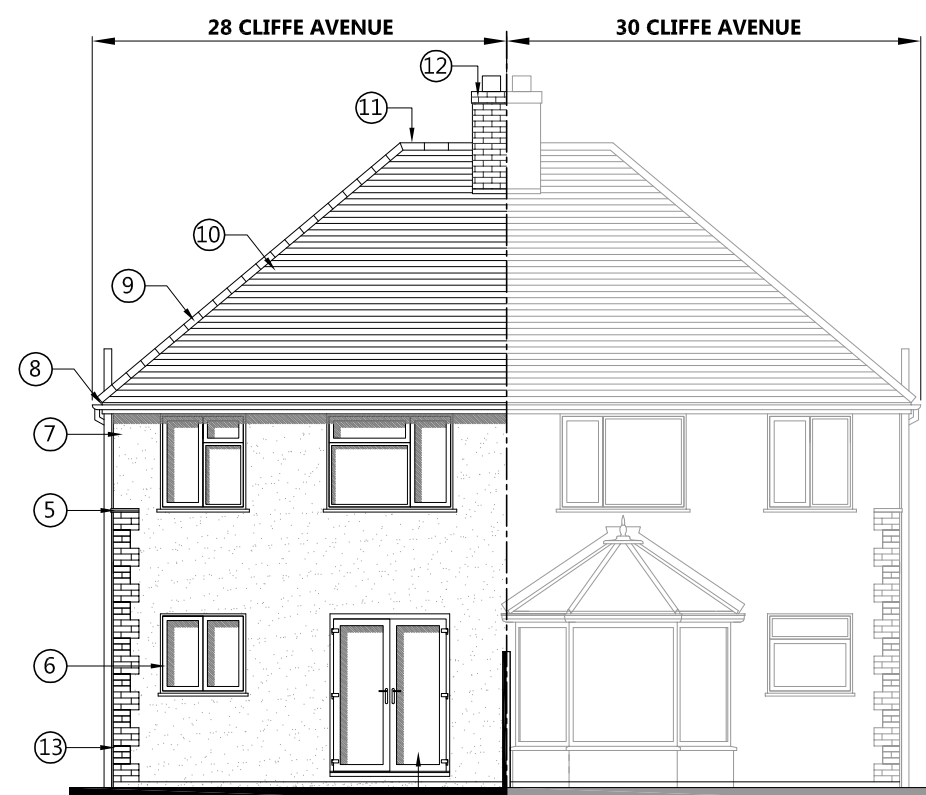

**EXISTING REAR  
ELEVATION**  
@ 1:100 SCALE

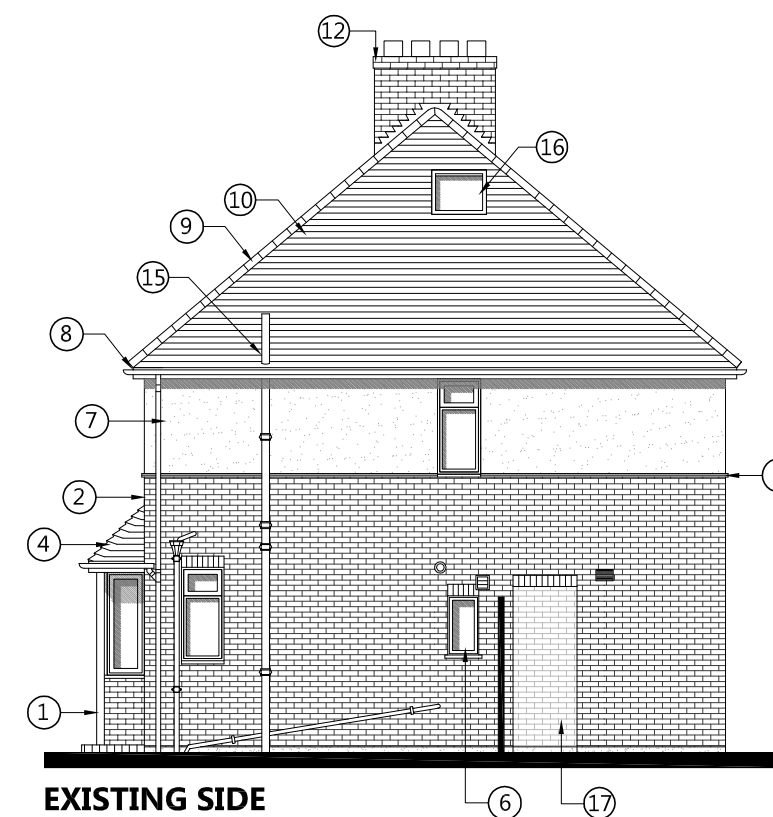

**EXISTING SIDE  
ELEVATION**  
@ 1:100 SCALE

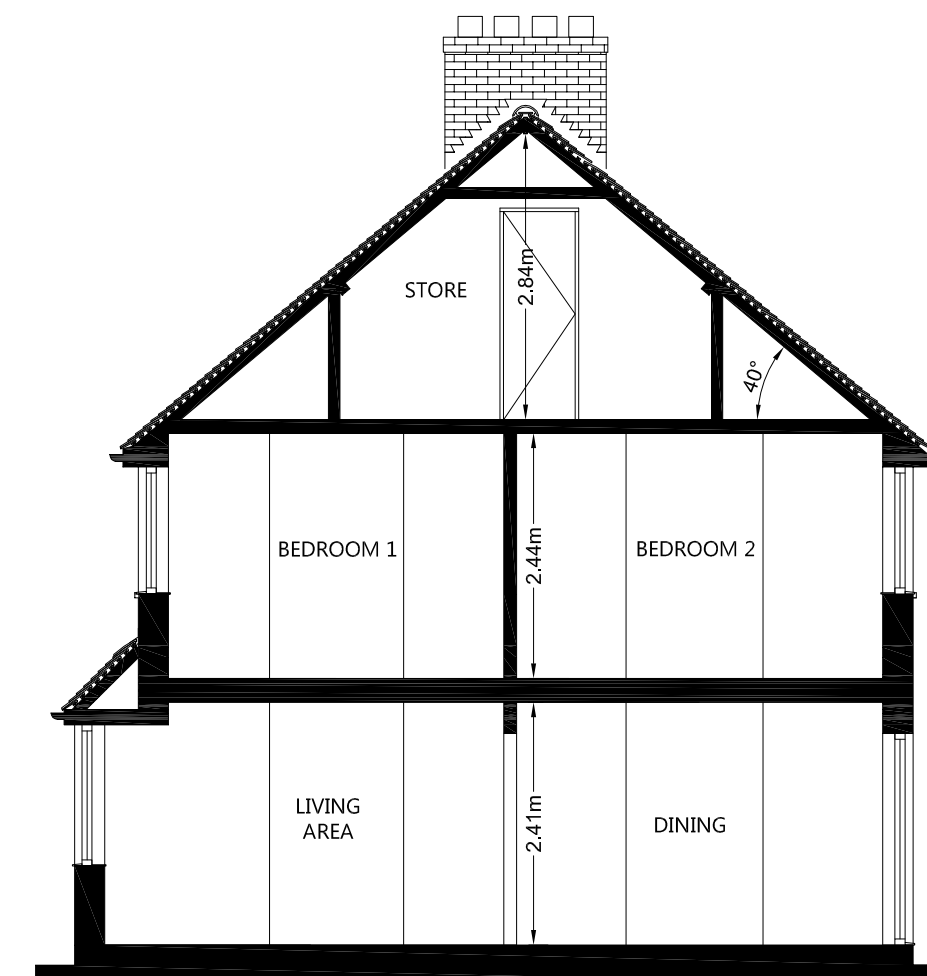

**EXISTING SECTION A-A**  
@ 1:75 SCALE

- |                                               |                                                                 |
|-----------------------------------------------|-----------------------------------------------------------------|
| ① TIMBER PORCH ROOF SUPPORT POST              | ⑩ GREY PLAIN TILE ROOF FINISH                                   |
| ② RED / BROWN STRETCHER BOND BRICKWORK        | ⑪ HALF ROUND GREY RIDGE TILES                                   |
| ③ BLUE COMPOSITE FRONT ENTRANCE DOOR          | ⑫ BRICKWORK CHIMNEY                                             |
| ④ PLAIN TILE PORCH / BAY ROOF WITH BONNET HIP | ⑬ RED / BROWN BRICKWORK QUOINING                                |
| ⑤ RED PLAIN TILE CREASING                     | ⑭ WHITE UPVC FRENCH DOORS                                       |
| ⑥ WHITE UPVC WINDOWS                          | ⑮ CAST IRON SOIL PIPE PAINTED BLACK                             |
| ⑦ PEBBLEDASH EXTERNAL WALL FINISH             | ⑯ ROOF WINDOW                                                   |
| ⑧ WHITE UPVC FASCIA / SOFFIT BOARDS           | ⑰ PREVIOUS DOOR HAS BEEN INFILLED WITH STRETCHER BOND BRICKWORK |
| ⑨ HALF ROUND GREY HIP TILES                   |                                                                 |

|   |   |
|---|---|
| TITLE:<br><b>EXISTING FLOOR PLANS<br/>ELEVATIONS &amp; SECTION</b>                                                                     | CLIENT:<br><b>MR &amp; MRS WILTON</b>                                                                        |
| PROJECT:<br><b>28 CLIFFE AVENUE<br/>HAMBLE<br/>SOUTHAMPTON<br/>SO31 4LJ</b>                                                            | SCALE 1:100<br>@ A2<br> |
| PURPOSE OF ISSUE:<br><input type="checkbox"/> information <input checked="" type="checkbox"/> approval <input type="checkbox"/> tender | DATE<br><b>6-1-23</b><br>SCALE<br><b>1:100</b><br>PLOTTED<br><b>6-1-23</b><br>DWG. NO.<br><b>DWG 02</b>      |