




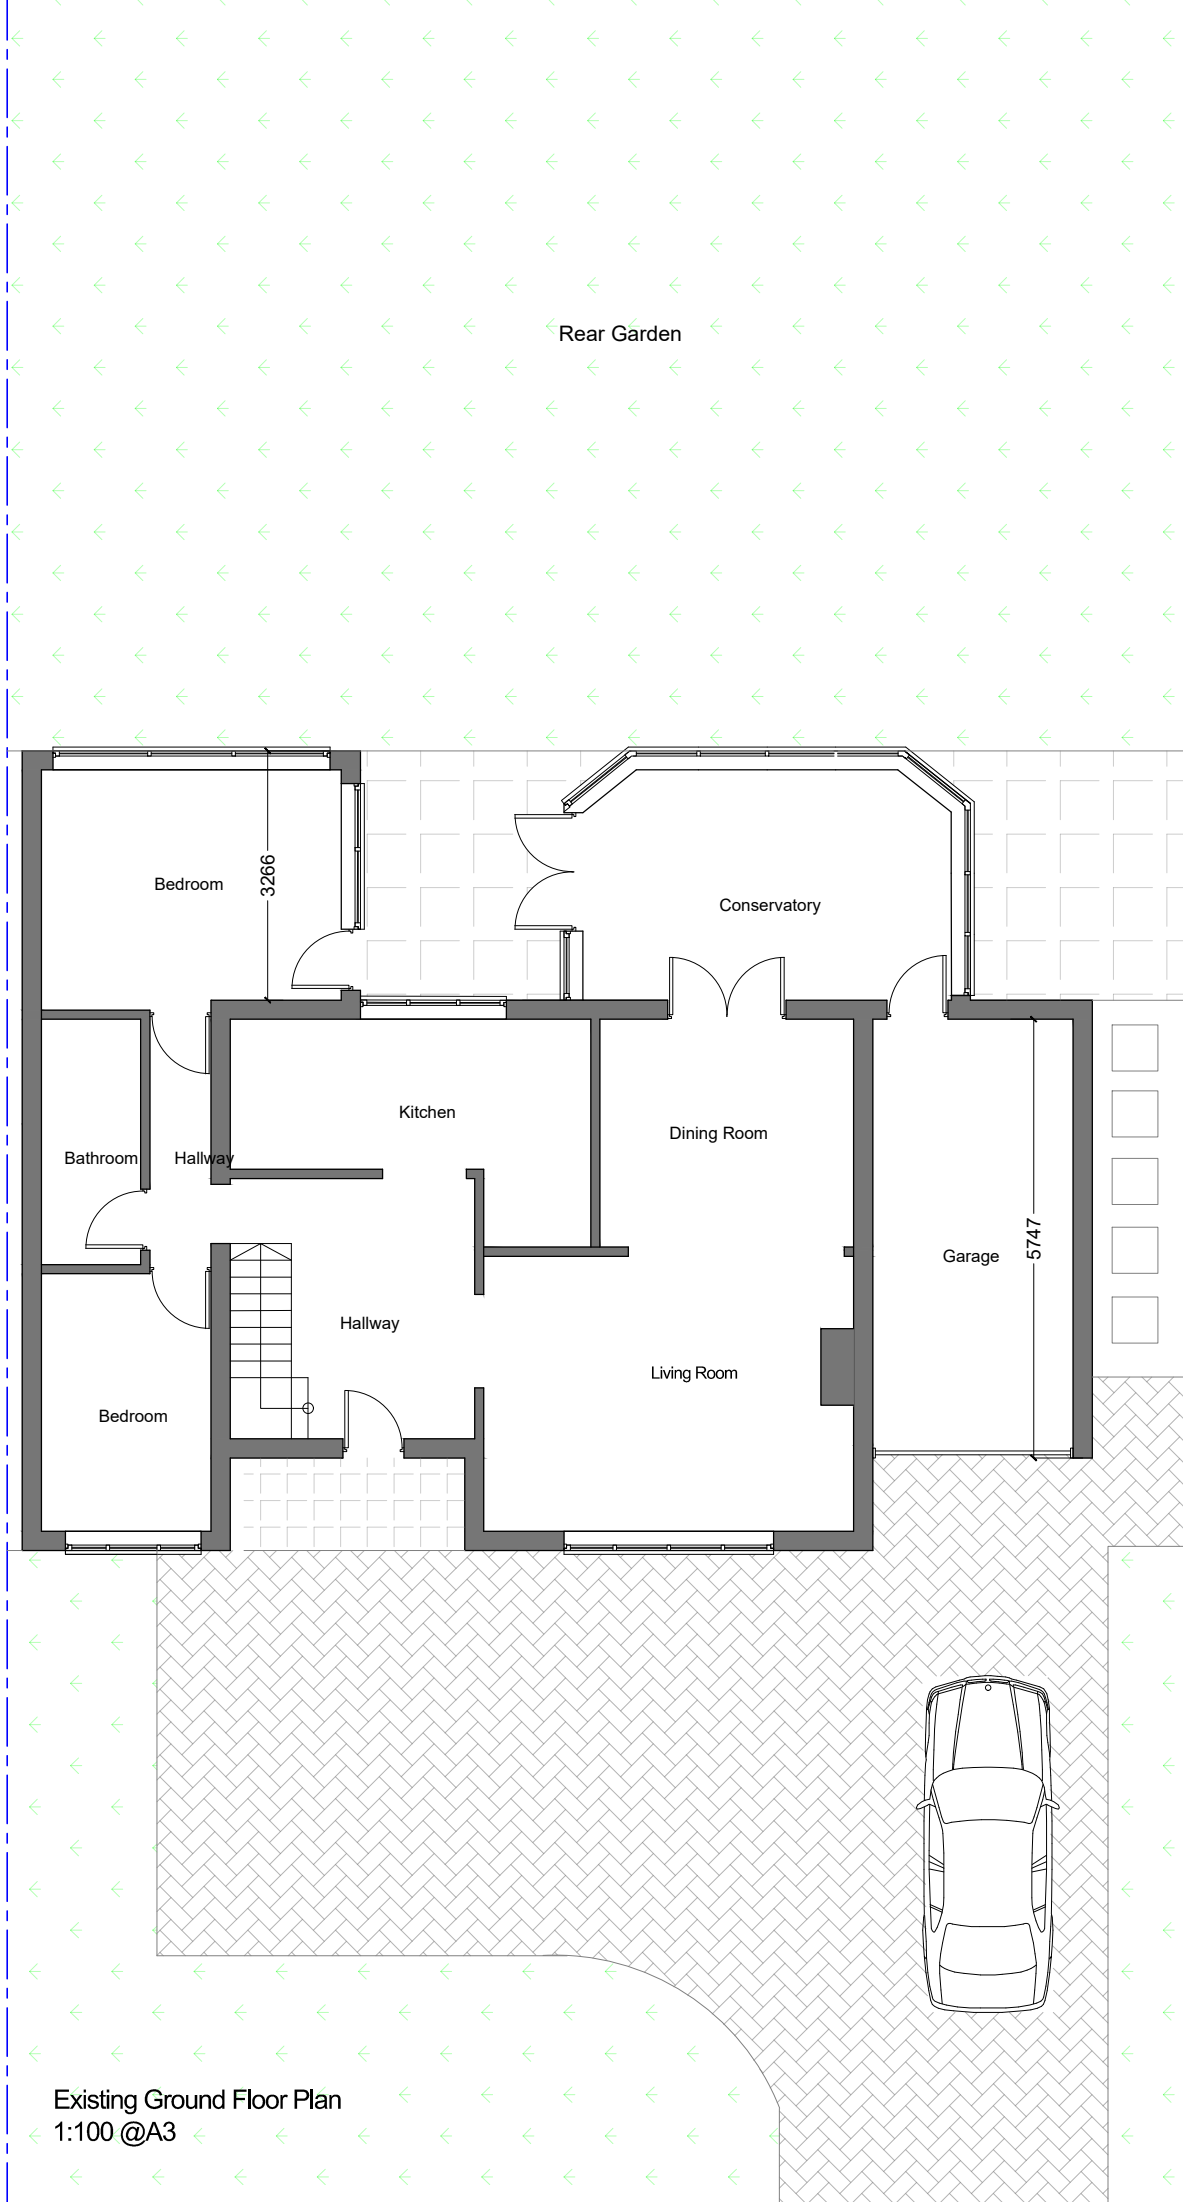


Existing Ground Floor Plan
1:100 @A3

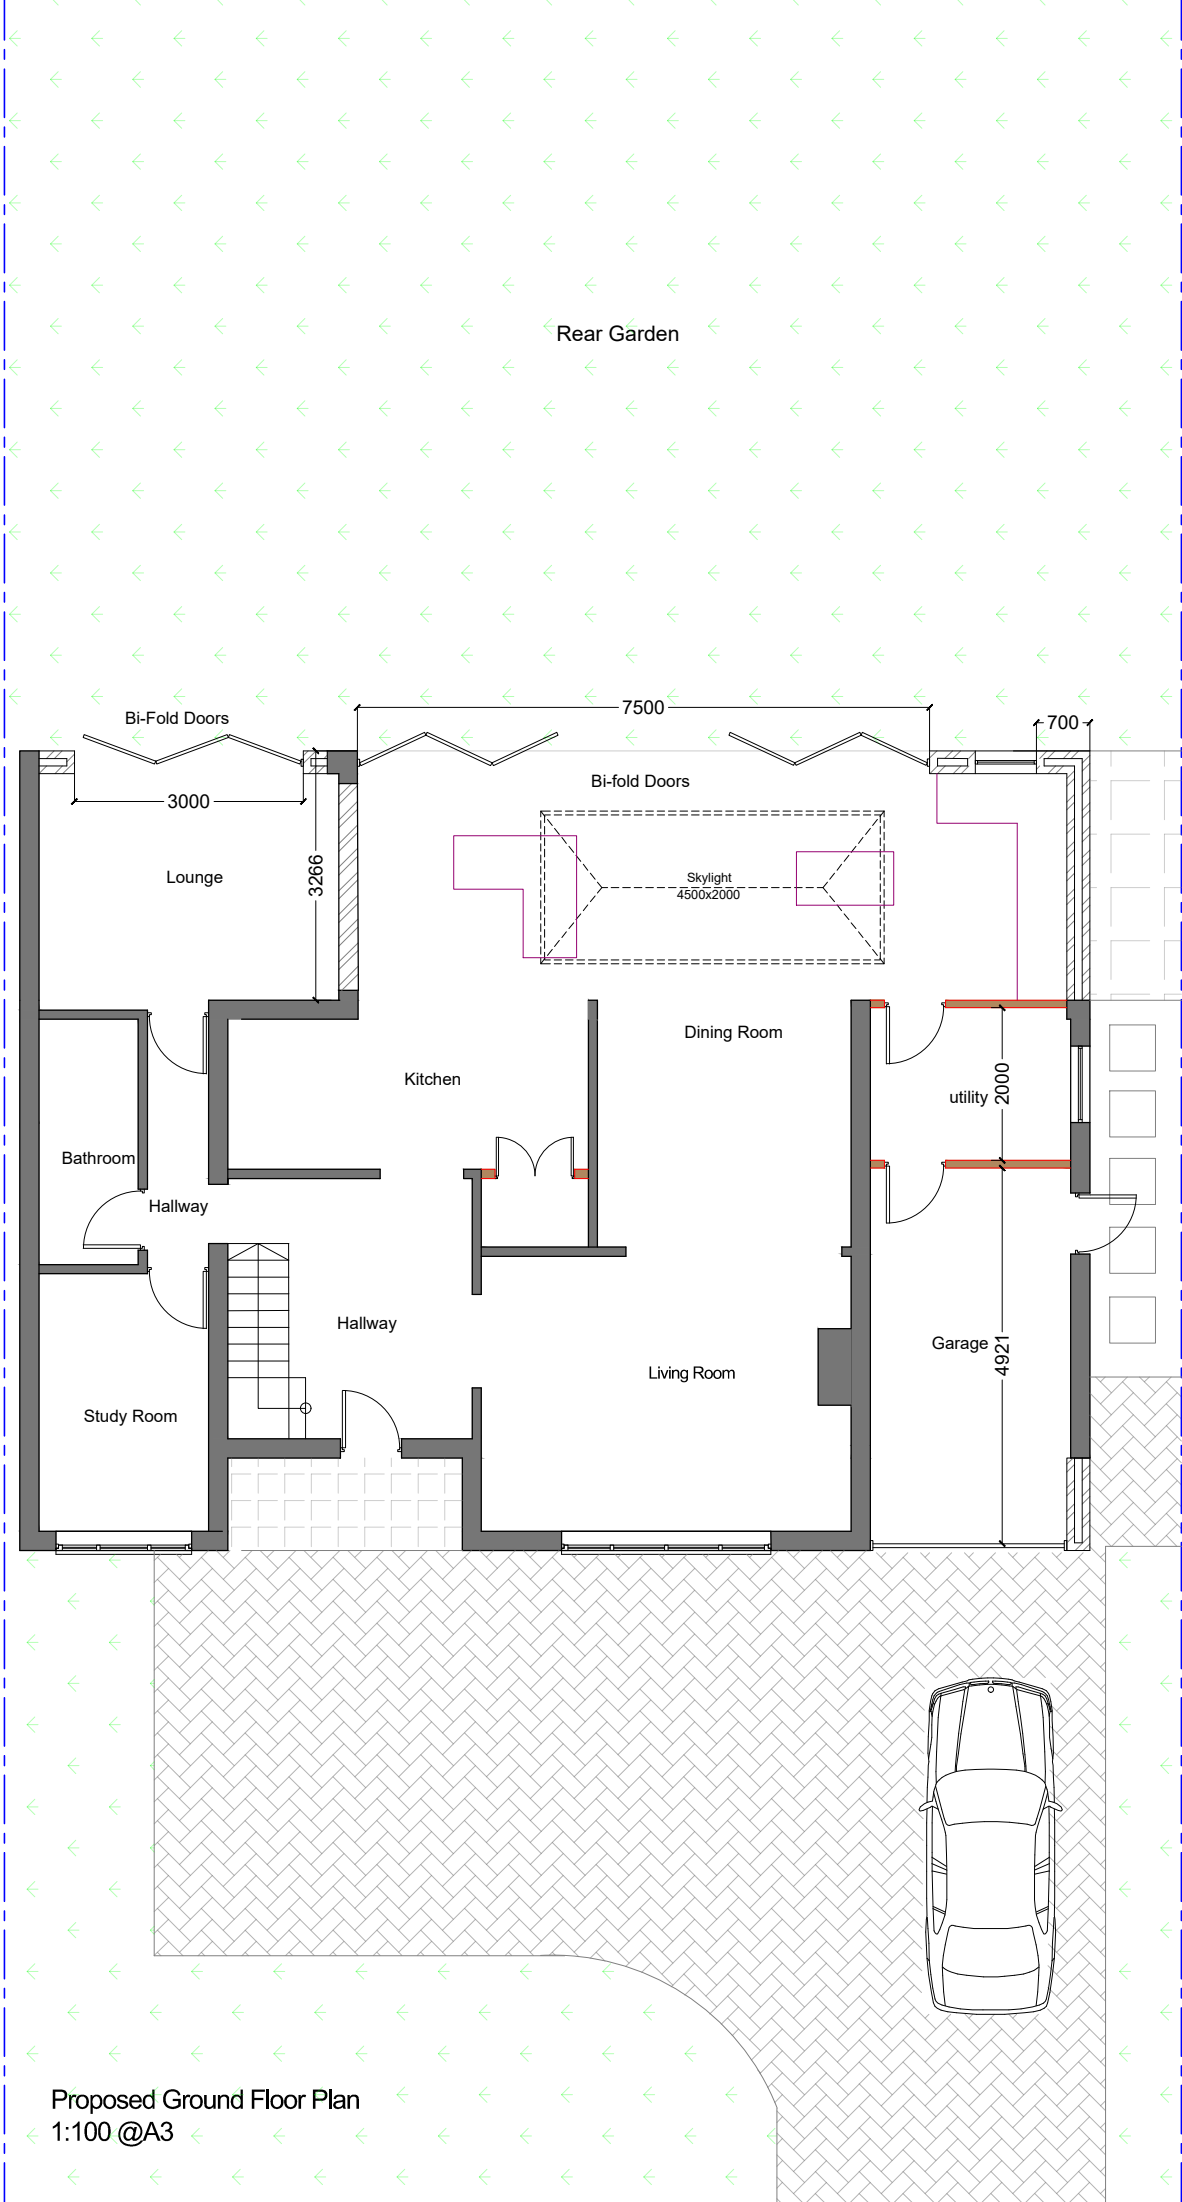

Proposed Ground Floor Plan
1:100 @A3

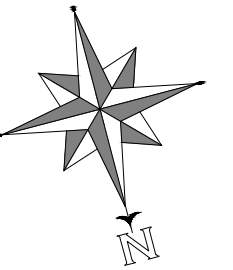

- EXISTING WALLS
- NEW CAVITY WALLS
- NEW STUD WALLS

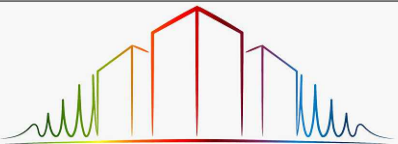

19 St James Park road, Shirley,
Southampton, SO16 6HL
TEL: 077 4569 6432
E-MAIL: info@naplanning.co.uk
WEB: www.naplanning.co.uk

Project
21 Gordon Road,
Southampton

Drawing
Single Storey Rear Extension & Loft
Conversion

Title
Existing & Proposed Ground Floor Plan

Drawing Status:

Scale 1:100 @ A3	Drawn N.ALI	Date 07.12.2022
Project 290	Page 03	Revision P4