




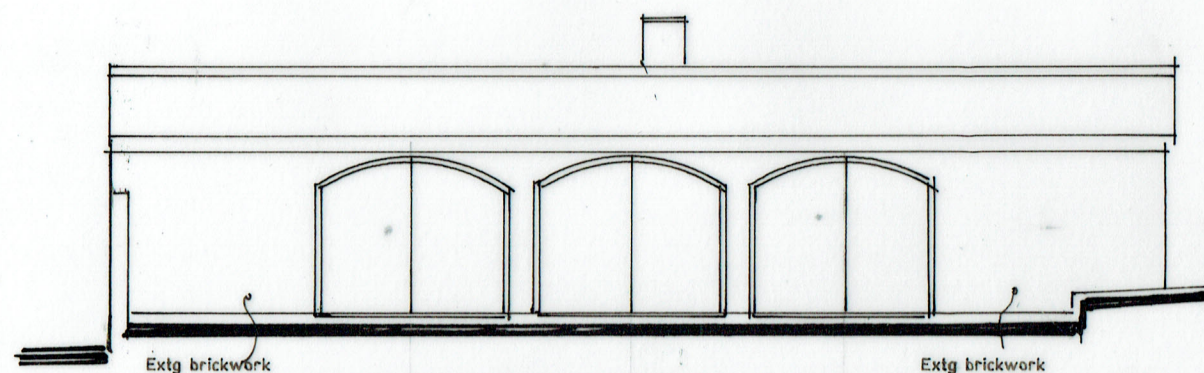


Proposed West Elevation.

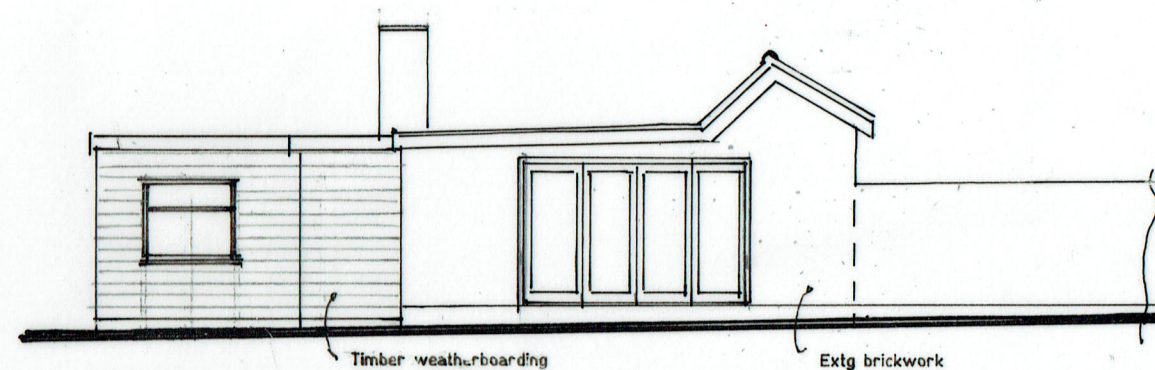

Proposed North Elevation.

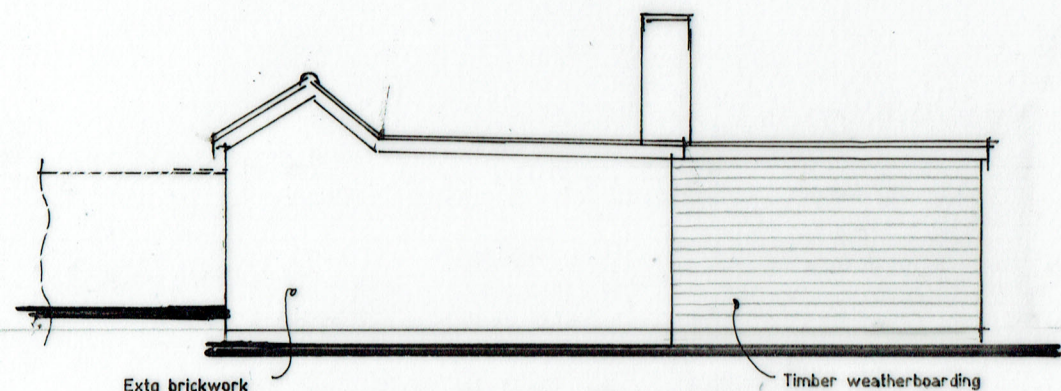


Proposed South Elevations.

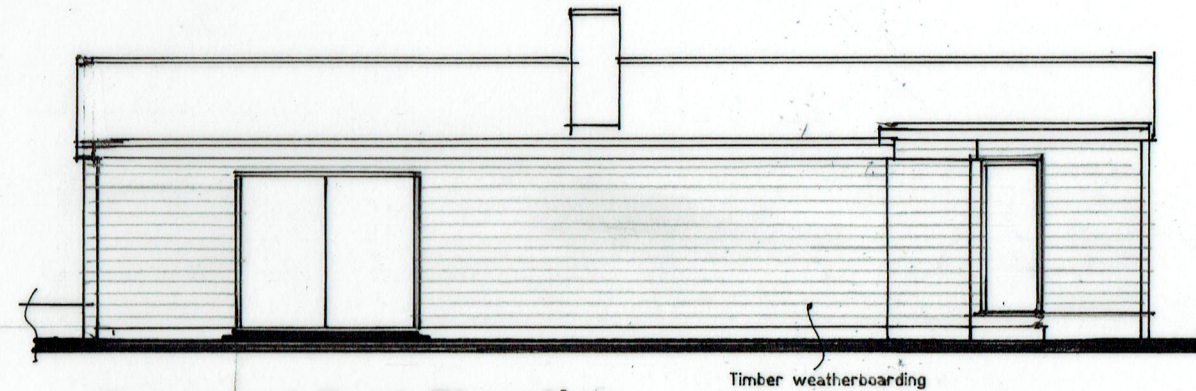

Proposed East Elevation.

Bar scale 1:100

 

Proposed alterations & extension
to Pool House, Steeple Court,
Church Lane, Botley, Southampton
Hants. SO30 2EQ

J. Giles Esq..

Scale 1:100

Date November. 2022

A3 Drawing Number

2

Revision.

A