




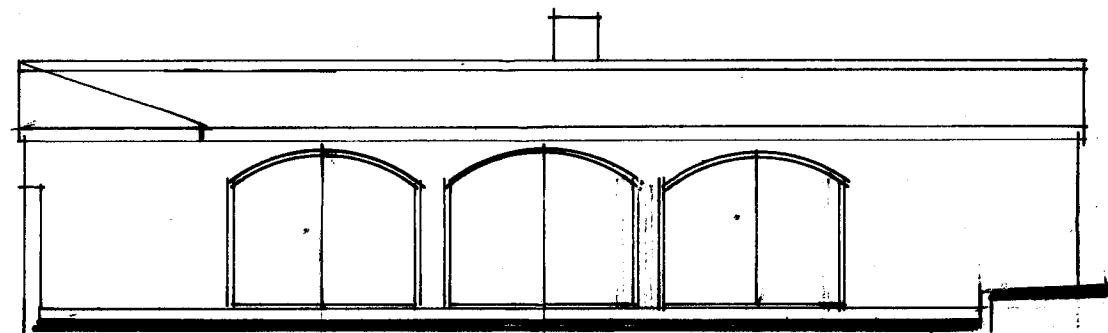


Existing West Elevation.

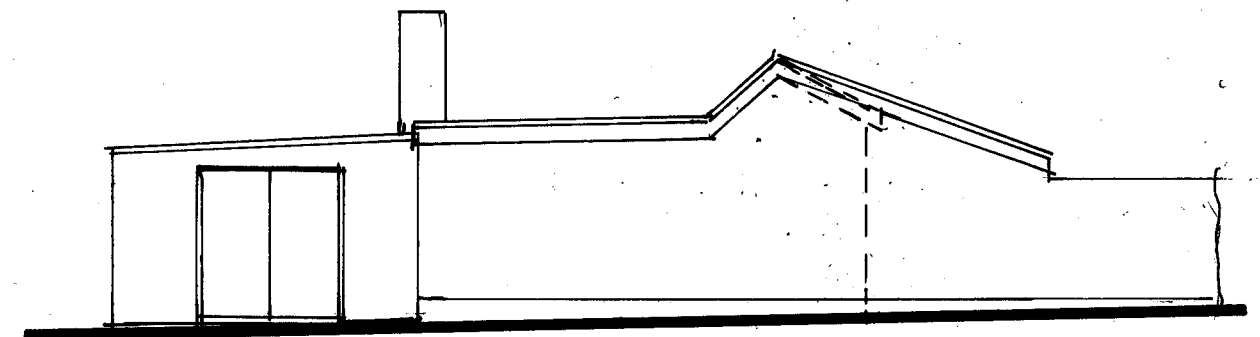


Existing North Elevation.

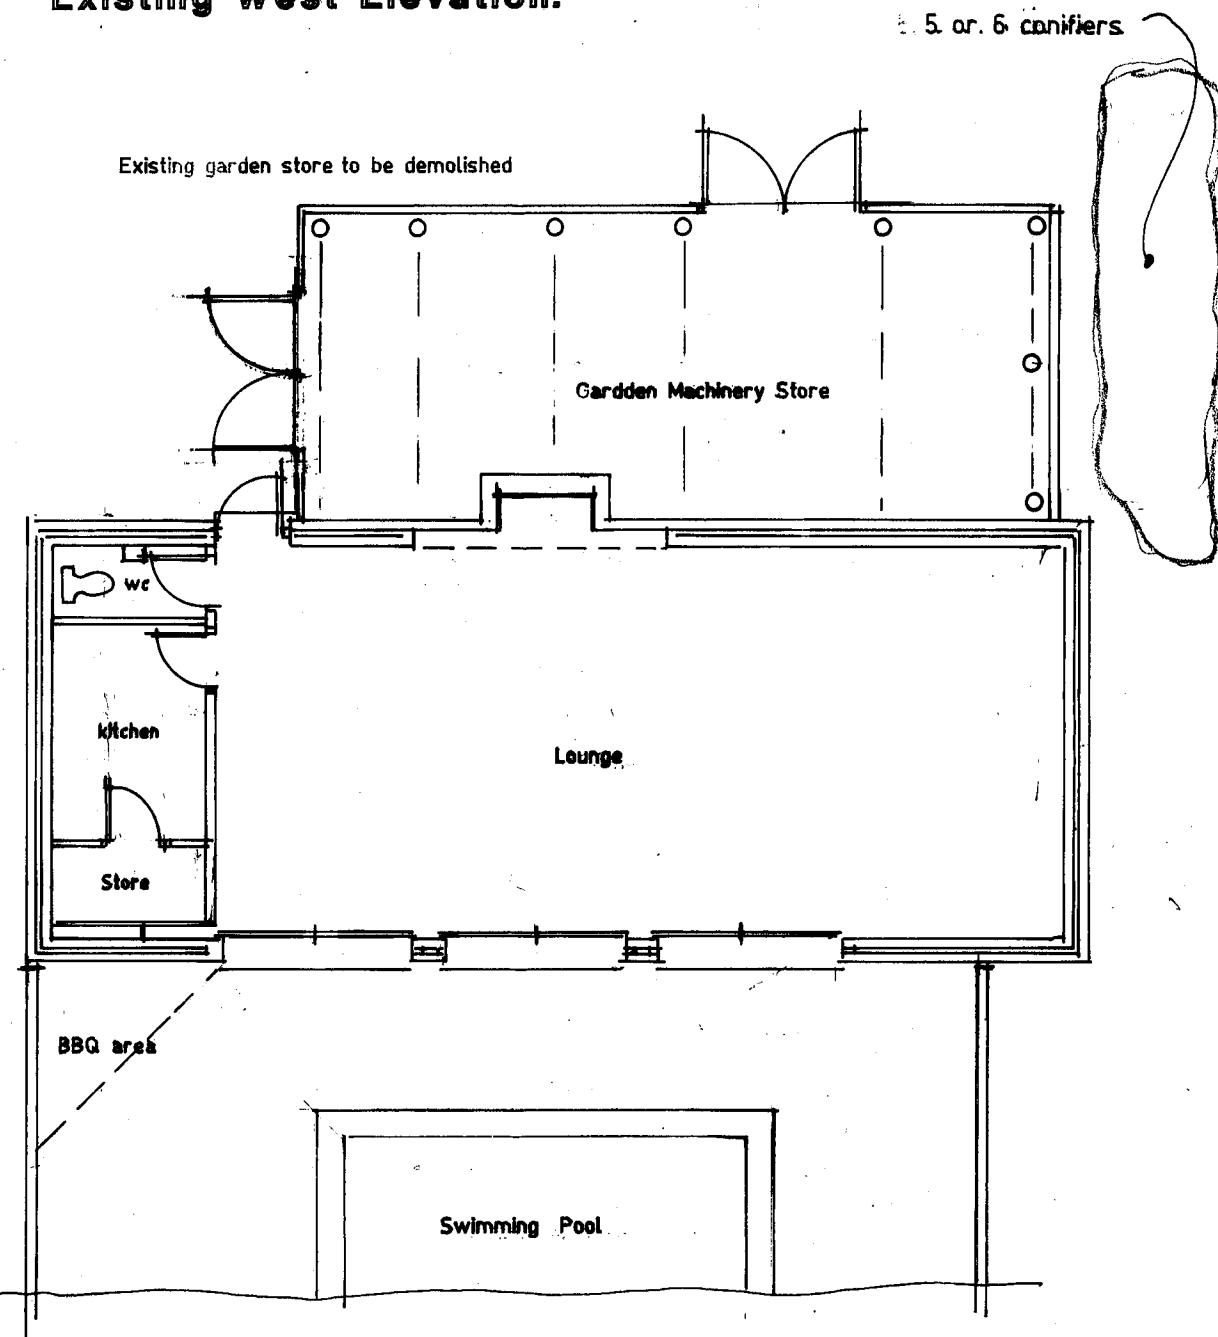

Existing Floor Layout.

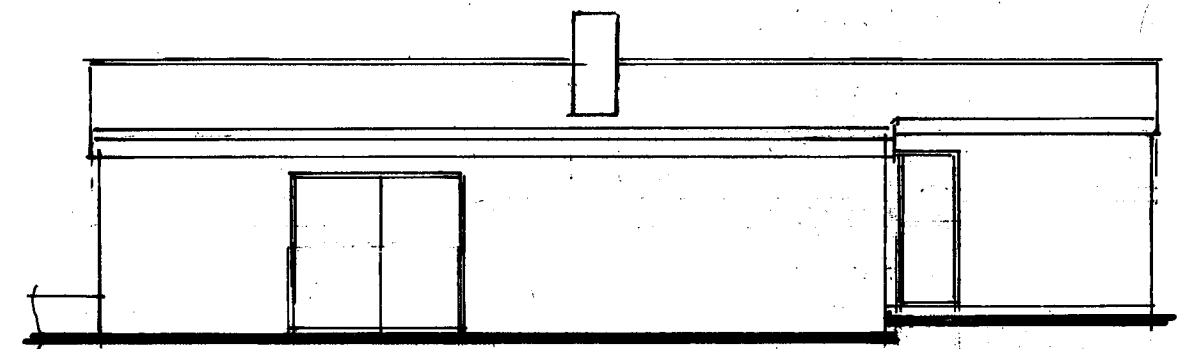


Existing East Elevation.

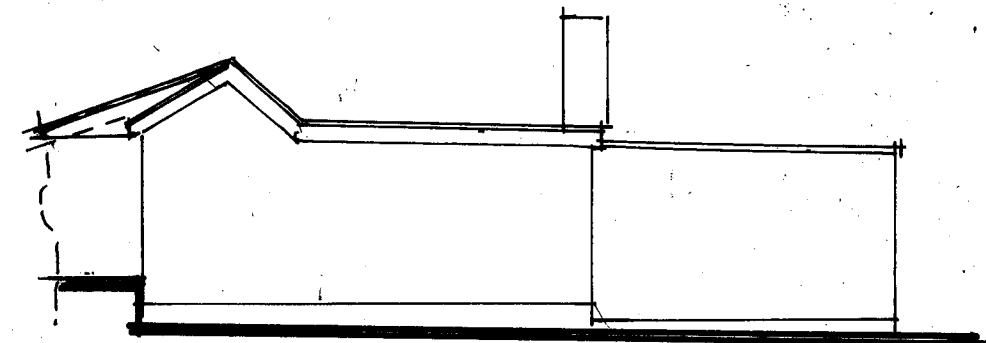

Existing South Elevation.

Bar scale 1:100

 

Proposed alterations & extension
to Pool House, Steeple Court,
Church Lane, Botley, Southampton
Hants. SO30 2EQ

J. Giles Esq..

Scale 1:100

Date September 2022

A3 Drawing Number

3

Revision

A