
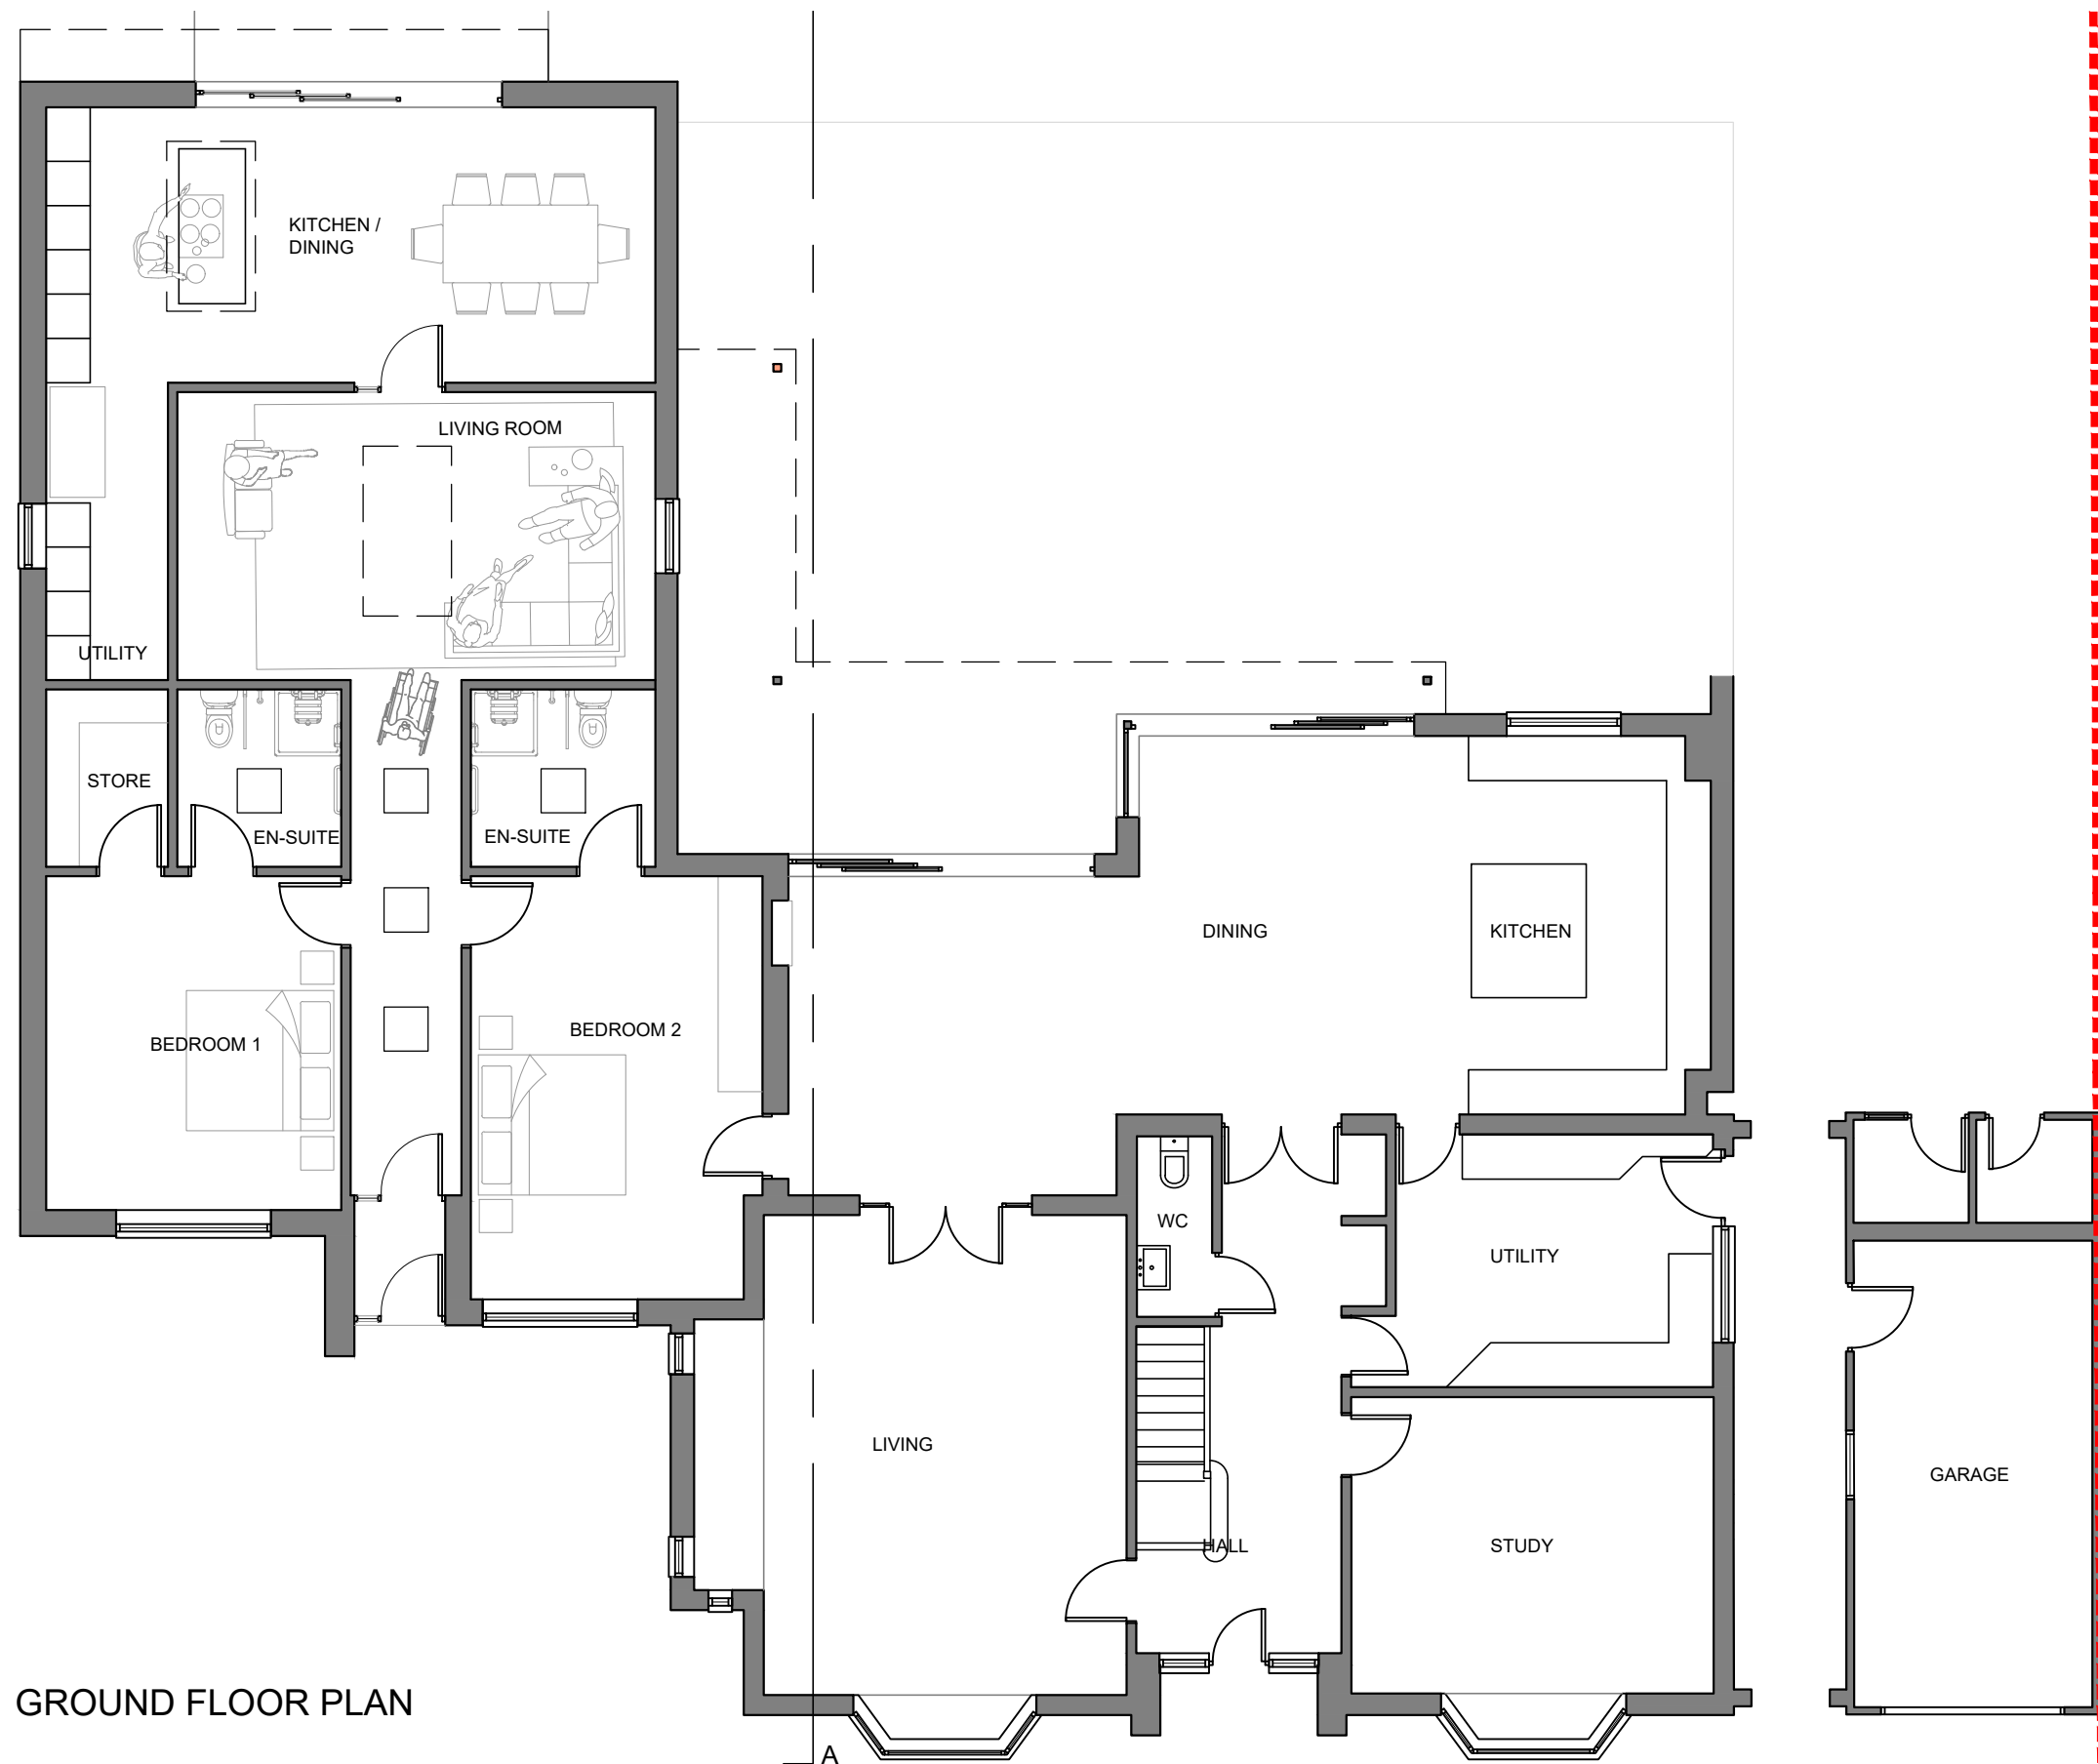


Report any discrepancies to the author.
This drawing is copyrighted to Temple Ford Design LTD.

 

GROUND FLOOR PLAN

Revision Notes:			Date: October 2022			Project: 209 Winchester Road Proposed Annexe			Client: Mr & Mrs Chivers Chandlers Ford			Temple Ford Design Ltd architects  T 023 8027 6393 E templeforddesign@gmail.com W templeforddesign.co.uk		
Rev:	Date:	Description:	Scale @ A3: 1/100			Drawing Title: Floor Plan As Proposed			Project: 2077	Dwg No: D02	Rev: f			
a	12/07/2022	Plans revised to address EBC PreApp Planning comments	Drawing Status: Planning			Drawn: JC			Checked: dmm					
b	12/08/2022	Notes re disabled access												
c	19/10/2022	Re-design												
d	20/10/2022	client changes												
e	24/10/2022	revised following site survey												
f	12/01/2023	planning changes												