
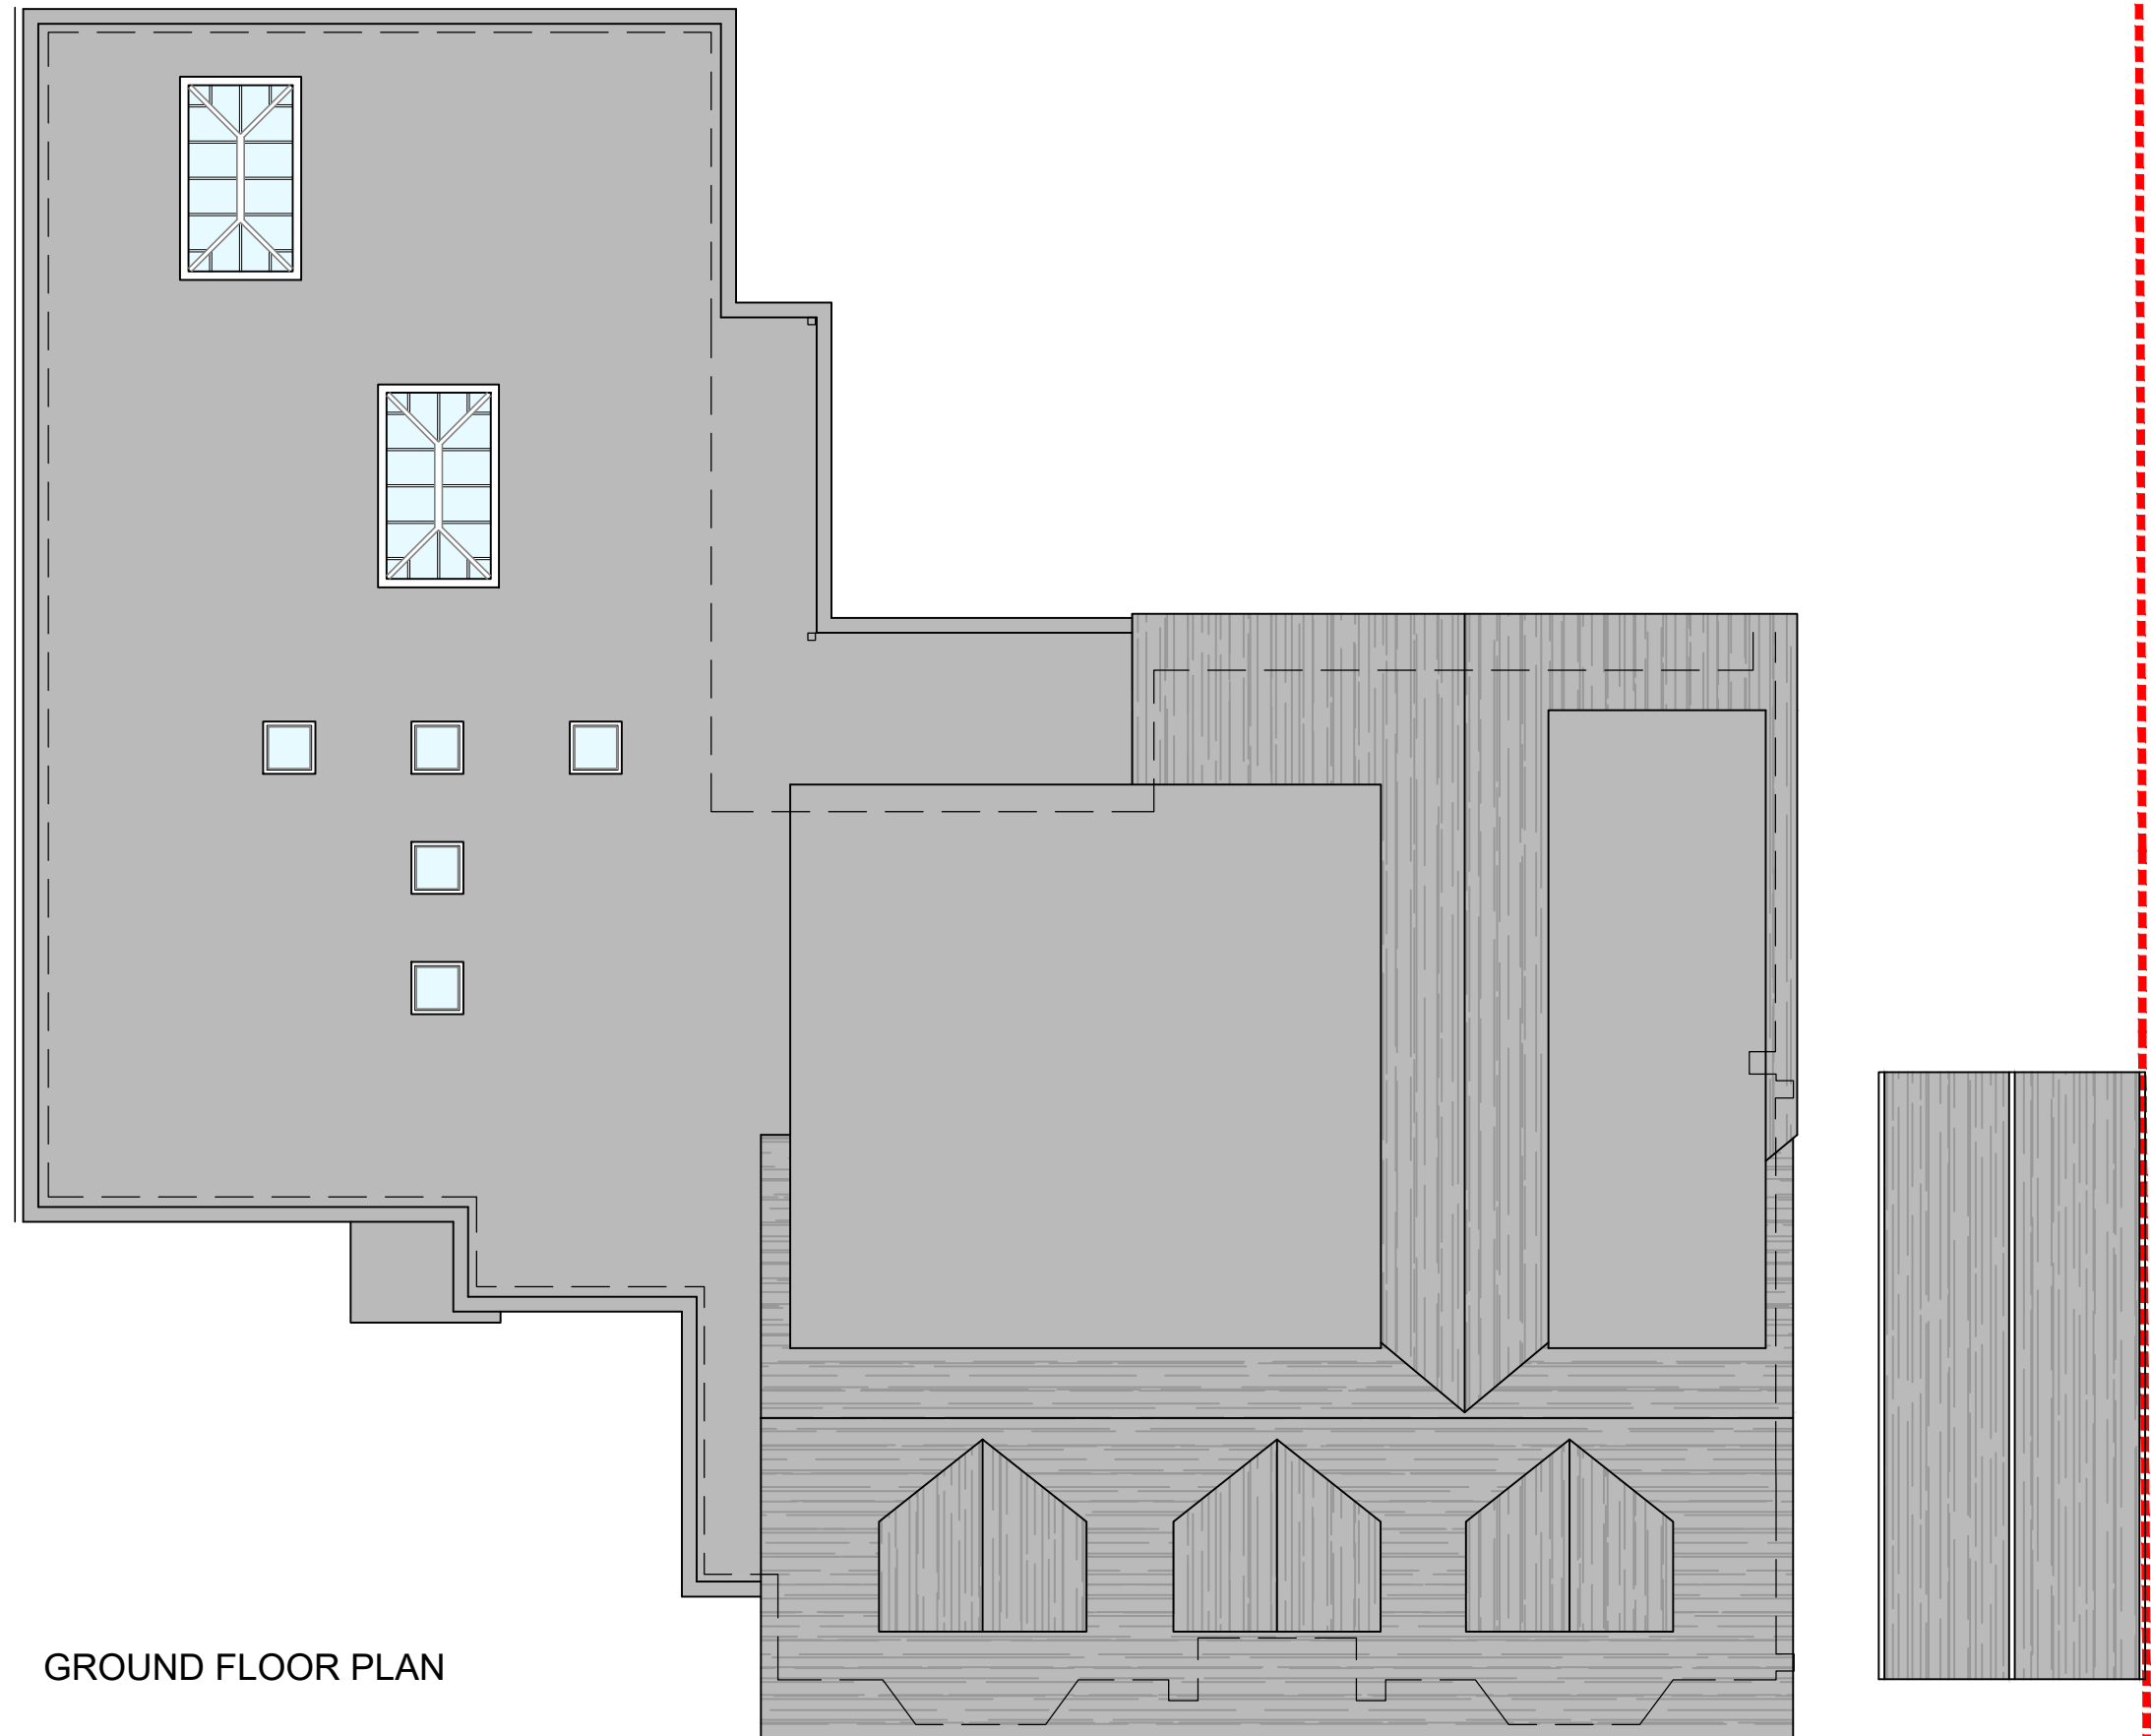


Report any discrepancies to the author.
This drawing is copyrighted to Temple Ford Design LTD.

 

GROUND FLOOR PLAN

Revision Notes:			Date: November 2022			Project: 209 Winchester Road Proposed Ancillary Annexe			Client: Mr & Mrs Chivers Chandlers Ford			Temple Ford Design Ltd architects  T 023 8027 6393 E templeforddesign@gmail.com W templeforddesign.co.uk		
Rev:	Date:	Description:	Scale @ A3: 1/100			Drawing Title: Roof Plan As Proposed			Project: 2077	Dwg No: D07	Rev: A			
A	12 01 23	Planning changes	Drawing Status: Planning	Drawn: JC	Checked: dmm									