

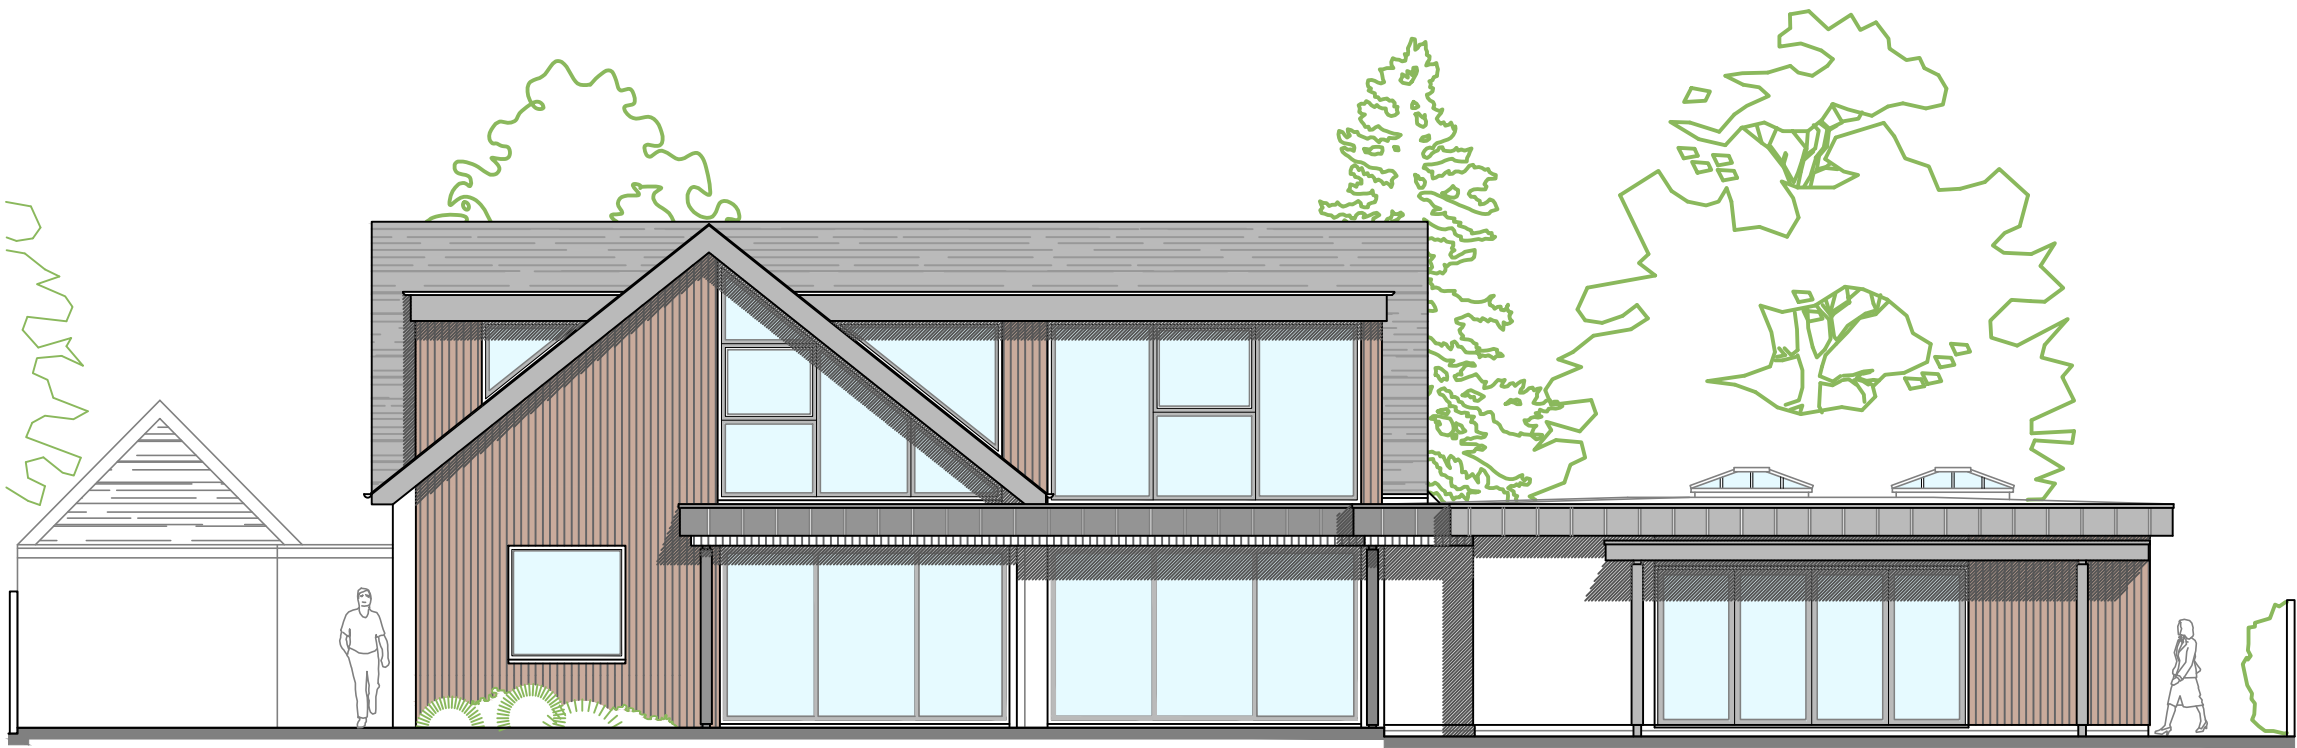


Notes
Report any discrepancies to the author.
This drawing is copyrighted to Temple Ford Design LTD.

 

NW ELEVATION

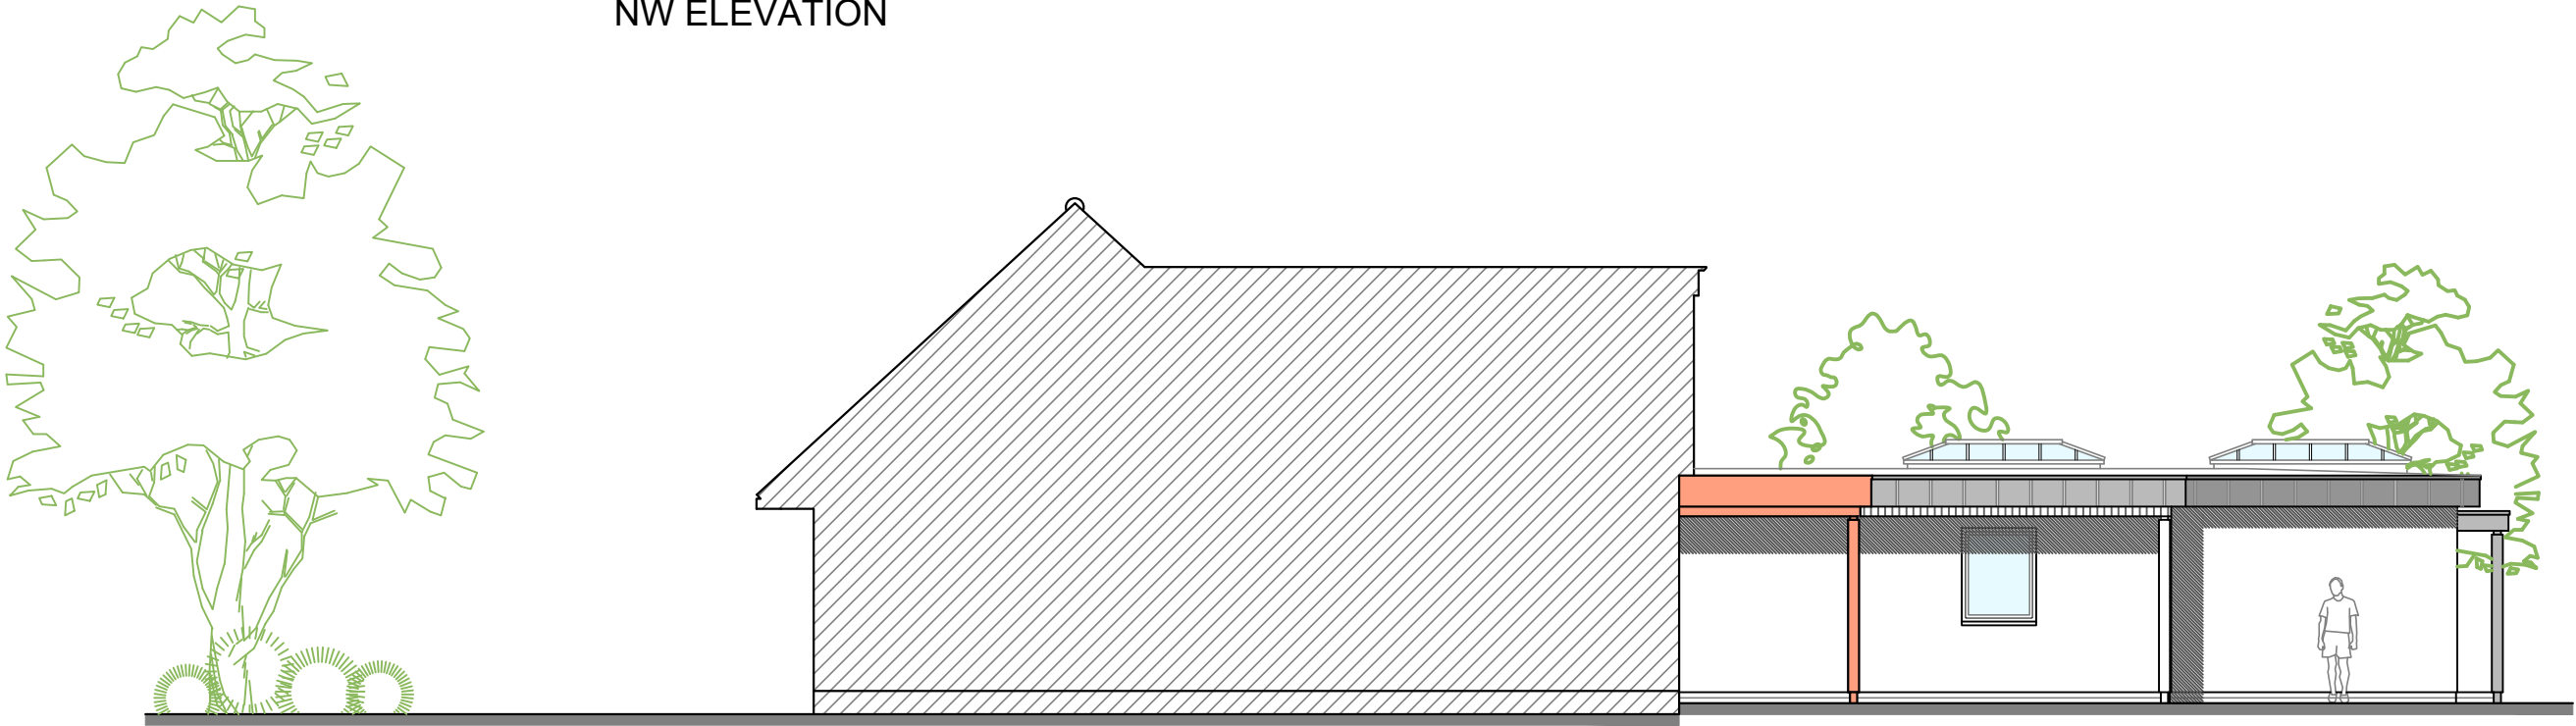

SECTION A-A AND NORTH EAST ELEVATION

Revision Notes:

Rev:	Date:	Description:
a	12/07/2022	Plans revised to address EBC PreApp Planning comments
b	12/08/2022	notes for planning
c	01/11/2022	Re-design
d	22/11/2022	Elevation title amended
e	12/01/2023	planning changes

Date:
May 2022

Scale @ A3:
1/100

Drawing Status:	Drawn:	Checked:
Planning	dmm	mp

Project:
209 Winchester Road
Proposed Ancillary Annexe

Drawing Title:
Rear Elevation and Section A-A
As Proposed

Client:
Mr & Mrs Chivers
Chandlers Ford

Project:	Dwg No:	Rev:
2077	D04	e

Temple Ford Design Ltd
architects



T 023 8027 6393
E templeforddesign@gmail.com W templeforddesign.co.uk