




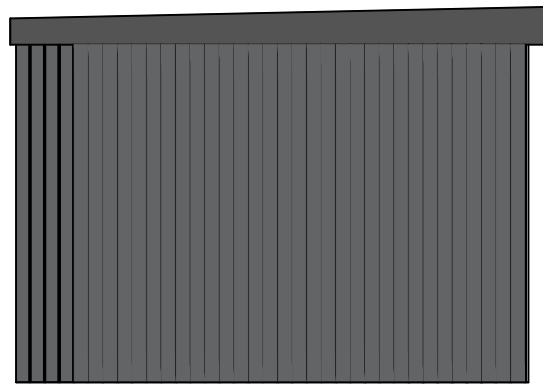


North West Elevation

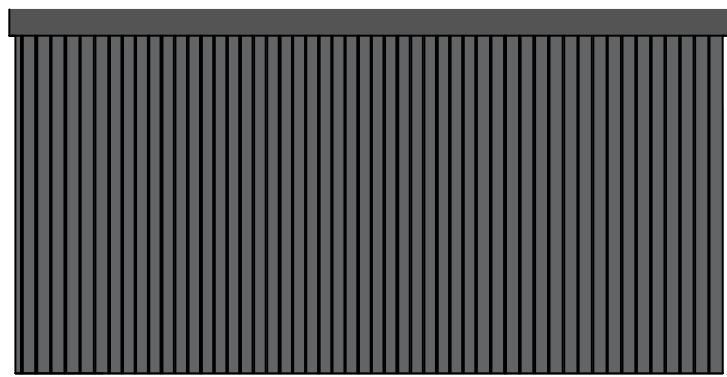

North West Elevation

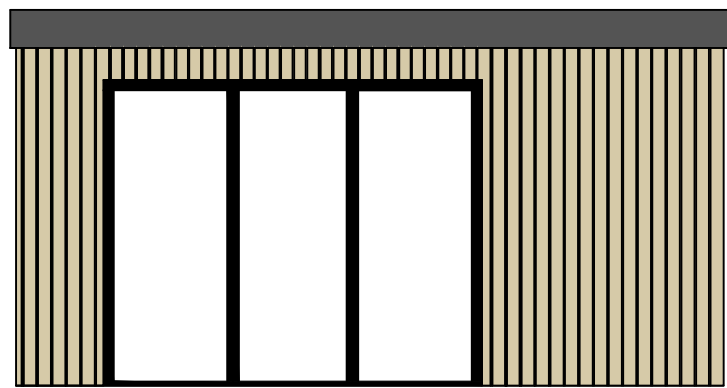

South East Elevation

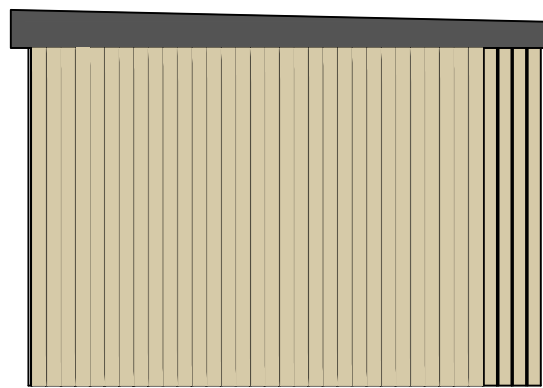



North East Elevation

Elevations 1/50

Client:	Mr Shields
Site:	4 Maytree Close, SO507BU
Brief:	Outbuilding
Drawing Title:	Planning Application
Scale:	As Denoted
DWG No:	4MCOPA
Date:	22/12/22
REV:	C



Location Plan 1/1250

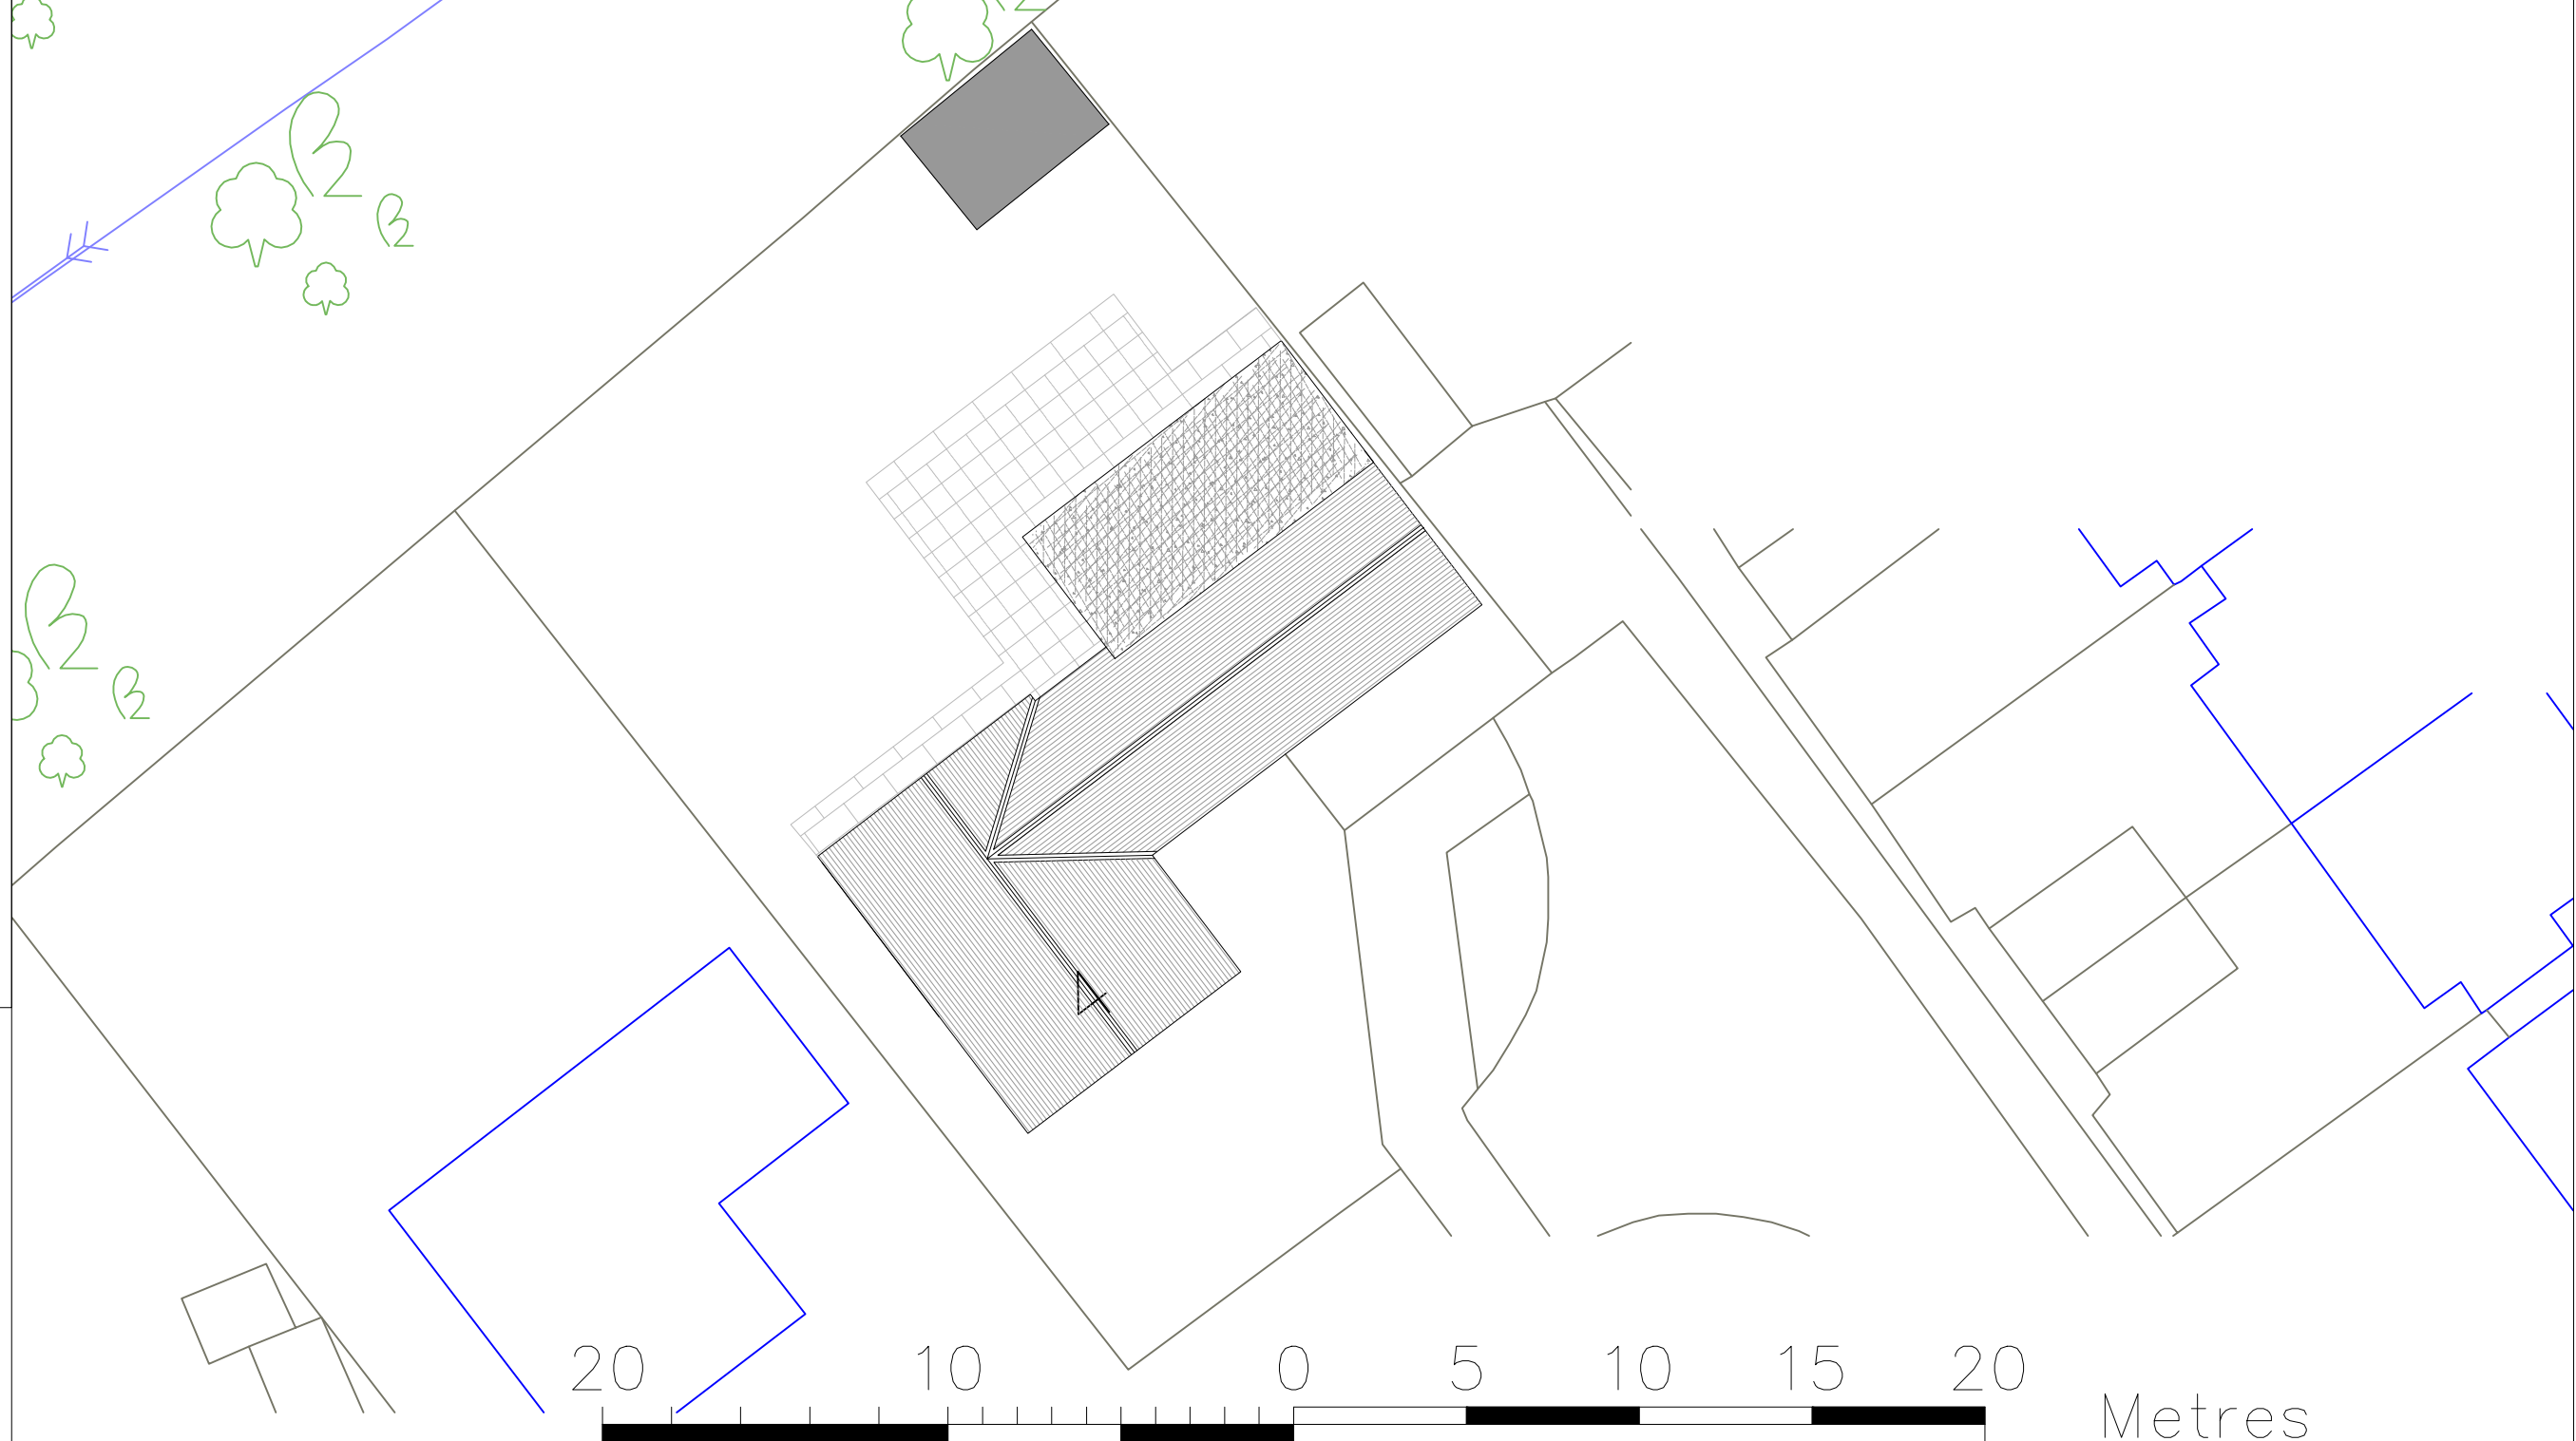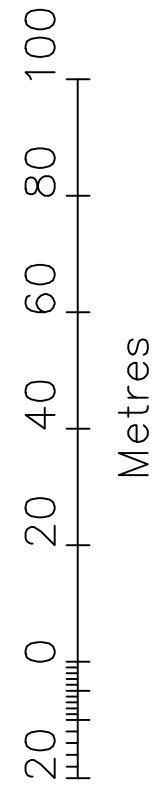

Site Plan 1/200

