

PROPOSED ALTERATIONS AND EXTENSION TO EXISTING GARAGE AT:
9 VESPASIAN WAY, CHANDLERS FORD, SO53 2DE


CLIENTS; MR. & MRS. M. BUNDOCK

SCALE 1:100


DRG. NO. BUNDOCK 02.0

REV: DRG. NO. WAS 01.0 17/01/2023


DRAWN A3 PORTRAIT.

 


FRONT / SOUTH EAST ELEVATION

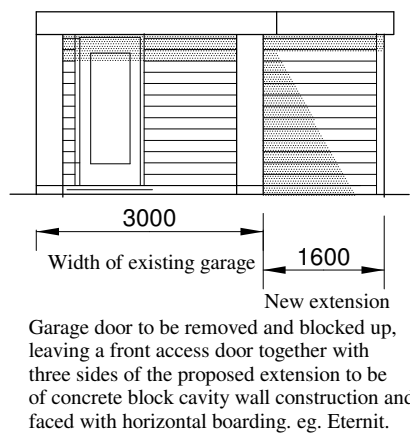


SOUTH WEST ELEVATION

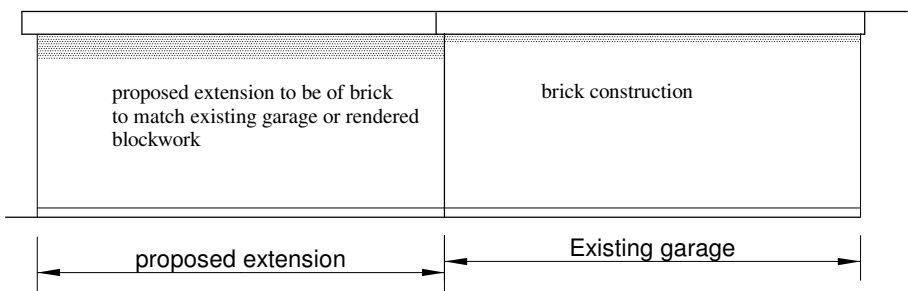


NORTH WEST / REAR ELEVATION

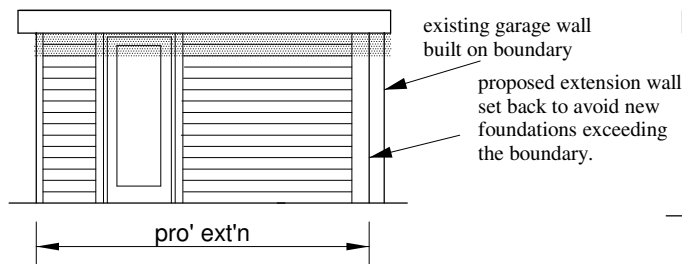

NORTH EAST ELEVATION

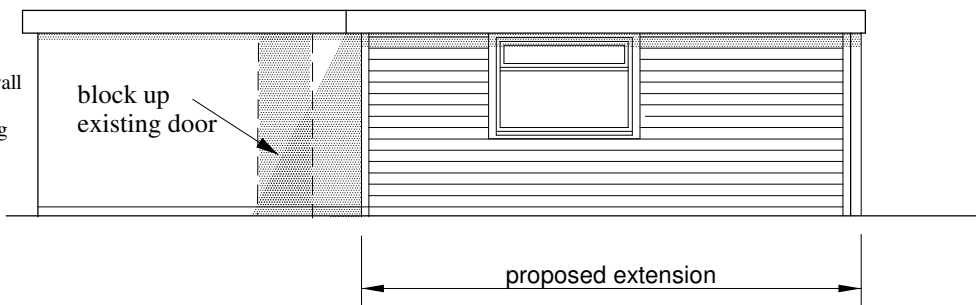

PLAN OF ALTERED GARAGE AND PROPOSED EXTENSION

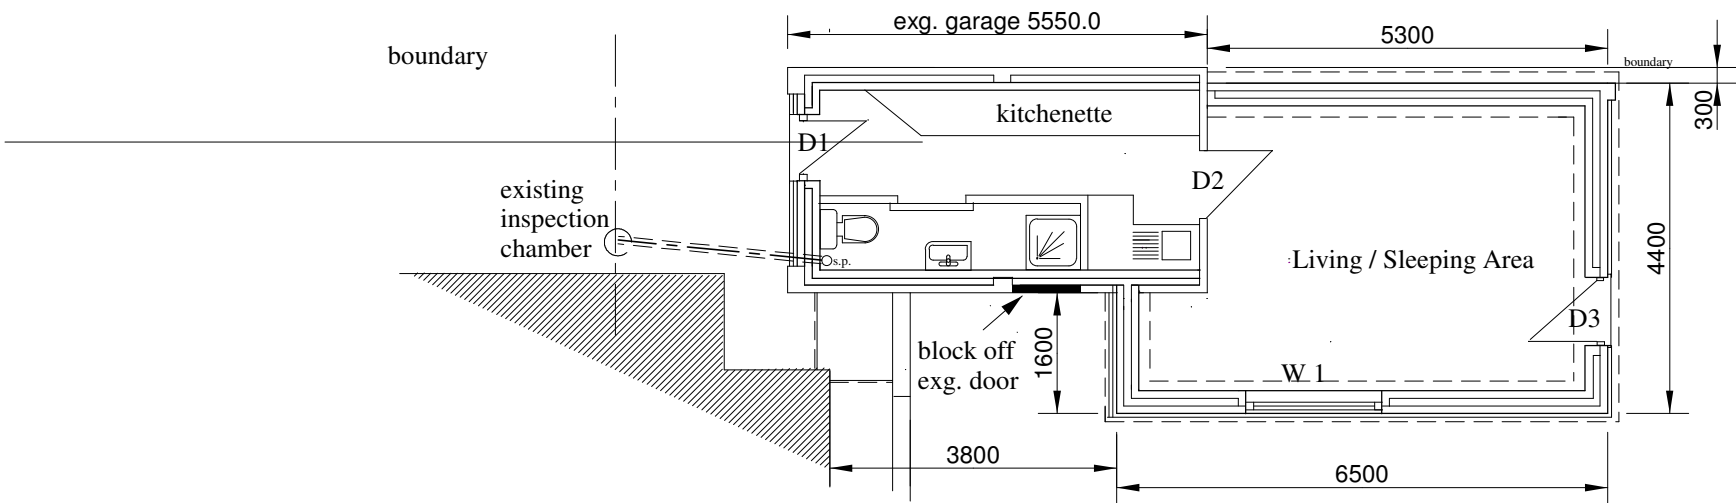

AGENT: M.L.GREEN
61 THE PARK,
YEOVIL. BA20 1DF
TEL: 07789364736
EMAIL: allou1@tiscali.co.uk