


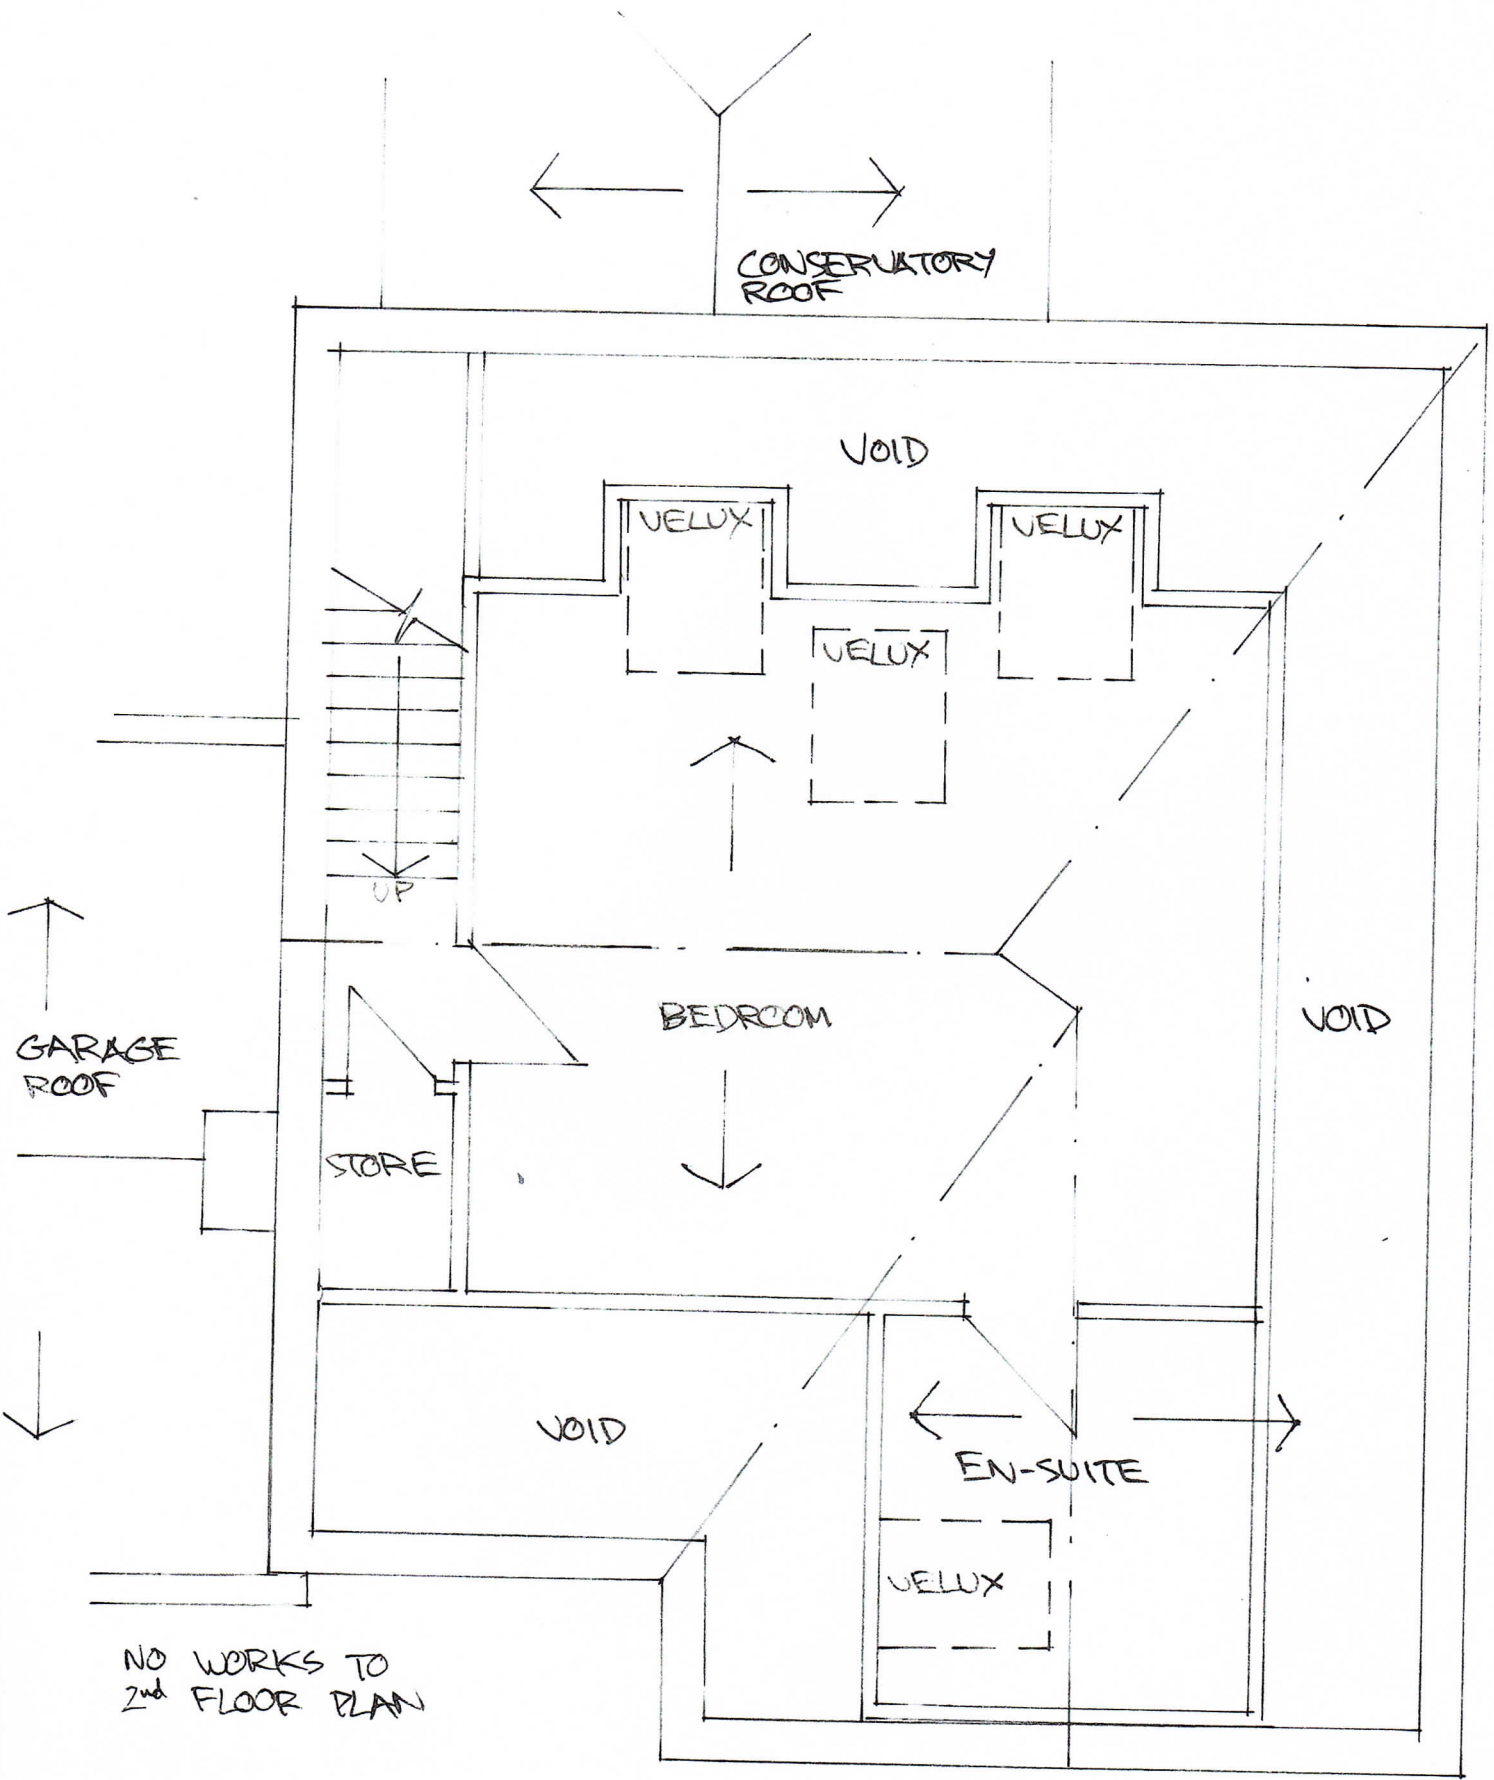

11 Octavia Gardens, Chandlers Ford, Hampshire SO53 2PX

Proposed extension over garage

Existing 2nd floor plan (loft) 1:50 @ A4 Jan 2023

Drawing No OG/07      Revision PL