
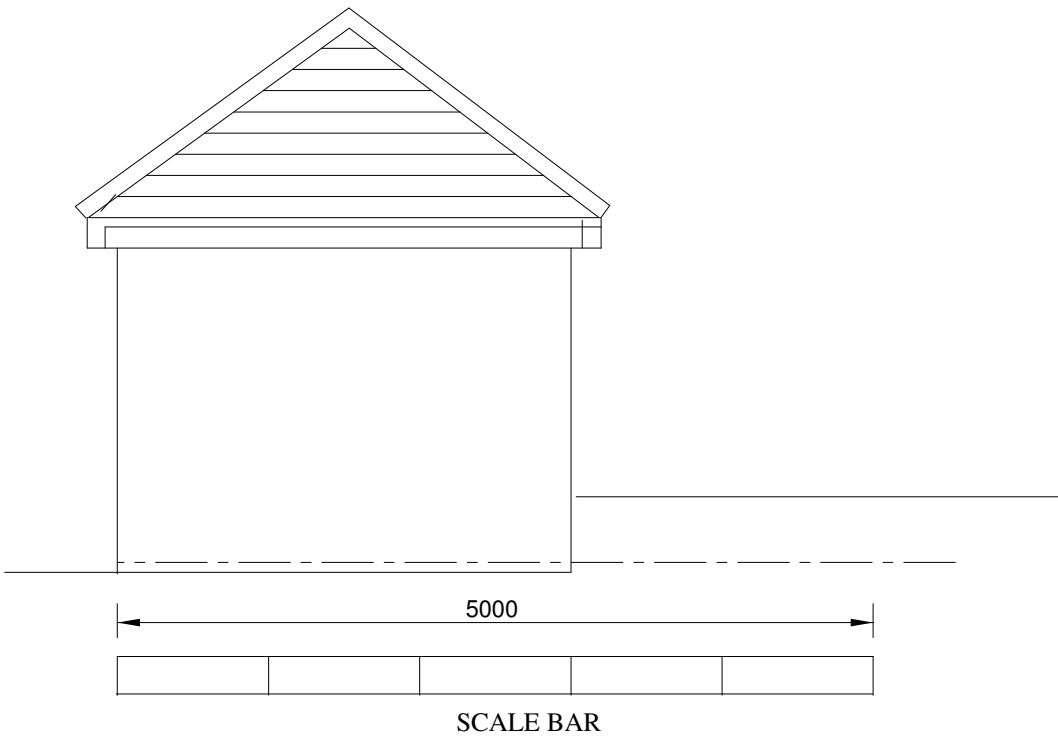
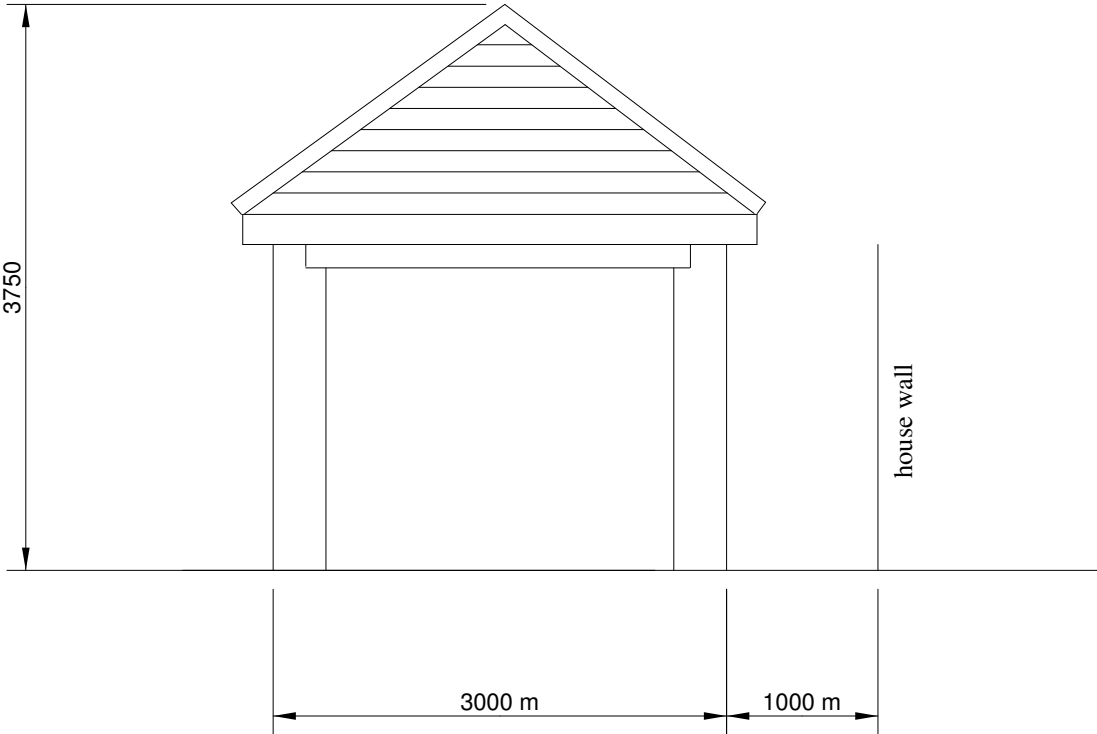
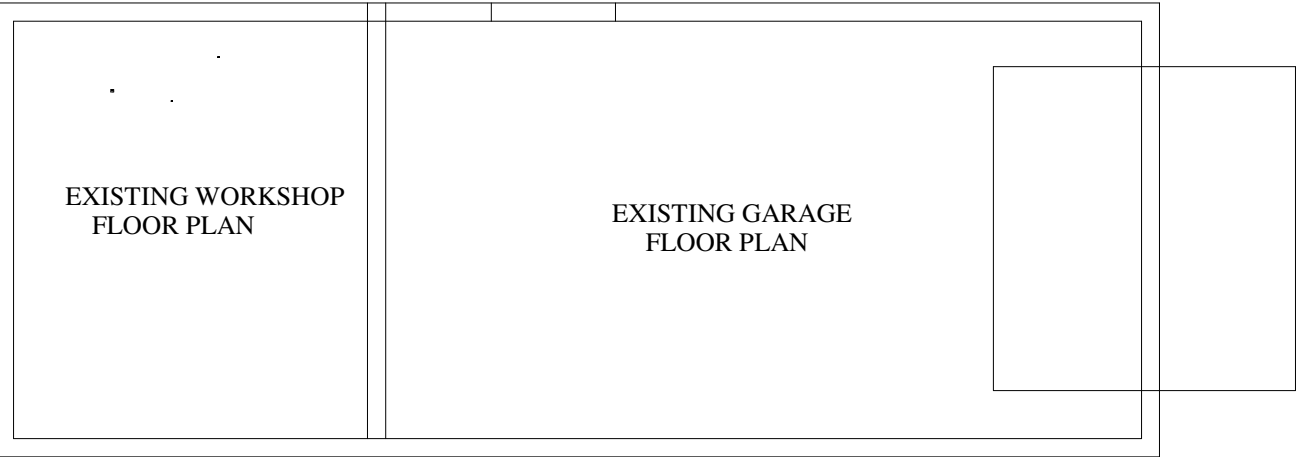


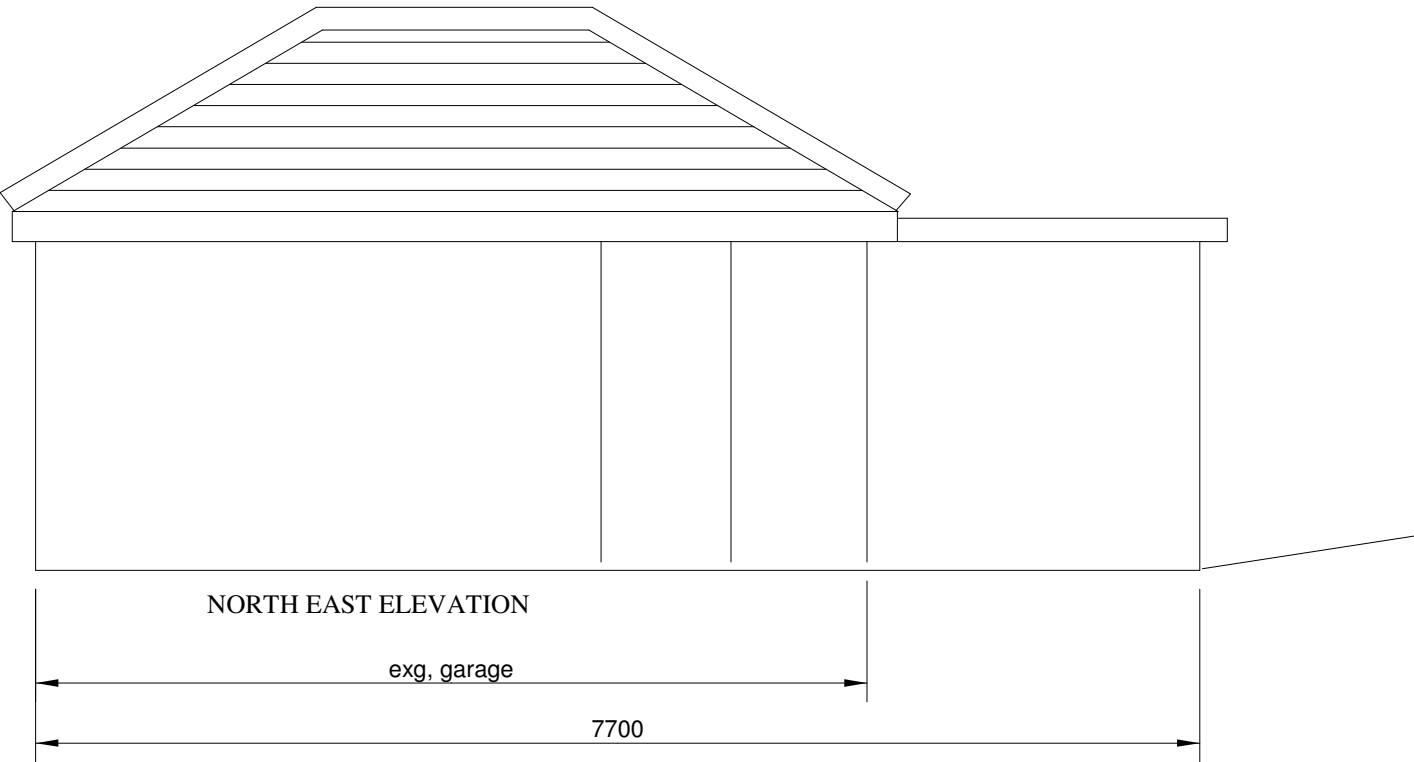

TITLE: EXISTING ELEVATIONS OF GARAGE AND WORKSHOP AND FLOOR PLAN.

LOCATION: NO. 9. VESPASIAN WAY, CHANDLERS FORD, EASTLEIGH, SO53 2DE.

CLIENTS: MR & MRS. M. BUNDOCK.

DRG. NO. 01.0

SCALE: 1:50

DRAWN A3