
 


11 Octavia Gardens, Chandier's Ford SO53 2PX
SITE PLAN DRAWING No OG/02 REV PL

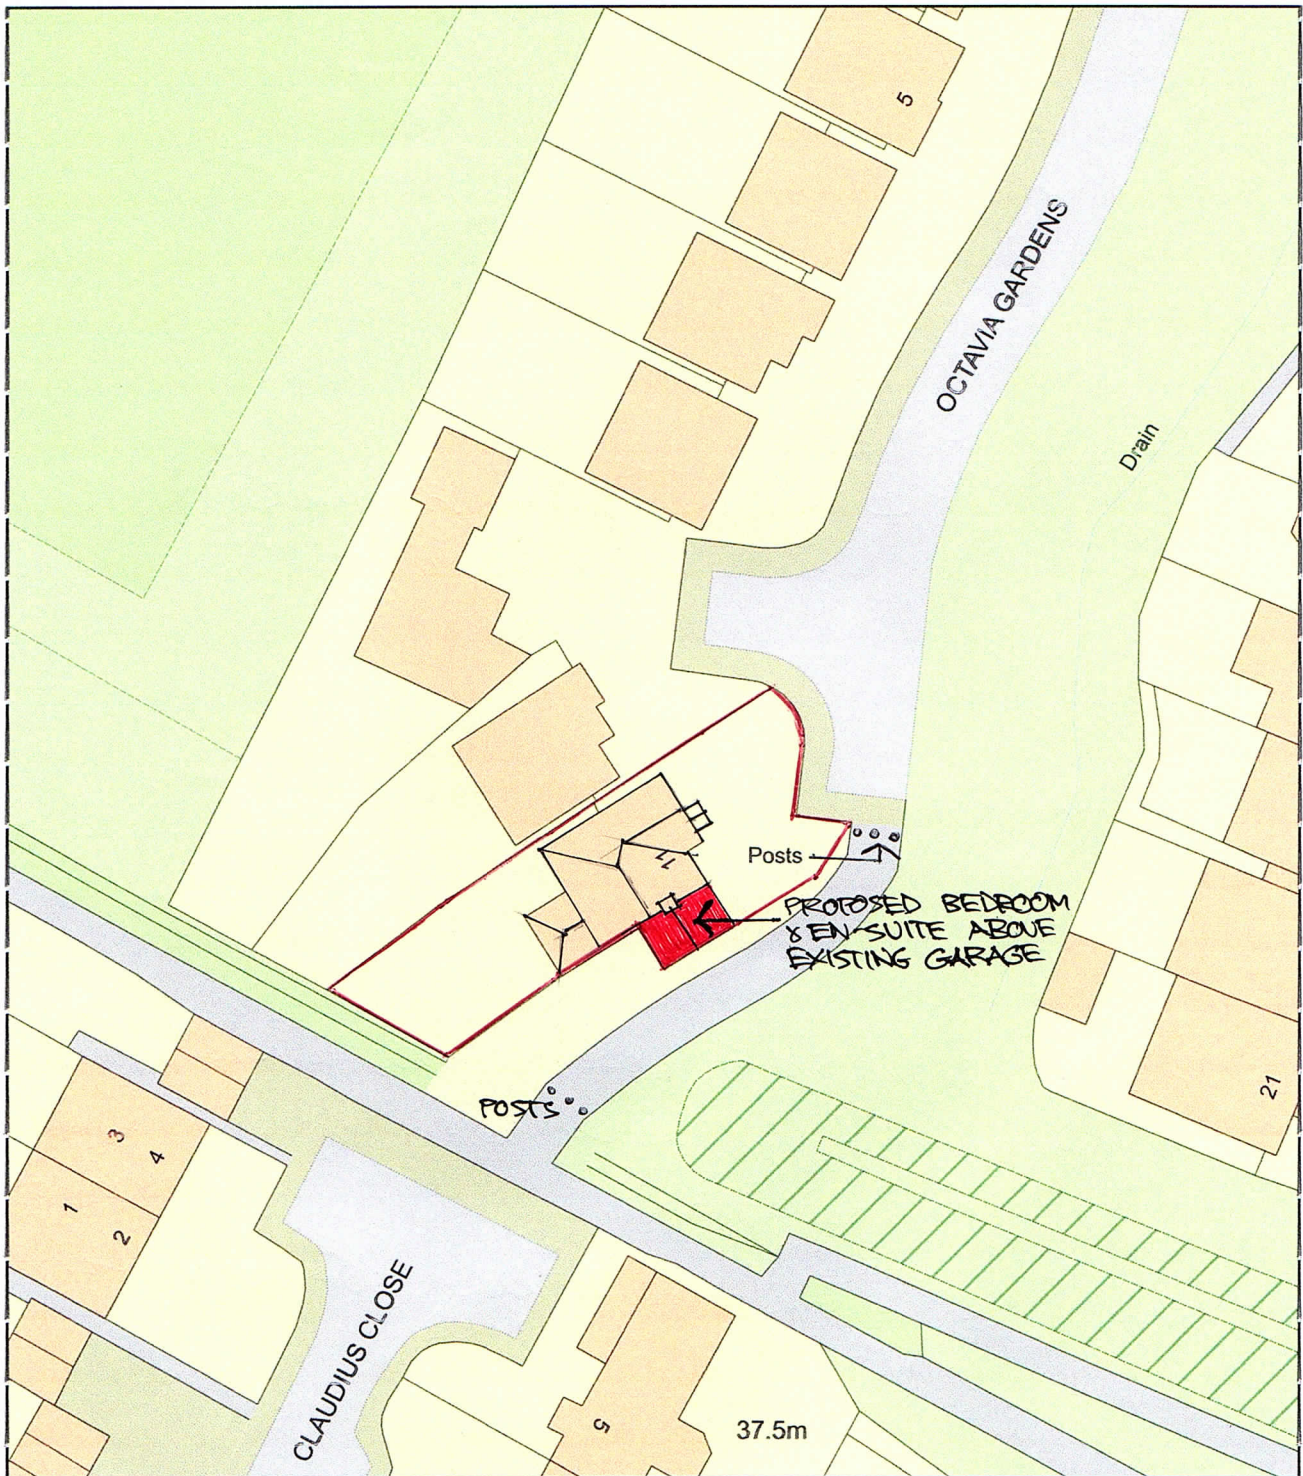

Plan Produced for: Mr & Mrs JC Griffiths
Date Produced: 22 Aug 2022
Plan Reference Number: TQRQM22234114828700
Scale: 1:500 @ A4