


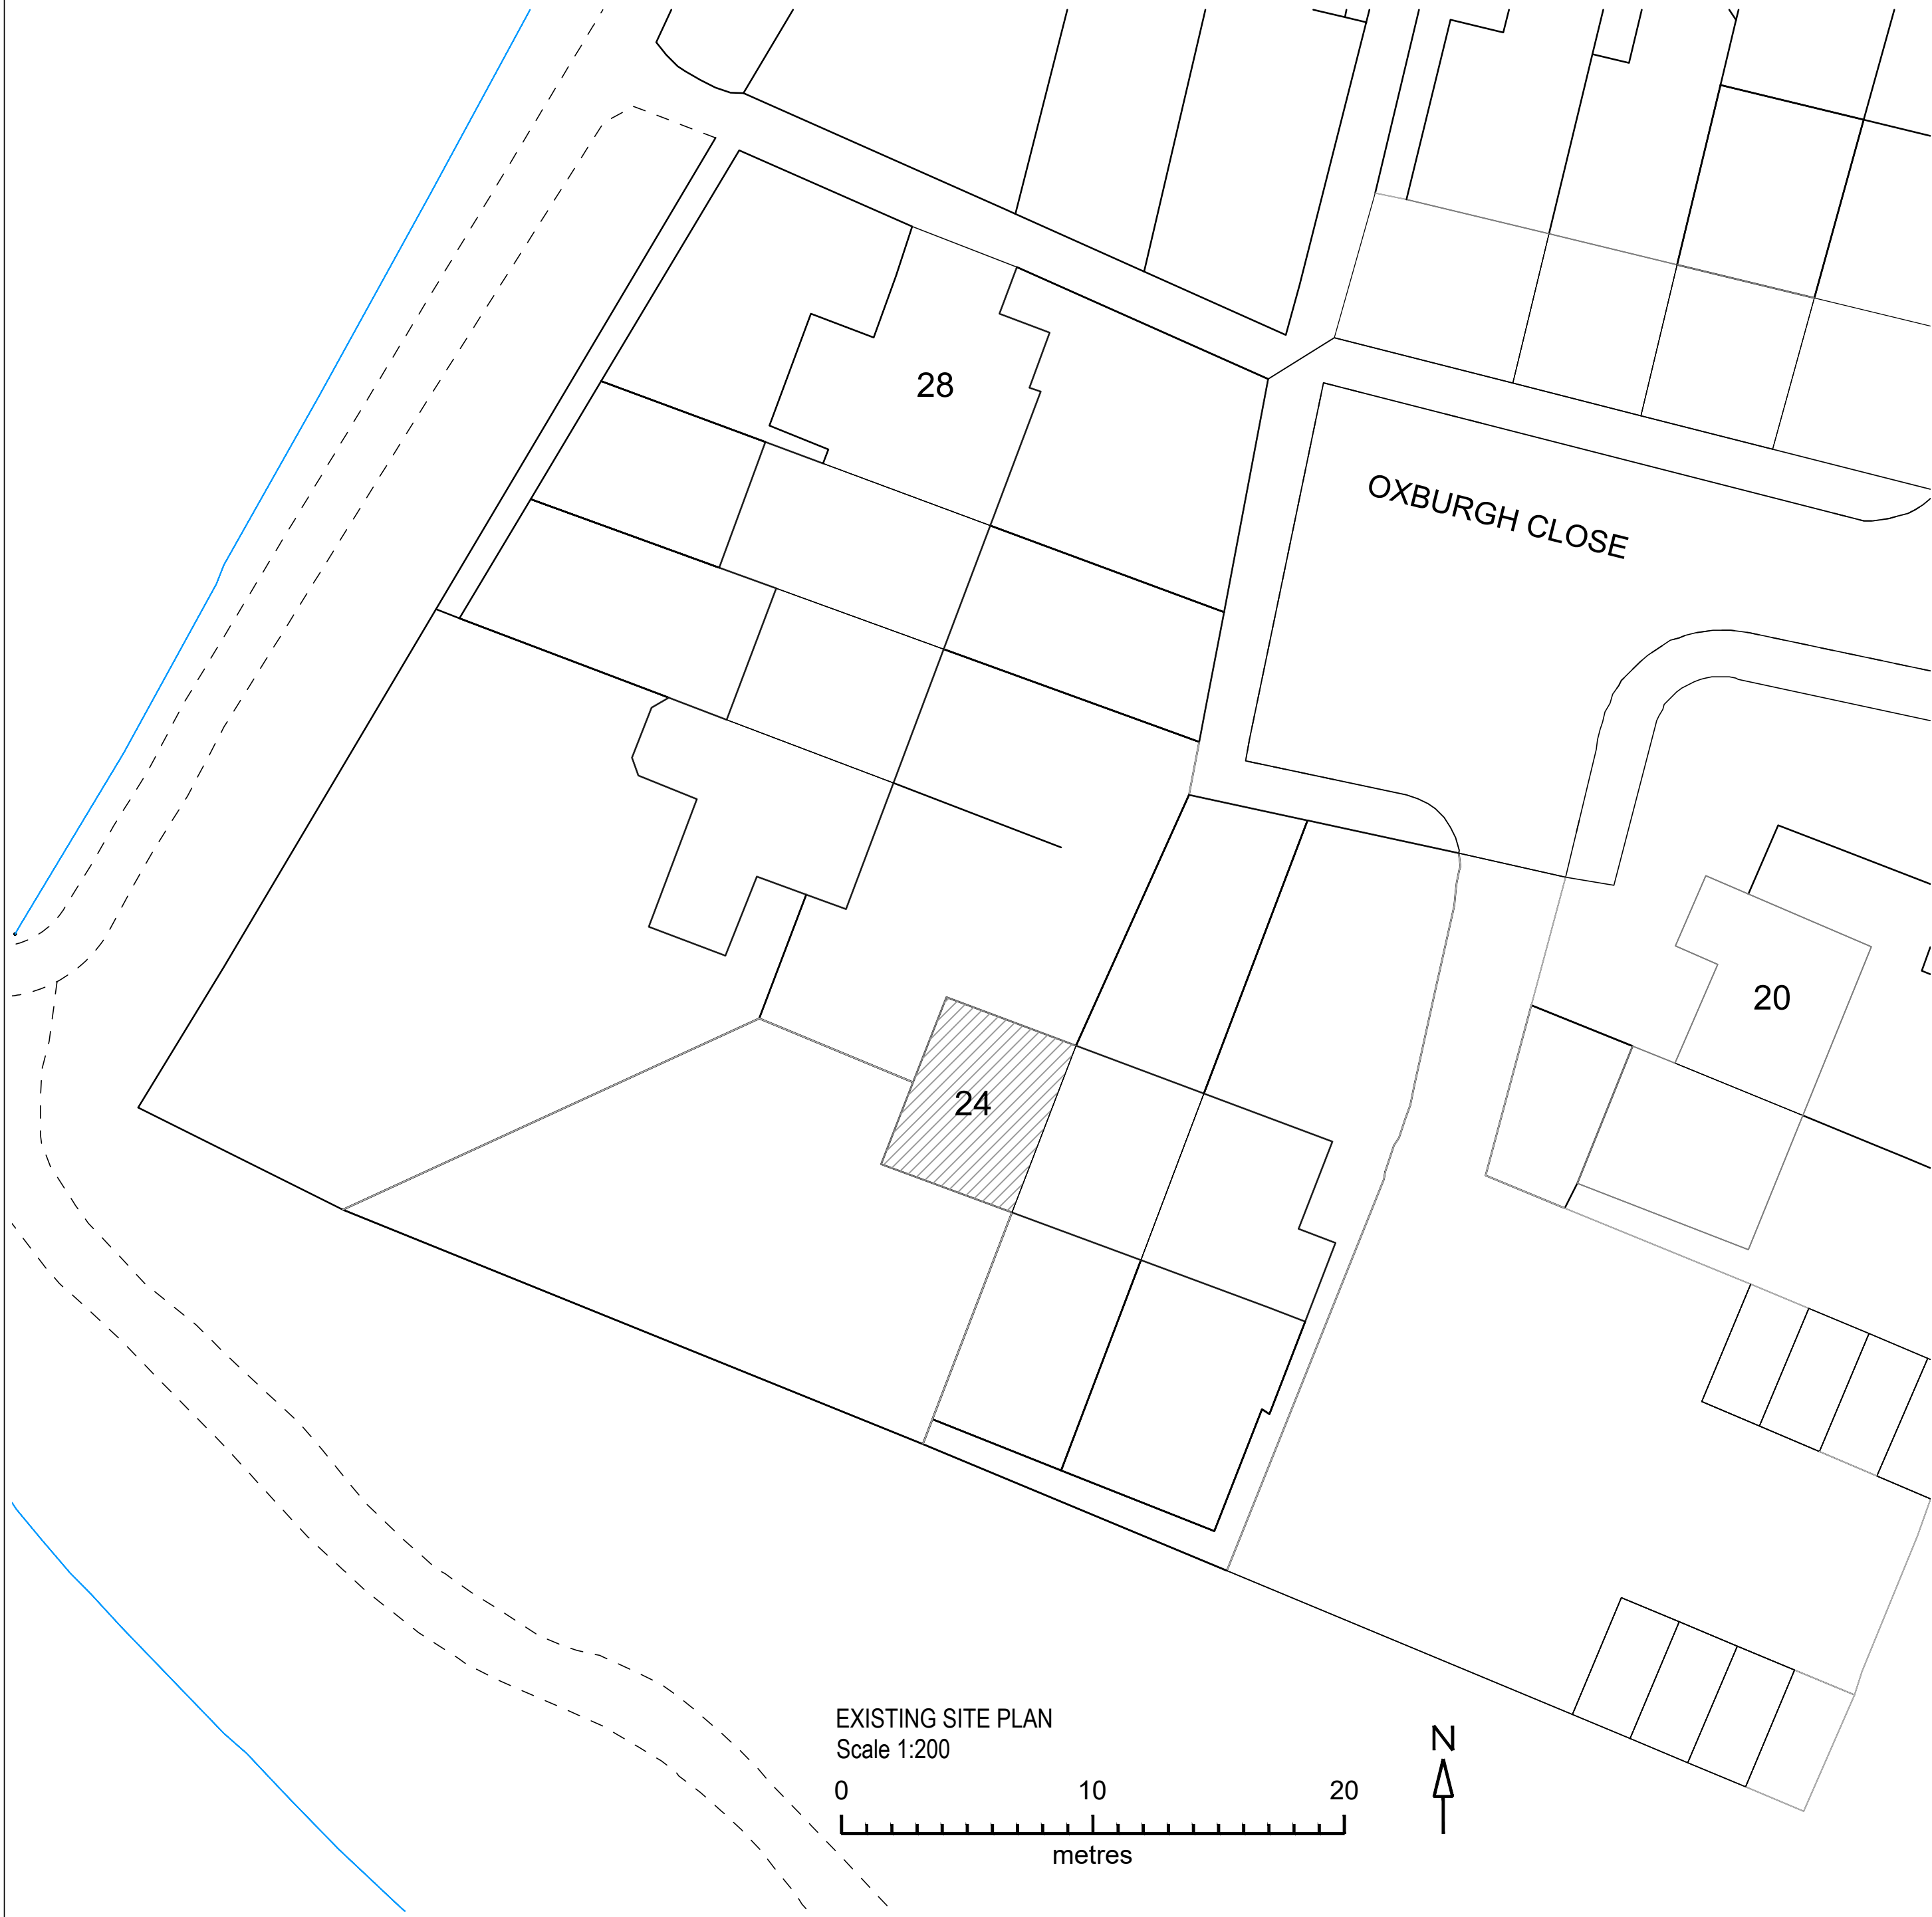
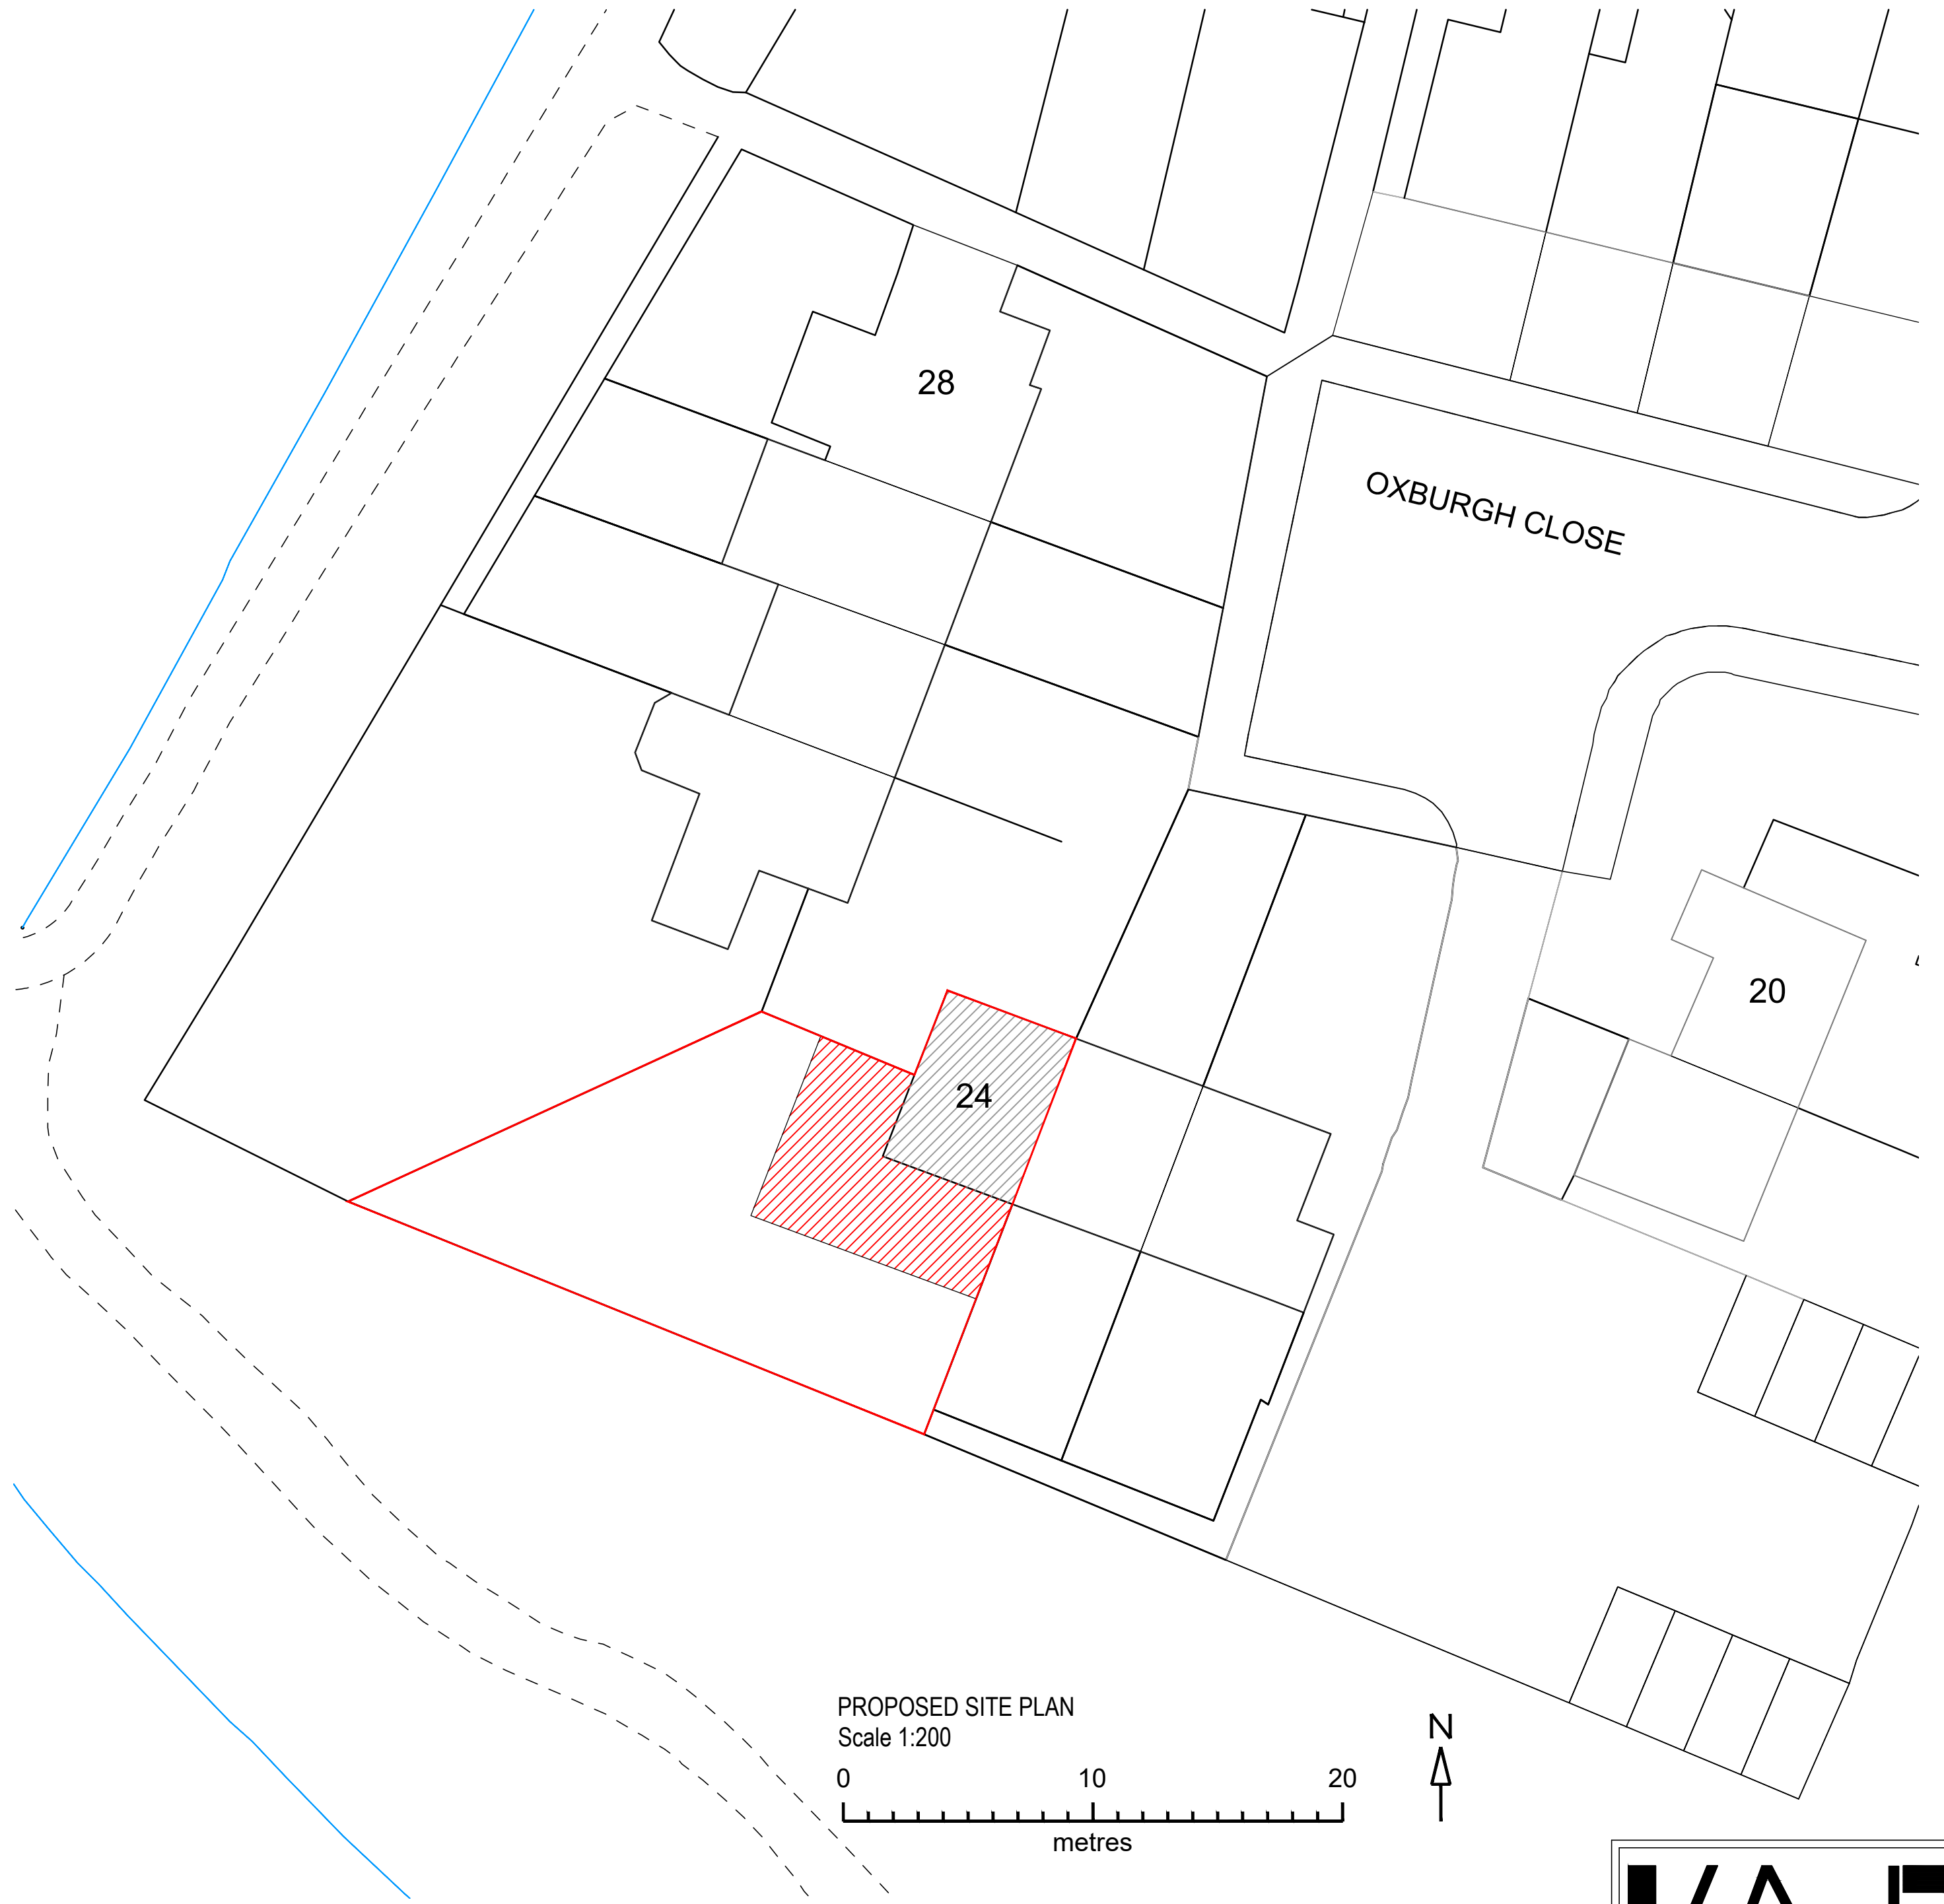


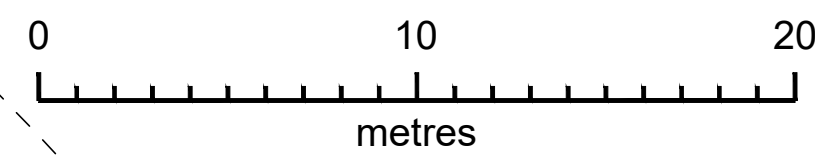

EXISTING SITE PLAN
Scale 1:200

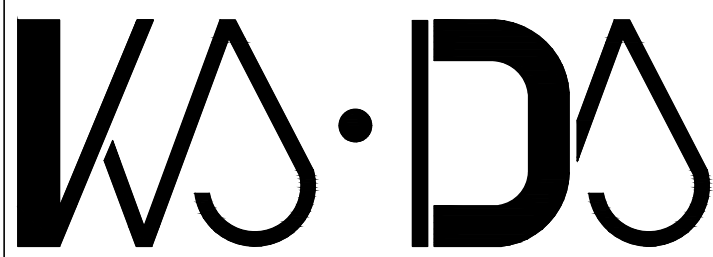

PROPOSED SITE PLAN
Scale 1:200

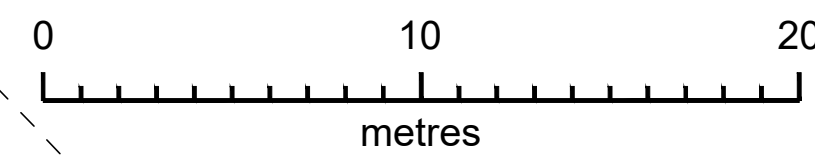

PROJECT

PROPOSED SINGLE STOREY SIDE &
REAR EXTENSION TO
24 OXBURGH CLOSE,
EASTLEIGH, SOUTHAMPTON

CLIENT

Mr and Mrs Reith

DRAWN BY	KEIRA SOARES	DATE	Jan 2023
EMAIL	keira@ksdesignstudios.co.uk	TEL. NO.	07856 596520

EXISTING & PROPOSED
SITE BLOCK PLANS
Scale 1:50

DRAWING NO. LAY 001	REVISION 00
------------------------	----------------