




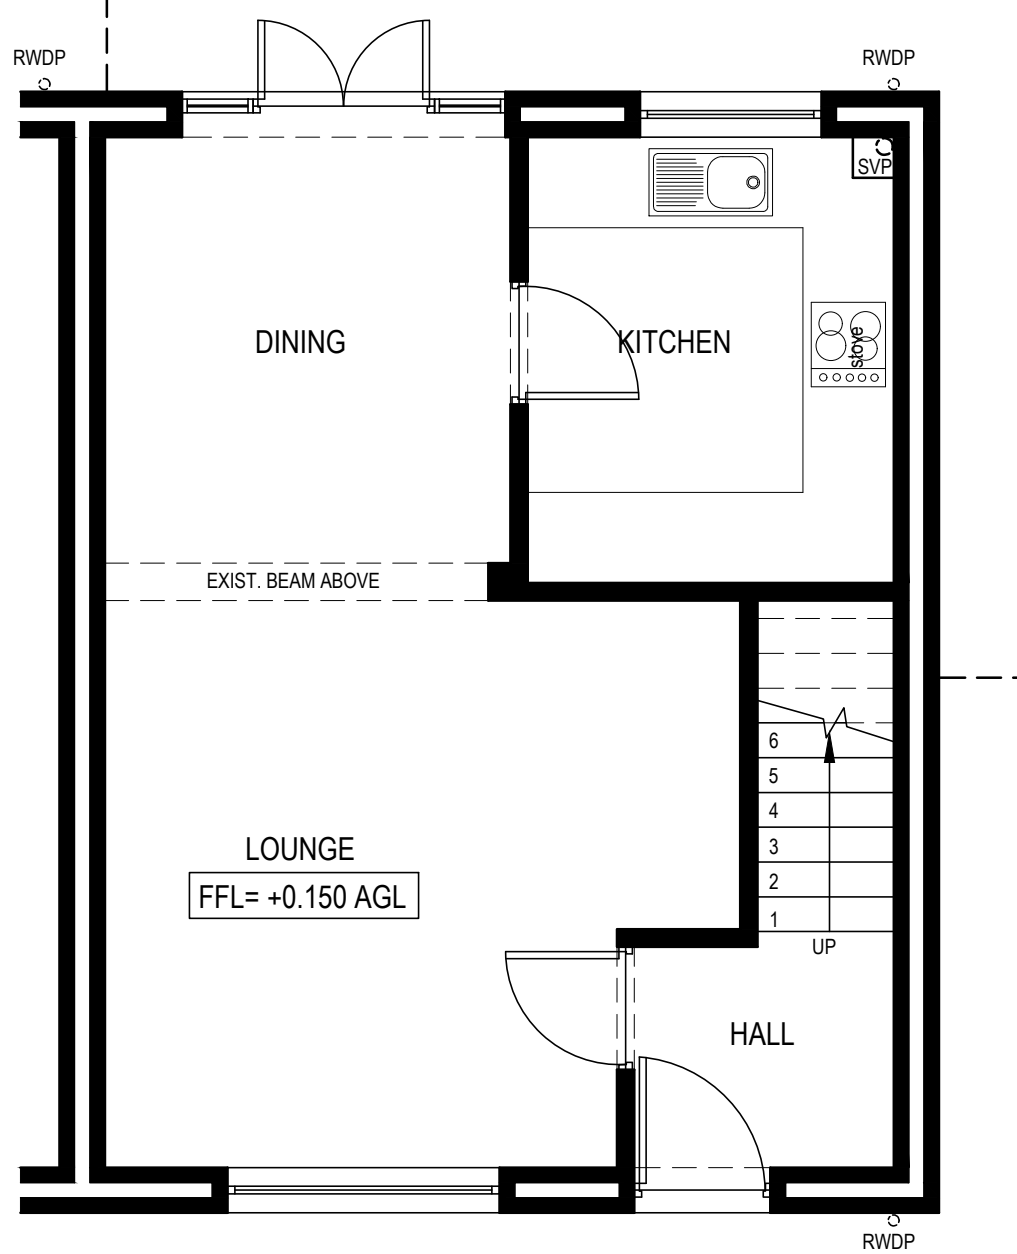


EXISTING GROUND PLAN
Scale 1:50

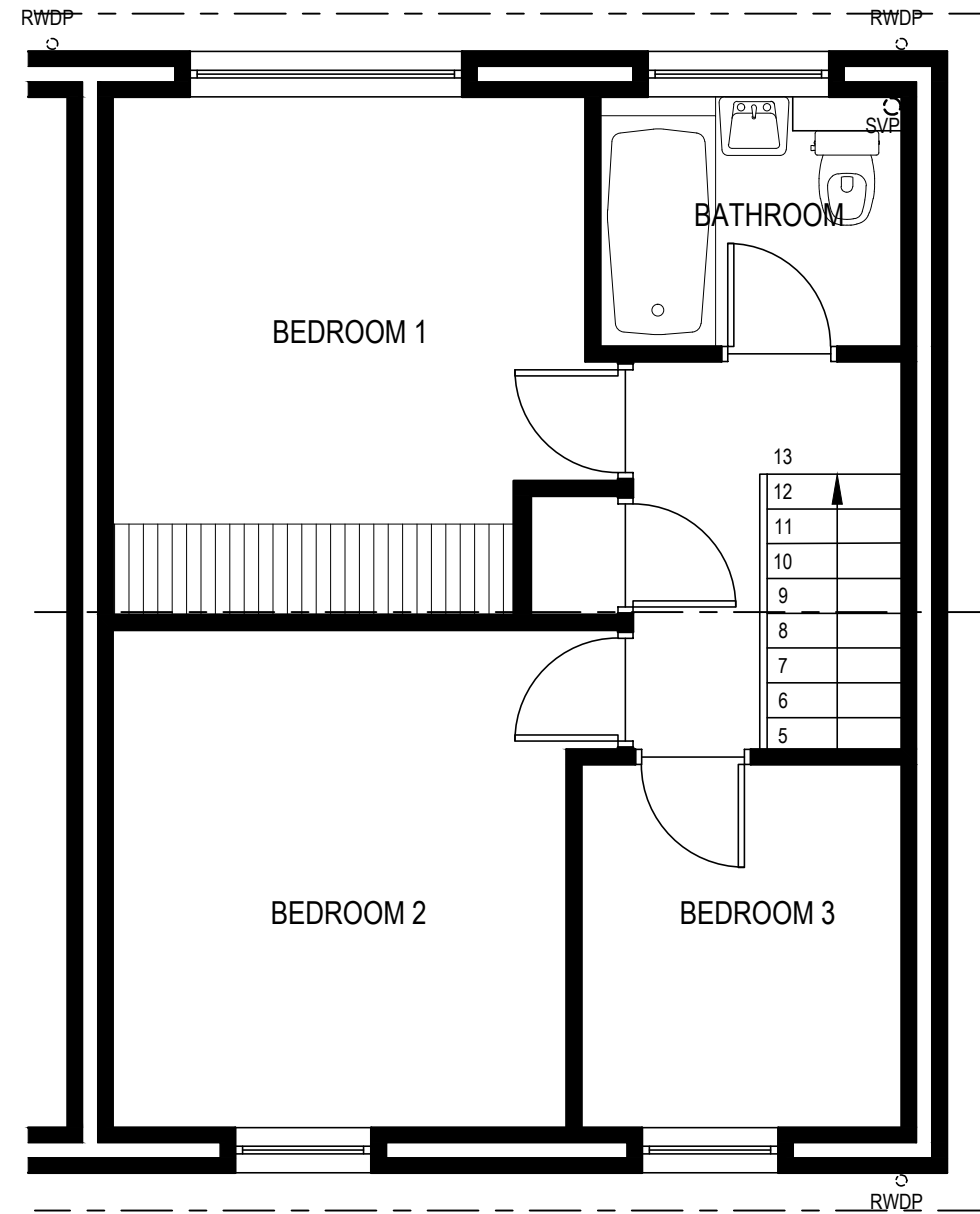


EXISTING FIRST FLOOR PLAN
Scale 1:50

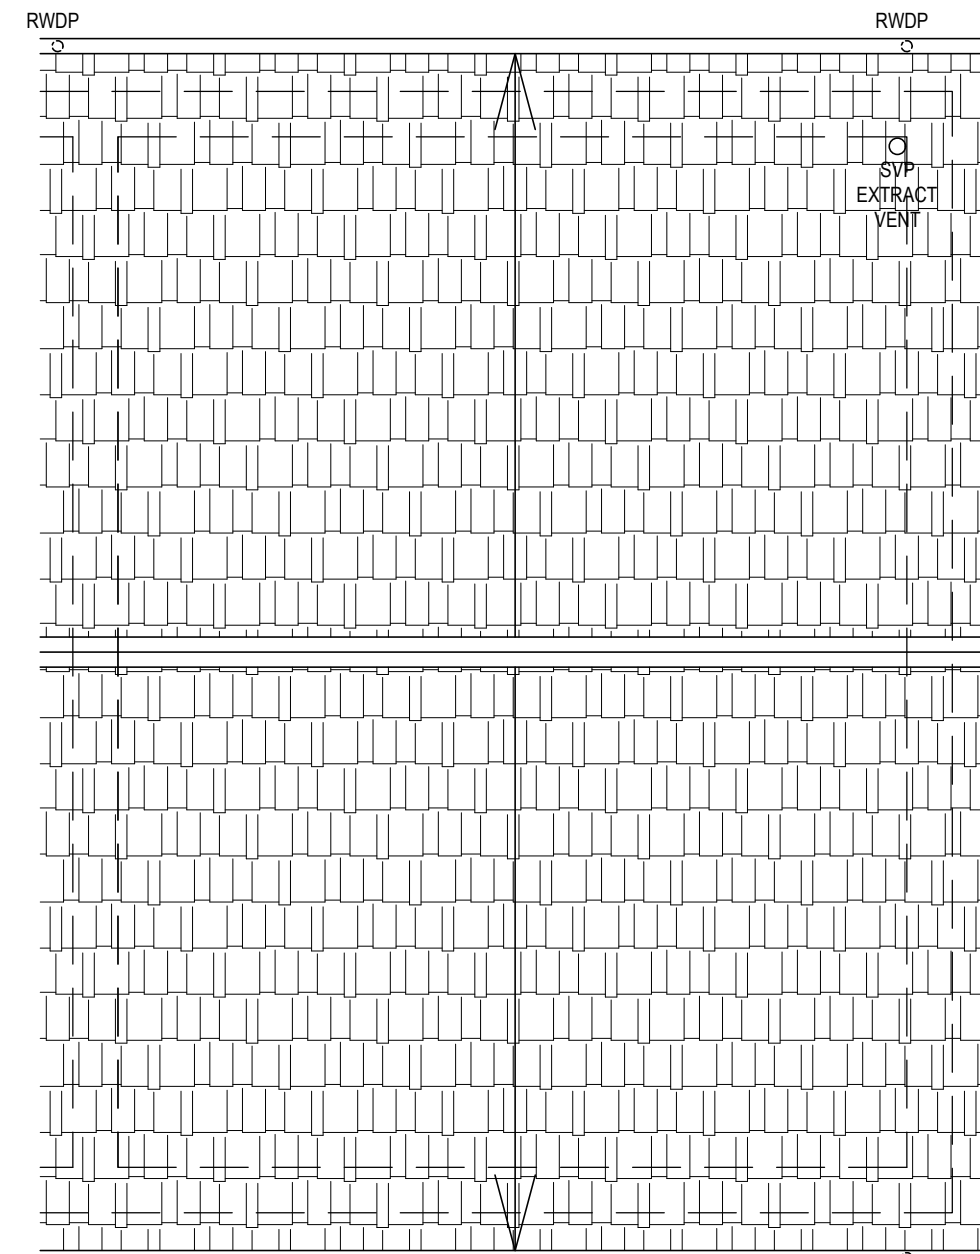


EXISTING FIRST FLOOR PLAN
Scale 1:50

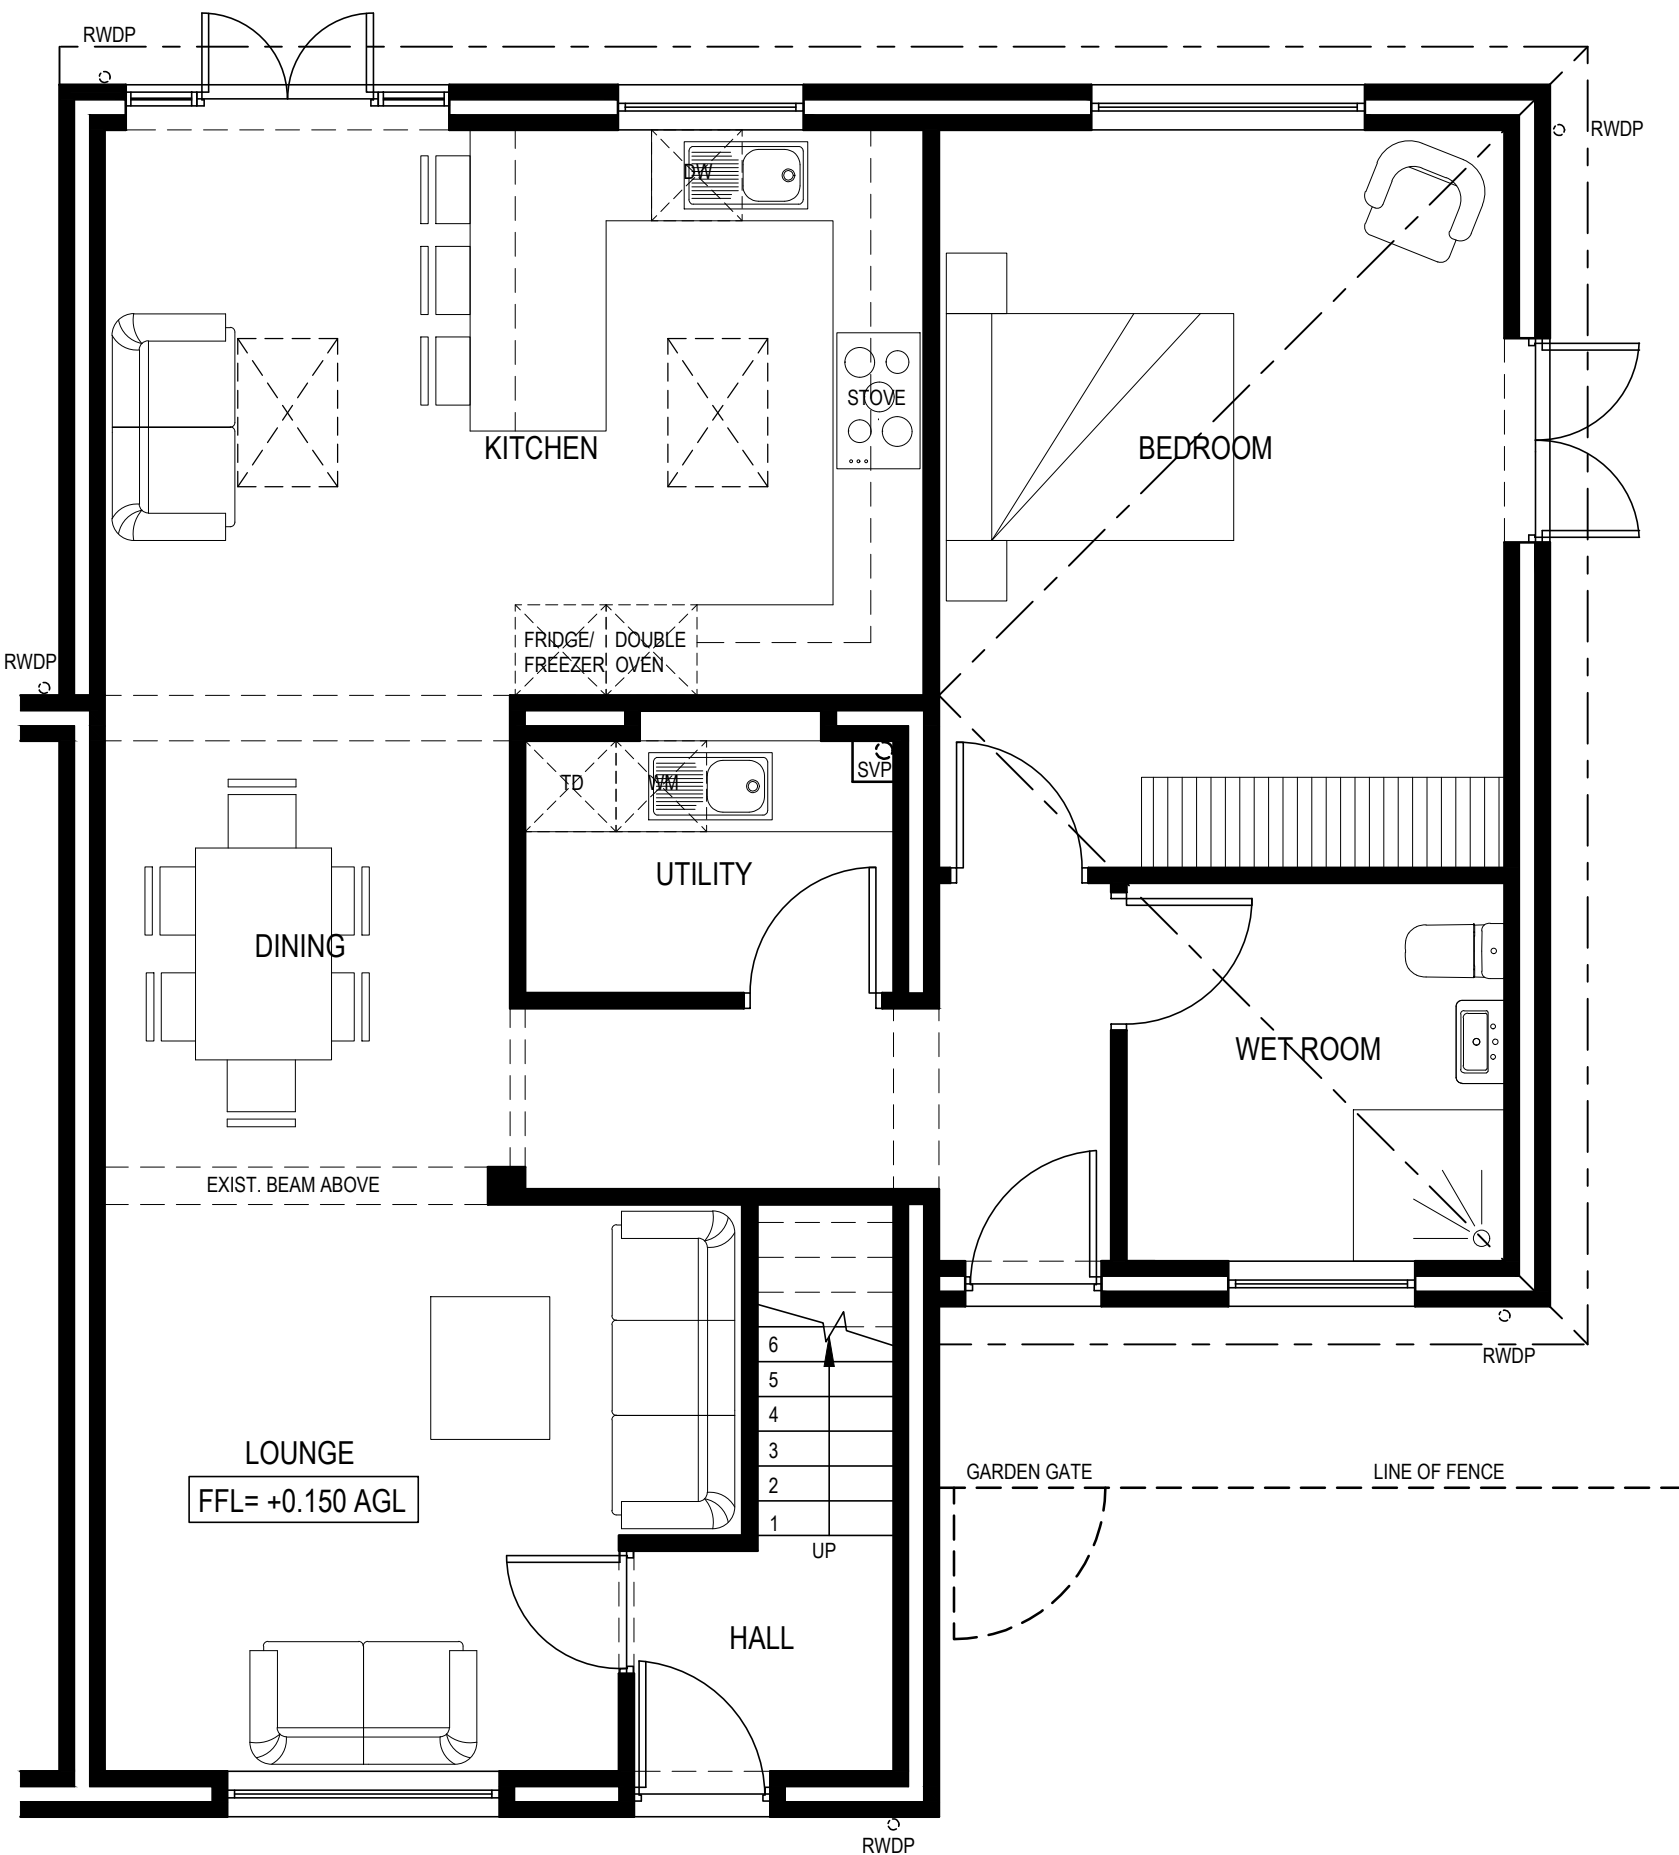

PROPOSED GROUND FLOOR PLAN
Scale 1:50

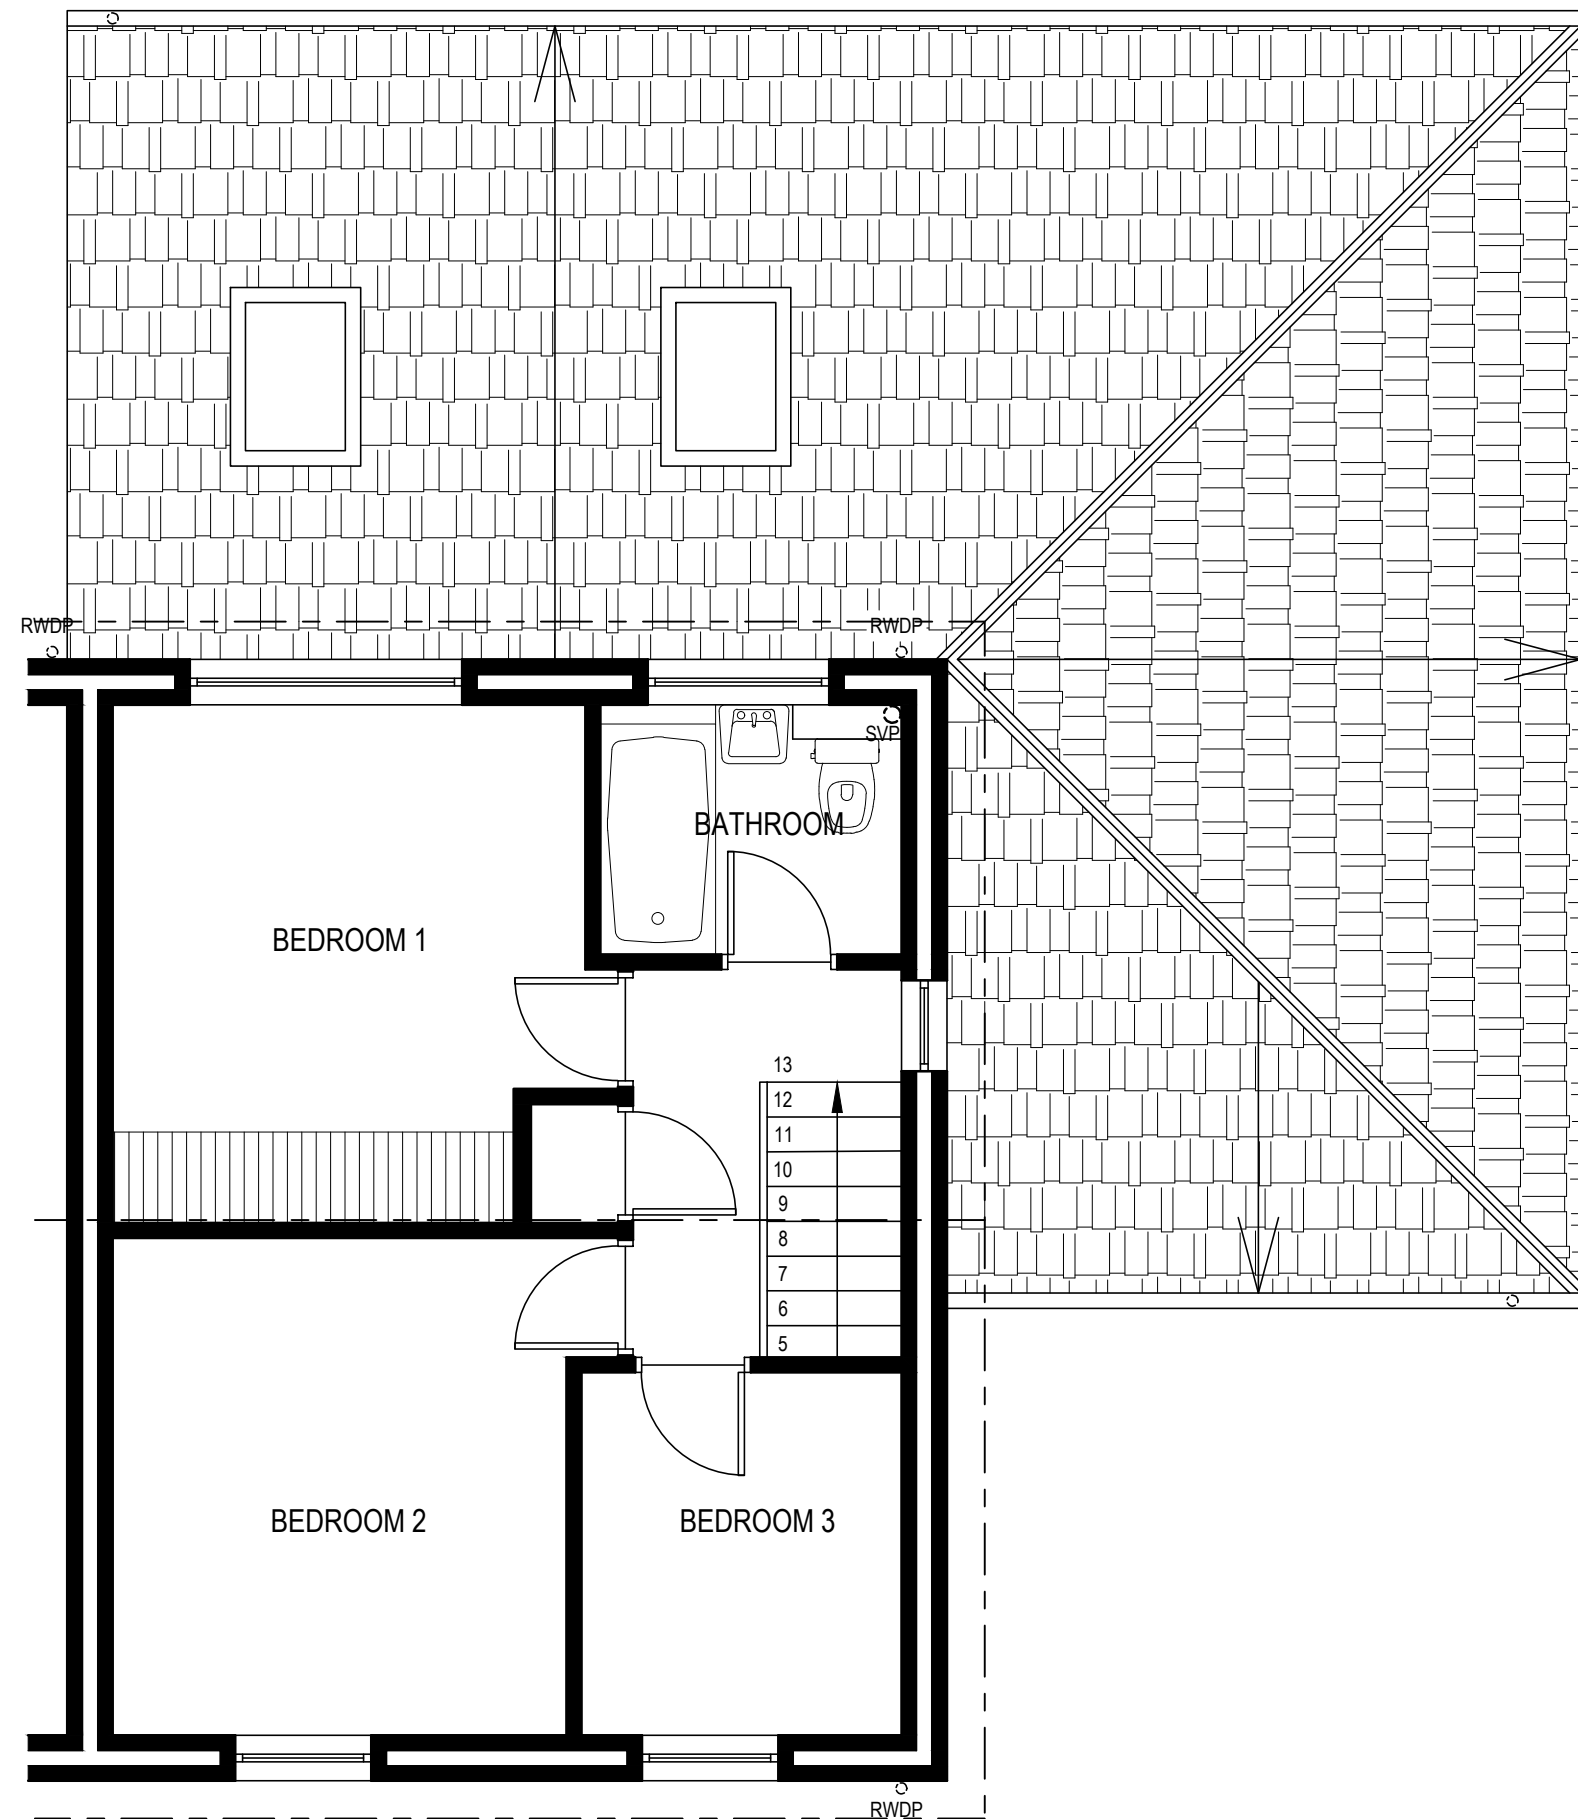

PROPOSED FIRST FLOOR PLAN
Scale 1:50

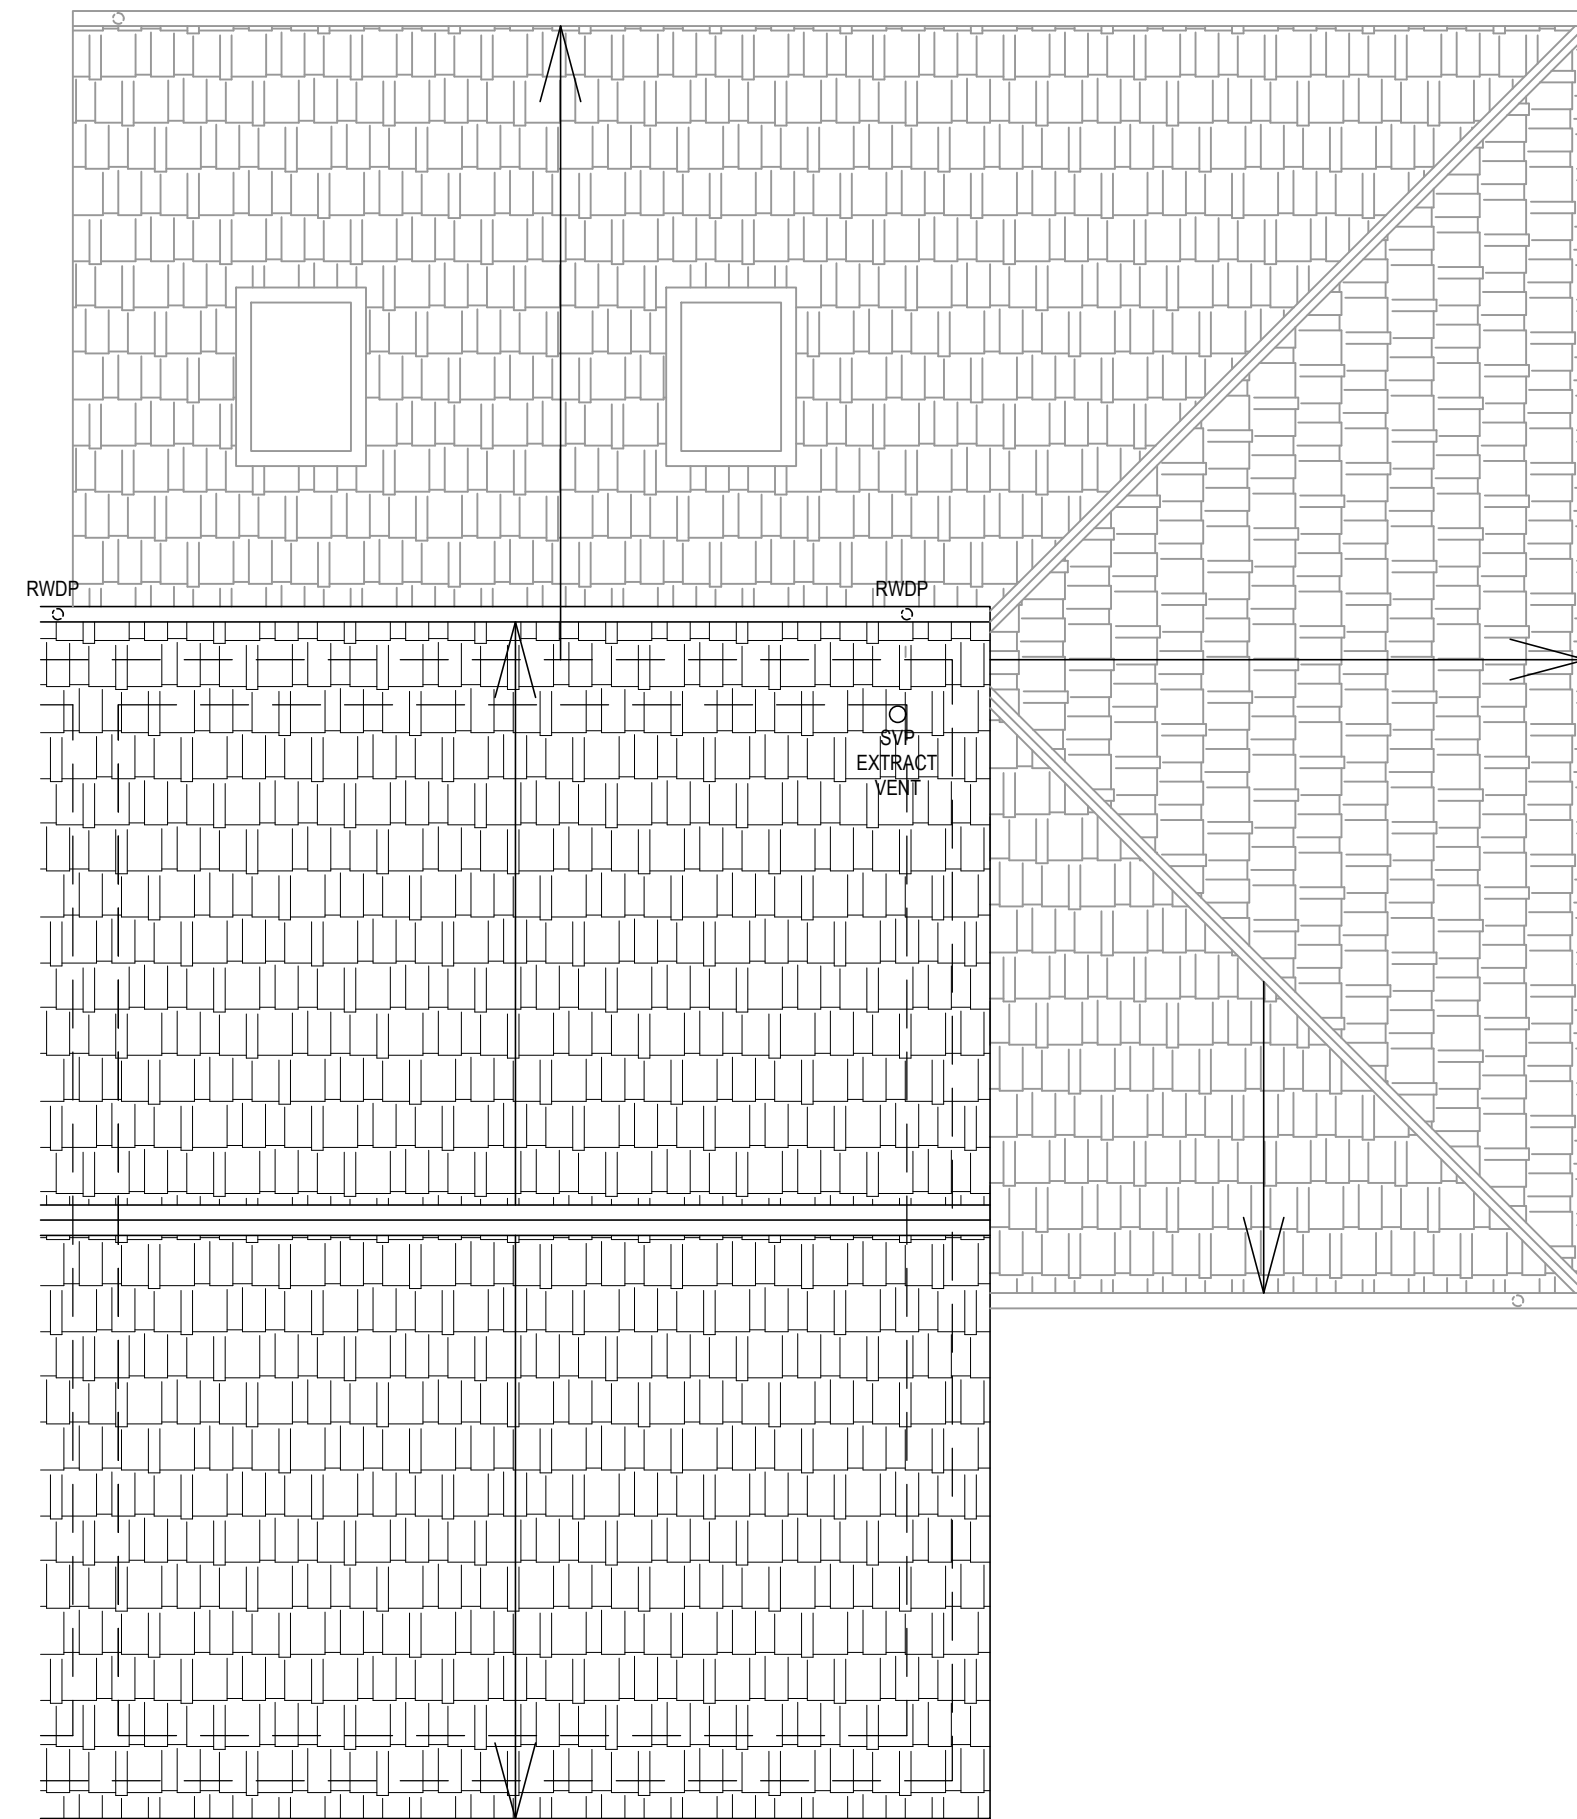

PROPOSED ROOF PLAN
Scale 1:50

WS·DS

PROJECT

PROPOSED SINGLE STOREY SIDE &
REAR EXTENSION TO
24 OXBURGH CLOSE,
EASTLEIGH, SOUTHAMPTON

CLIENT

Mr and Mrs Reith

DRAWN BY	KEIRA SOARES	DATE	Jan 2023
EMAIL	keira@ksdesignstudios.co.uk	TEL. NO.	07856 596520

EXISTING & PROPOSED
FLOOR PLANS
Scale 1:50

DRAWING NO.	REVISION
LAY 002	00