



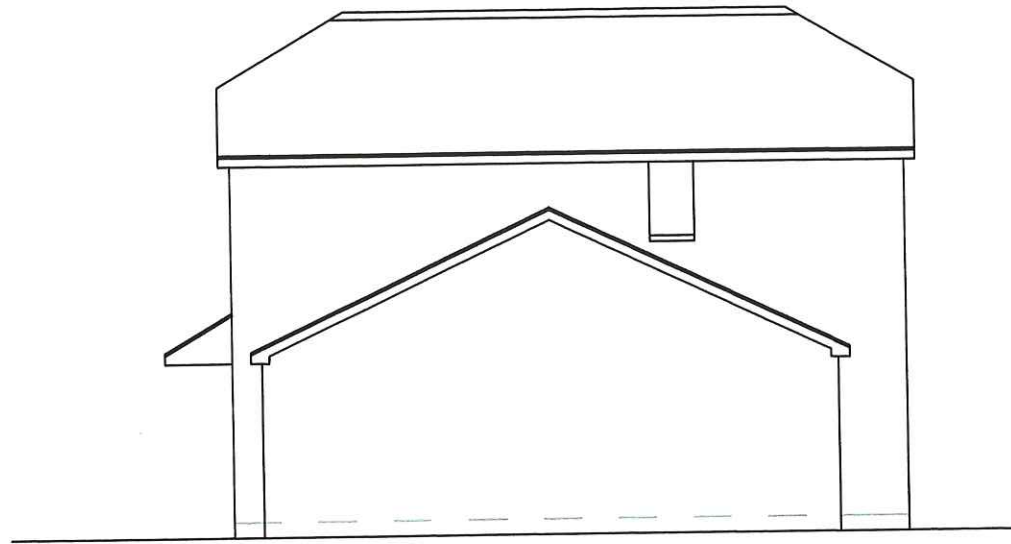

Side Elevation



Front Elevation

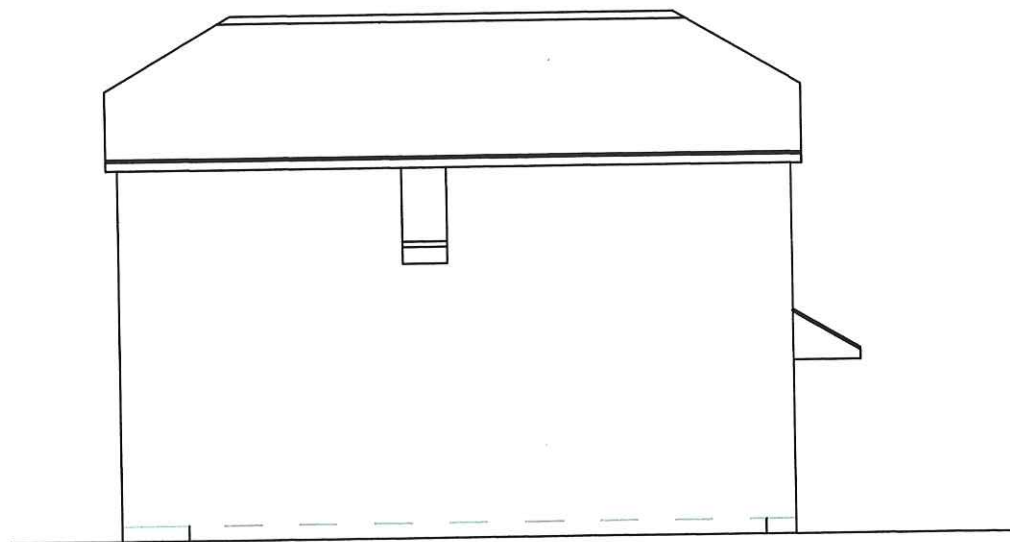

Side Elevation



Rear Elevation



Scale 1:100

REVISIONS.			CONTRACT.	DETAIL.
NO.	DETAILS.	DATE.		
			Refurbishment at 23 Lucerne Gardens Southampton	Elevations as Existing
			CLIENT.	
			DRAWN. rgl	DRAWING NO.
			REVISION.	mp.20544
			STATUS.	

CONTRACT.
Refurbishment at
23 Lucerne Gardens
Southampton
CLIENT.

DETAIL.

Elevations as
Existing

DRAWN. rgl
REVISION.
STATUS.

DRAWING NO.
mp.20544