


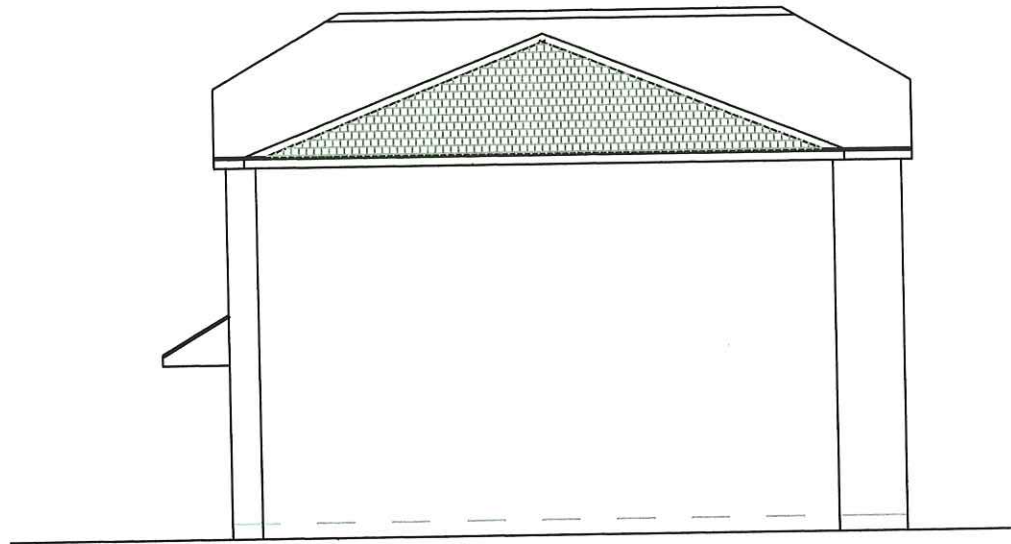


Side Elevation



Front Elevation



Rear Elevation

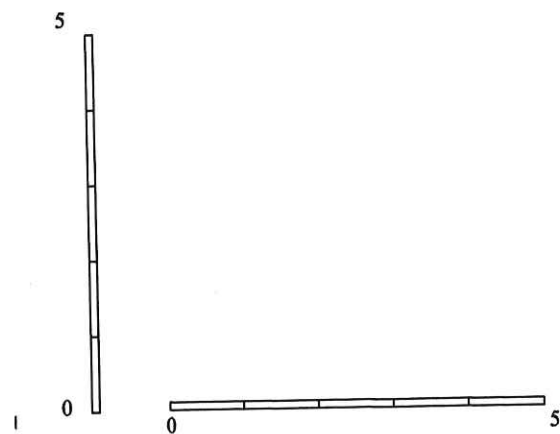

Scale 1:100

REVISIONS.			CONTRACT.	DETAIL.
NO.	DETAILS.	DATE		
			Refurbishment at 23 Lucerne Gardens Southampton	Elevations as Proposed
			CLIENT.	
			DRAWN. rgl	DRAWING NO.
			REVISION.	mp.260544
			STATUS.	