




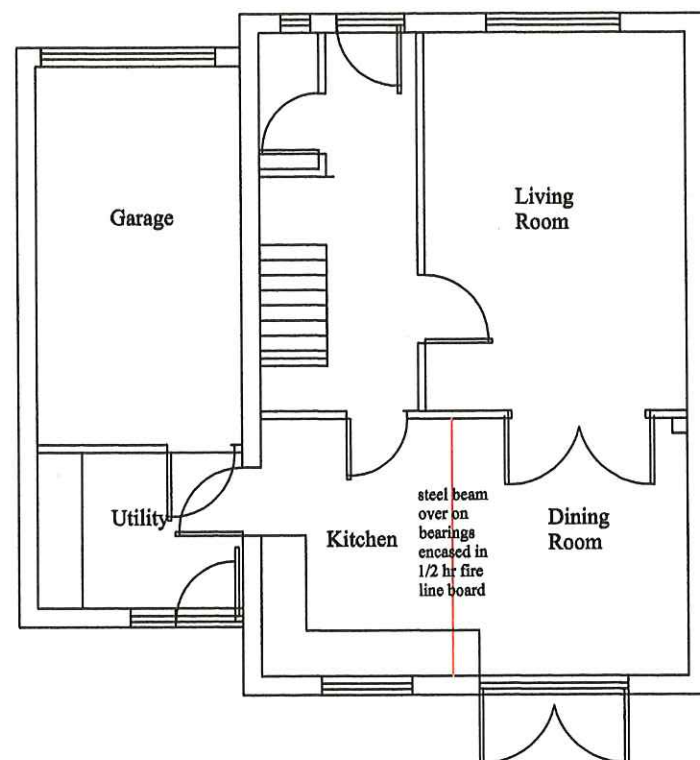


Ground Floor Plan as Proposed

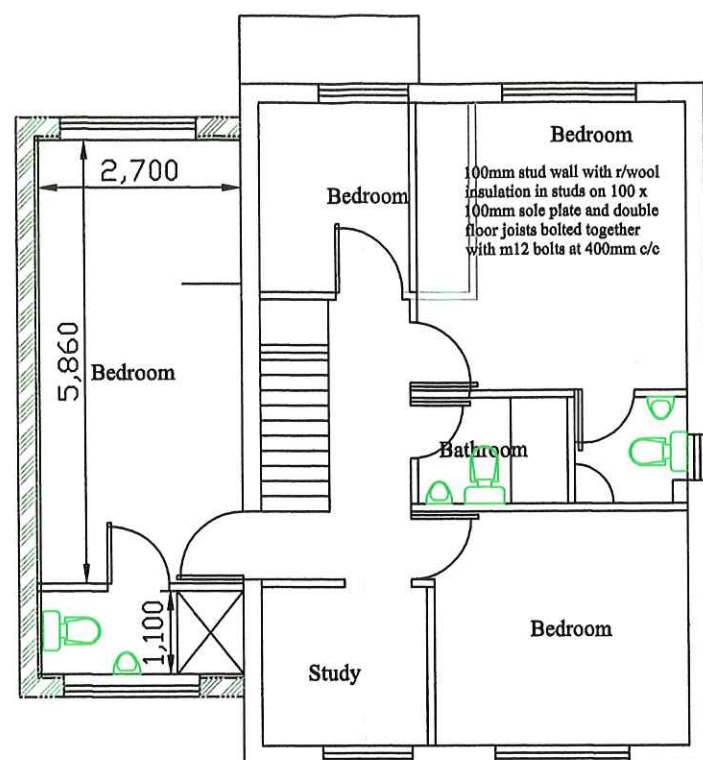

First Floor Plan as Proposed

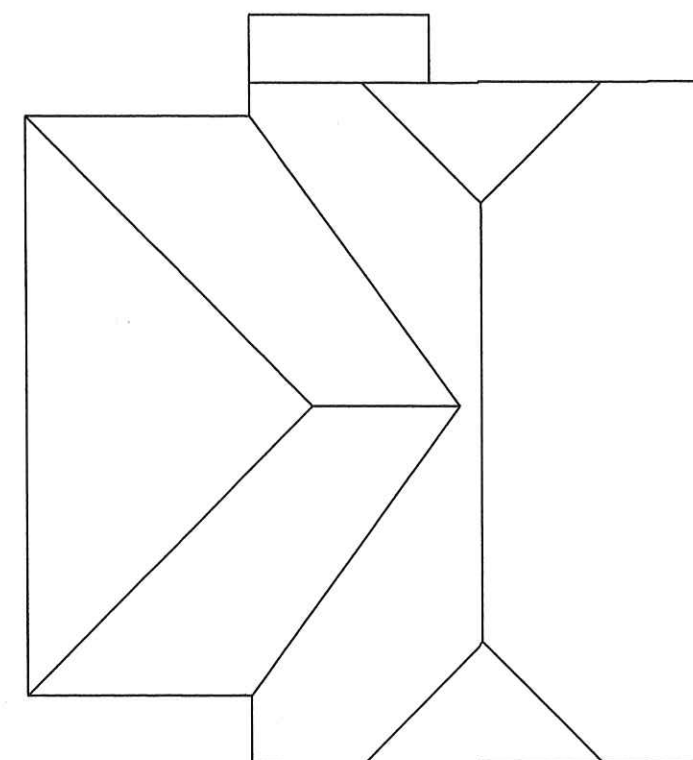

Roof Plan as Proposed

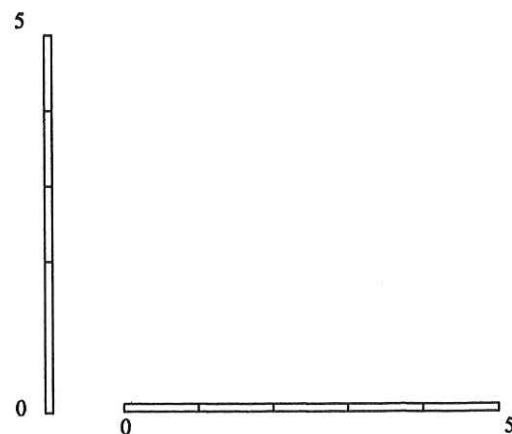

Scale 1:100

REVISIONS.			CONTRACT.	DETAIL.
NO.	DETAILS.	DATE.		
			Refurbishment at 23 Lucerne Gardens Southampton	Plans as Proposed
			CLIENT.	
			DRAWN. rgl	DRAWING NO. mp.24
			REVISION.	
			STATUS.	
			DATE. july 03	
			SCALE. 1:100	