




existing

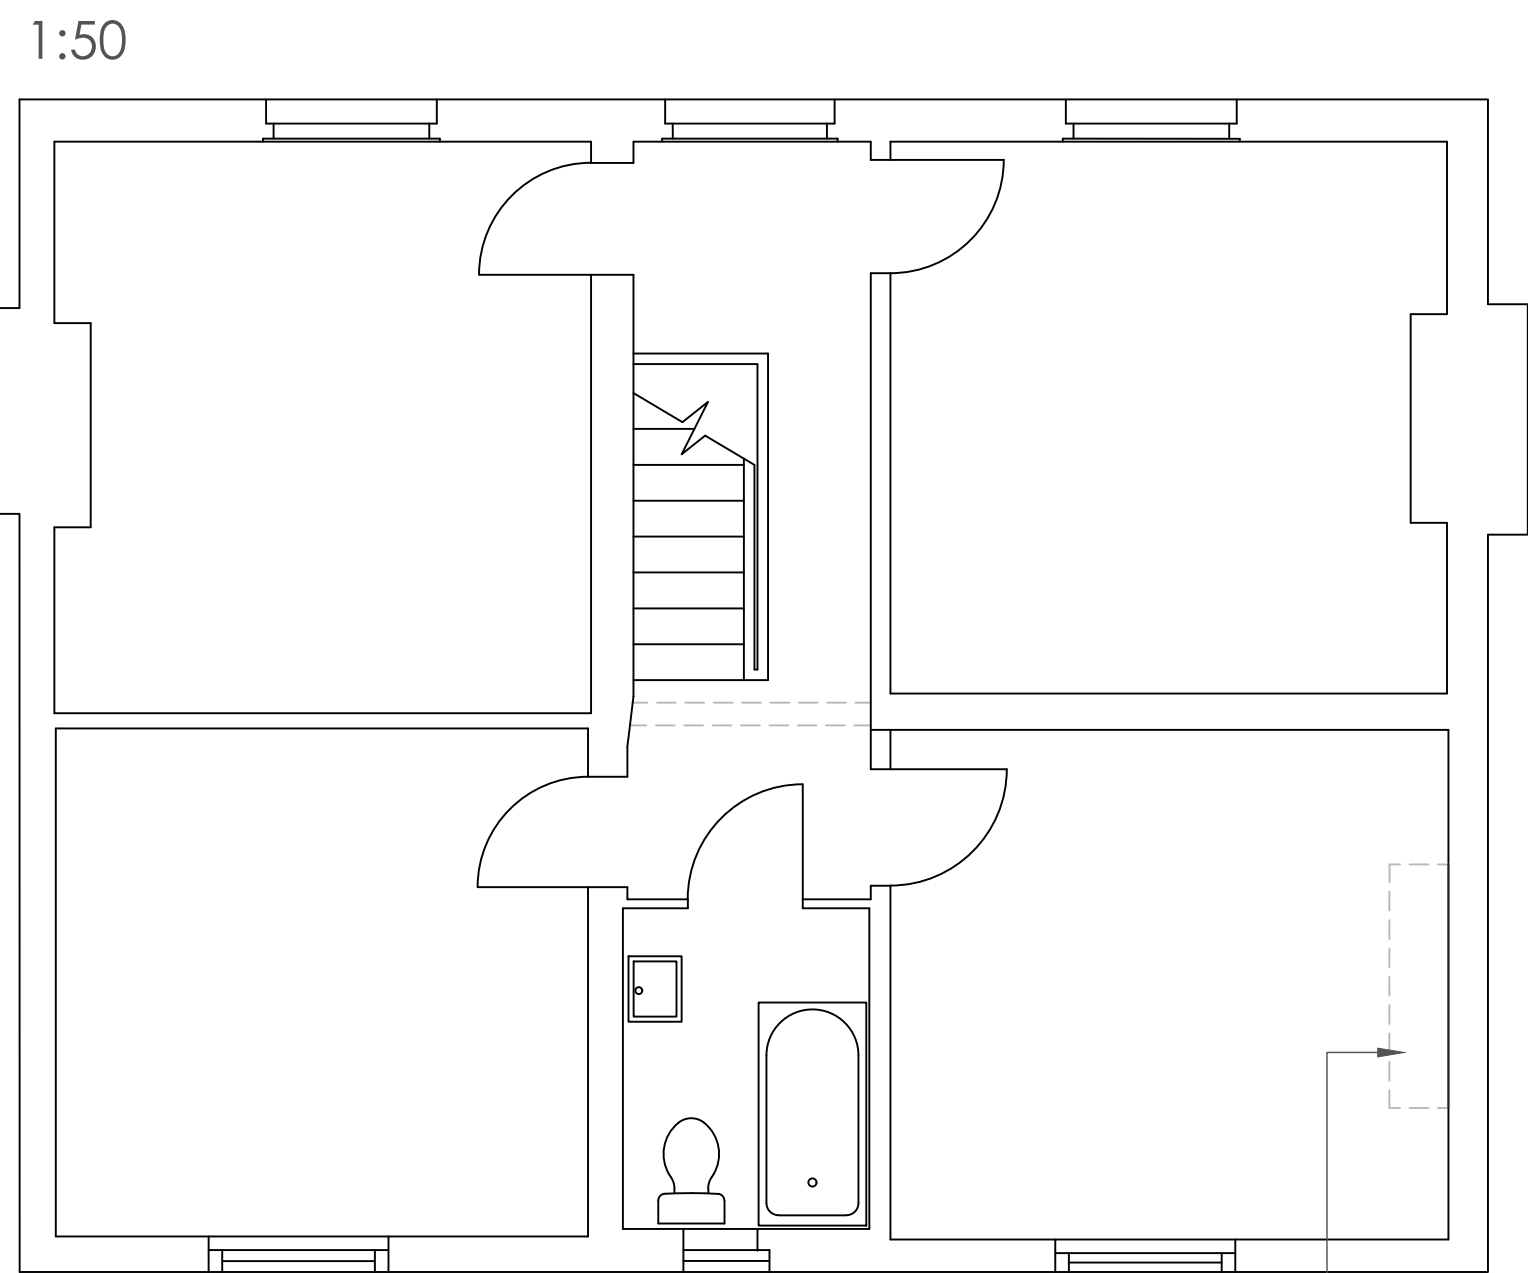

first

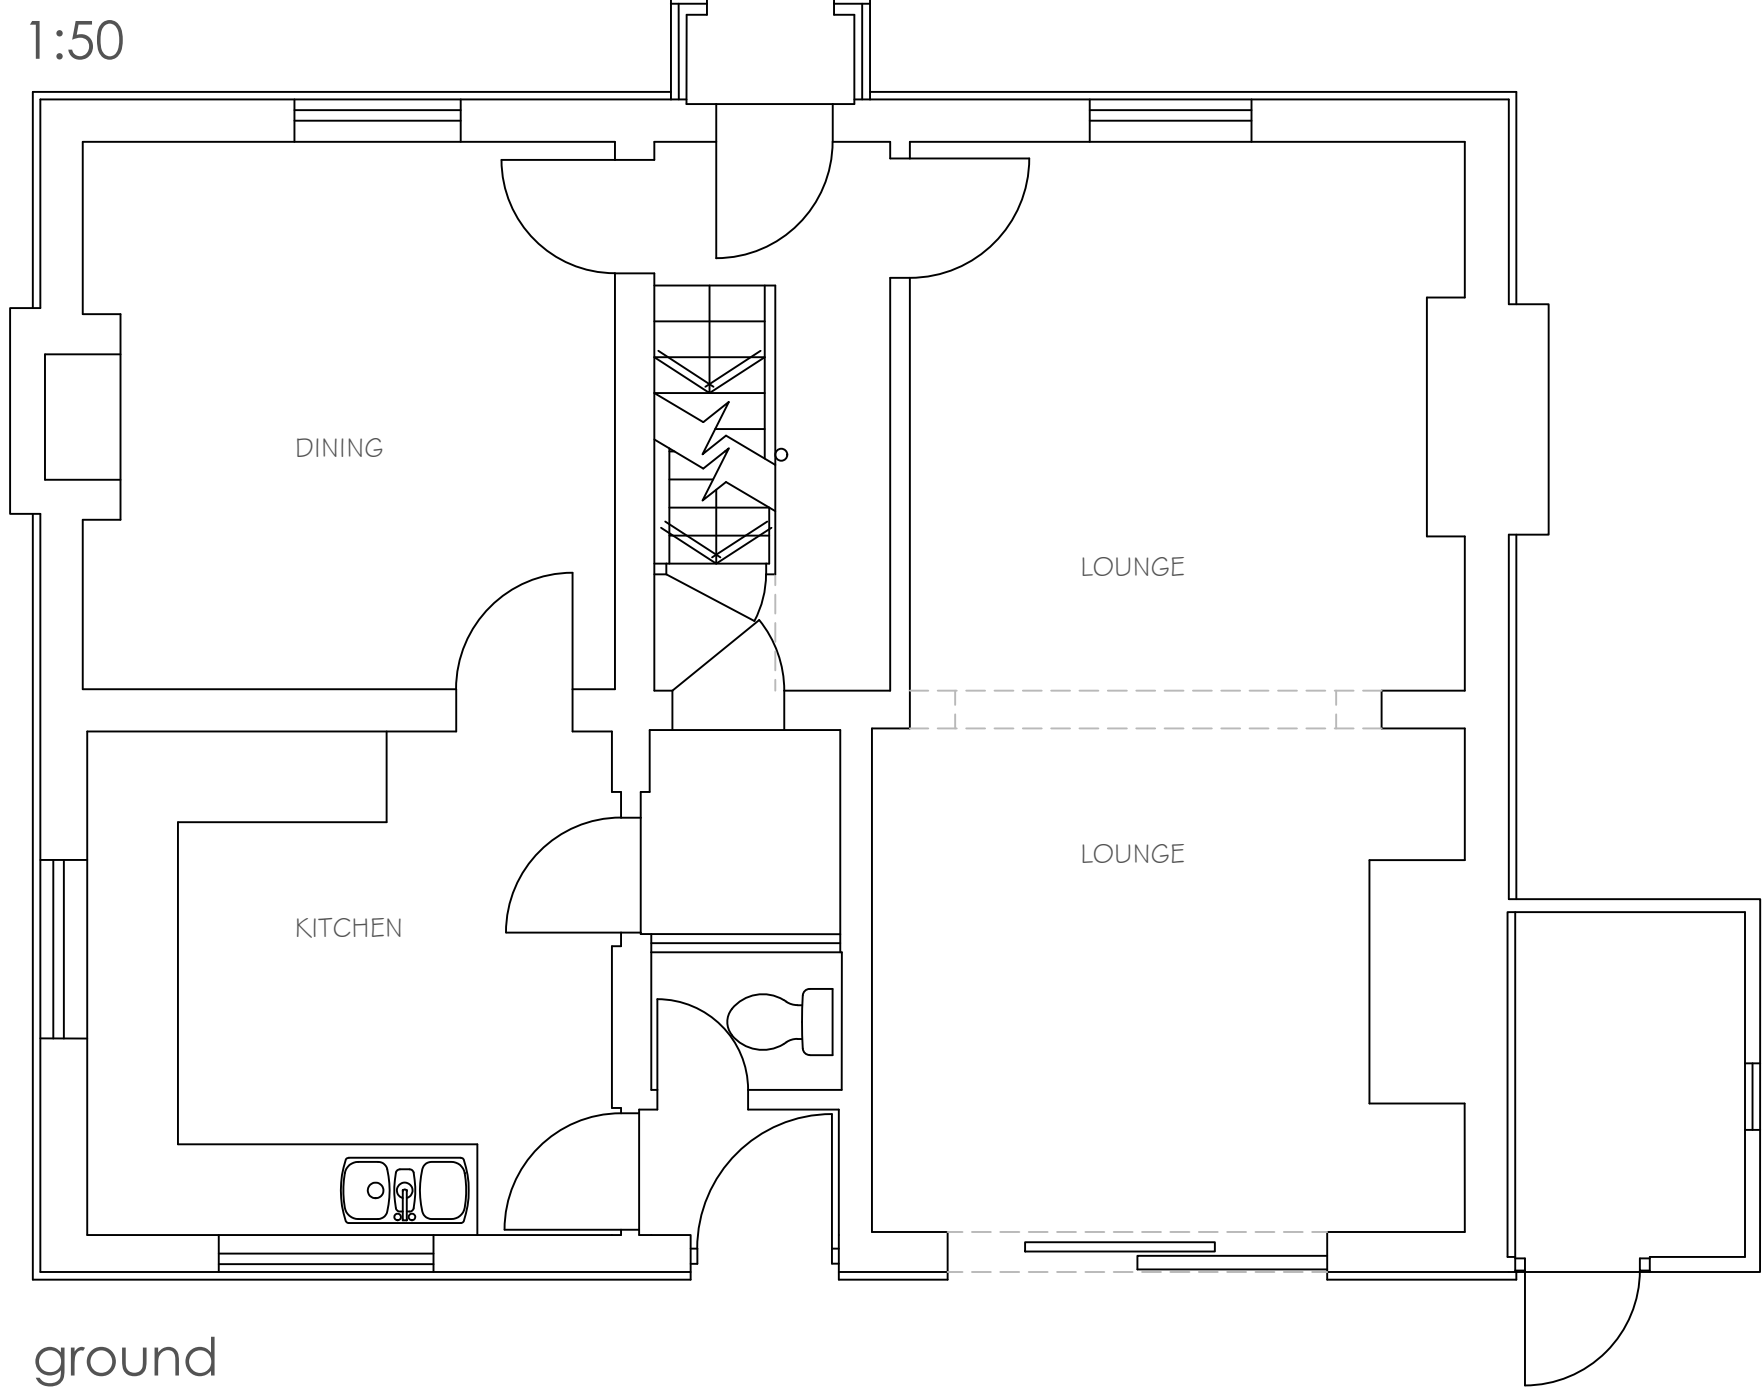


ground

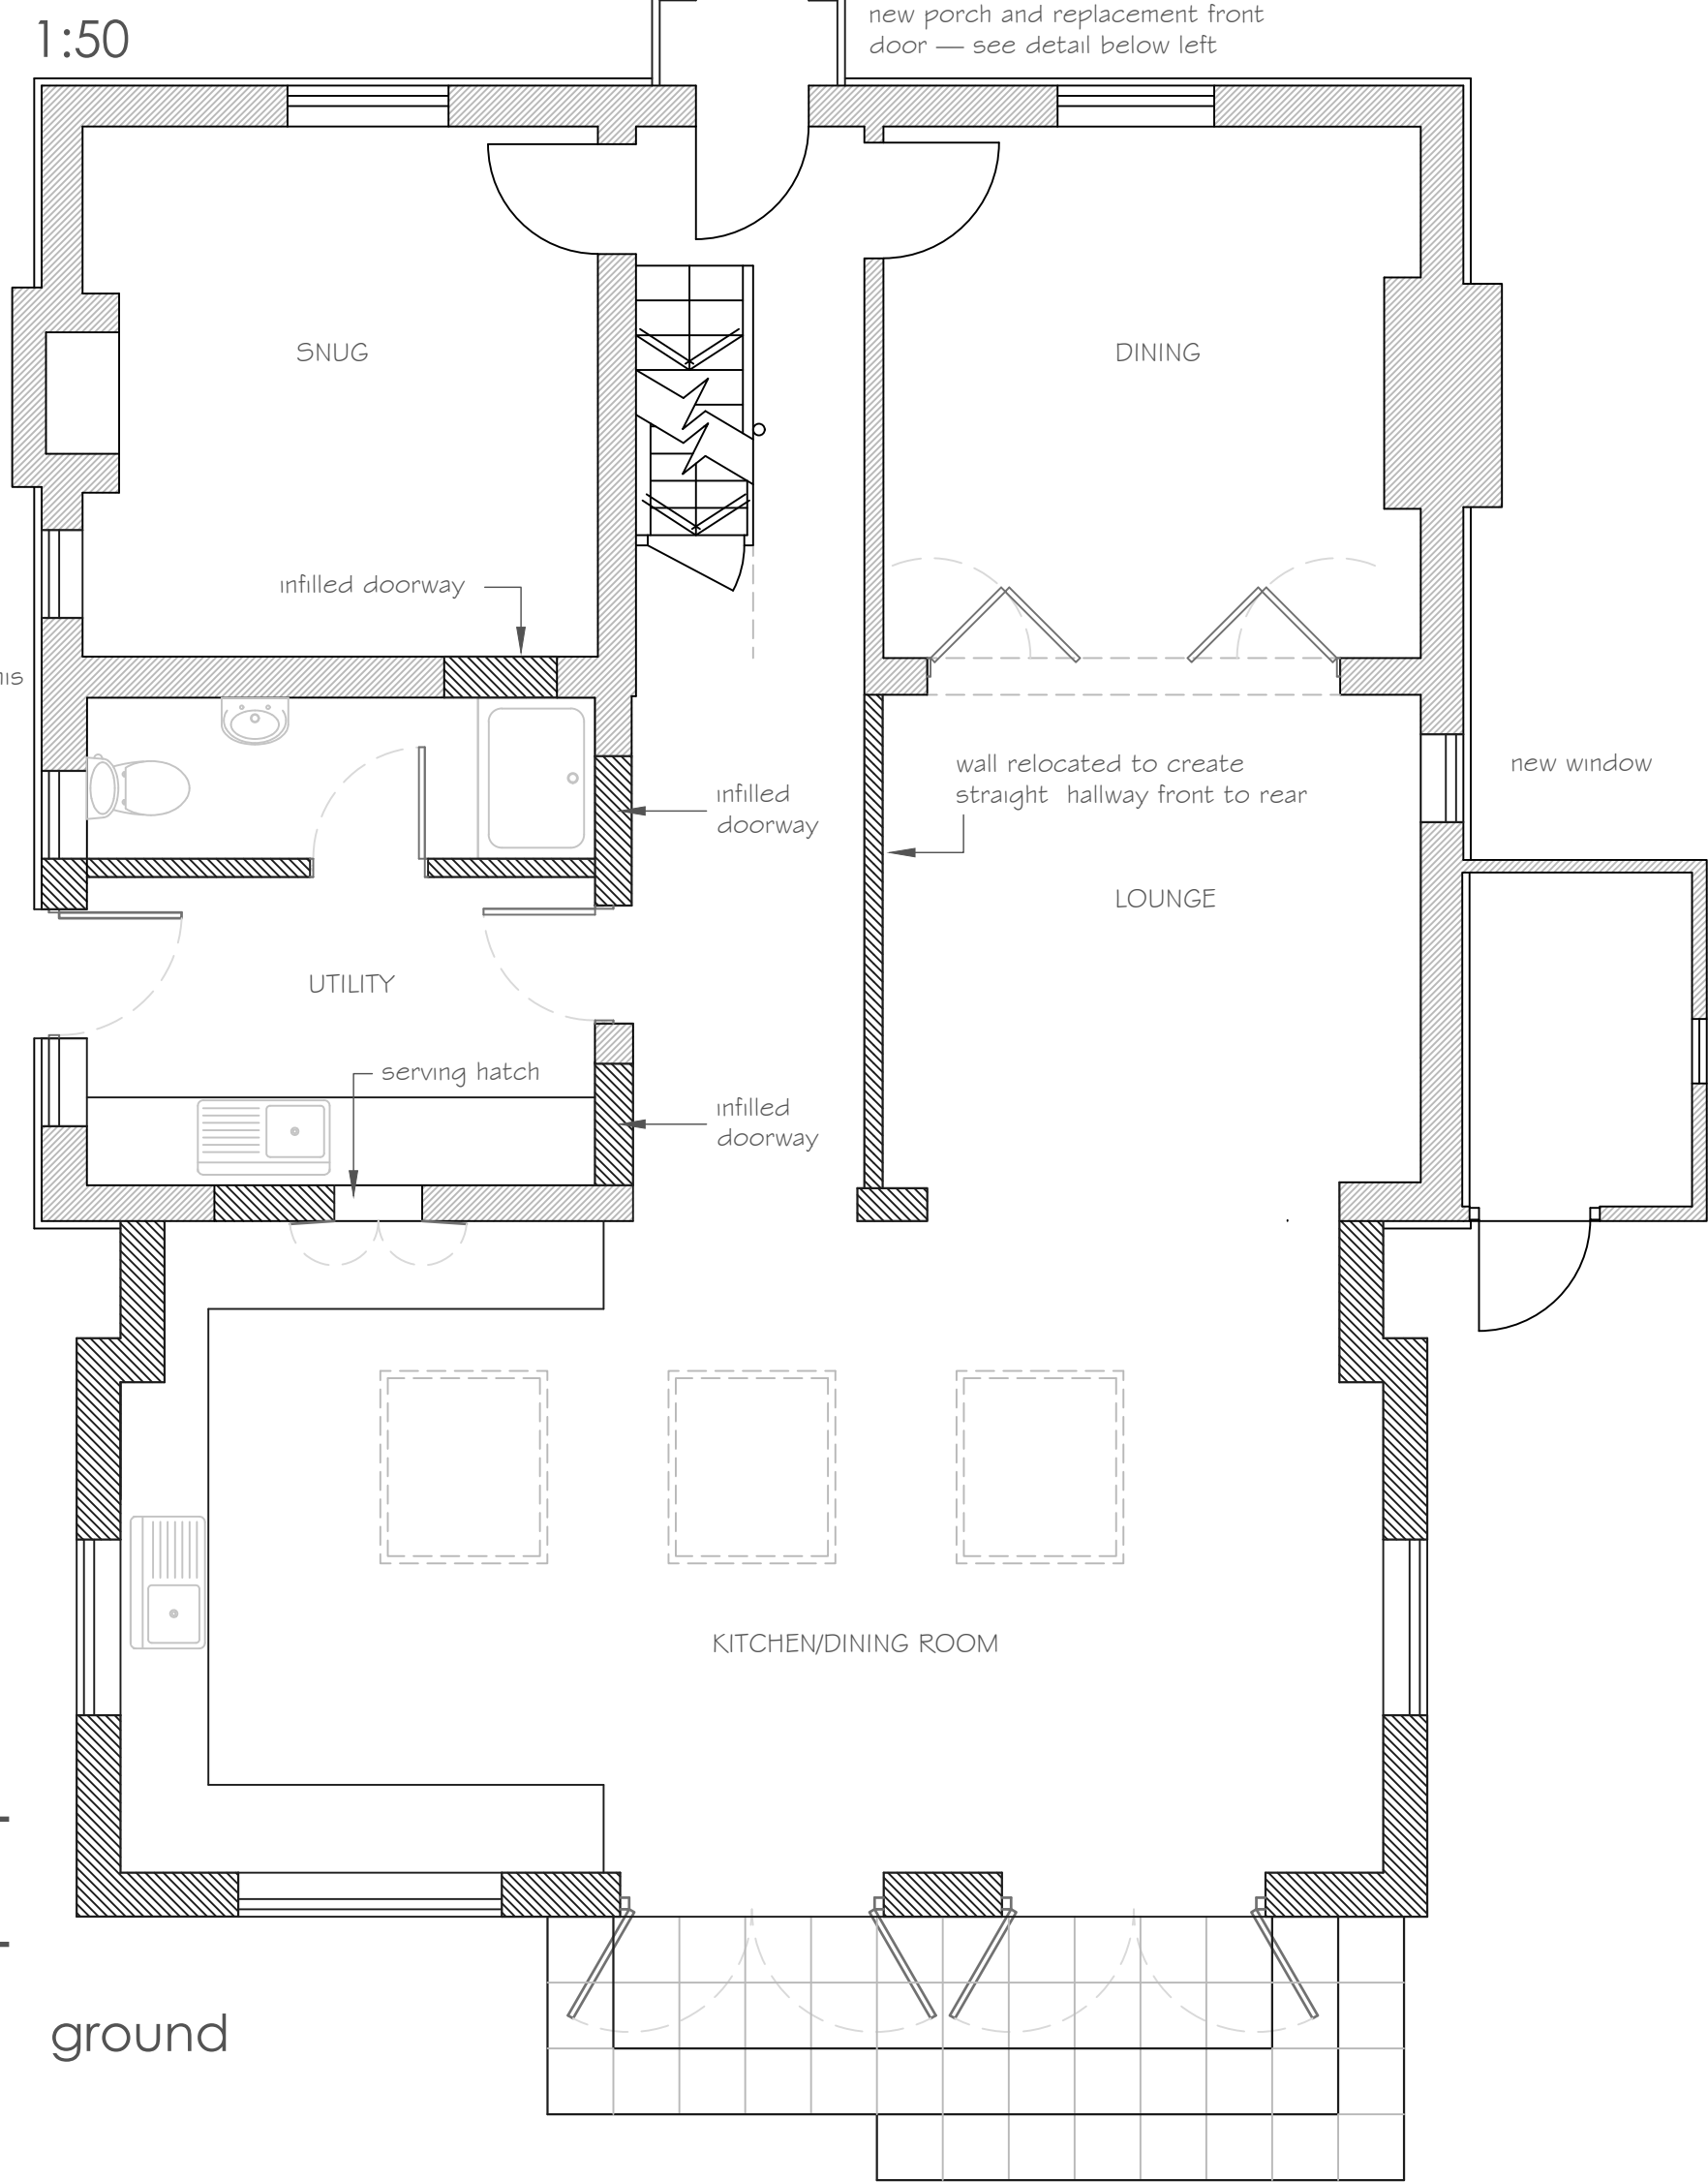

proposed


ground

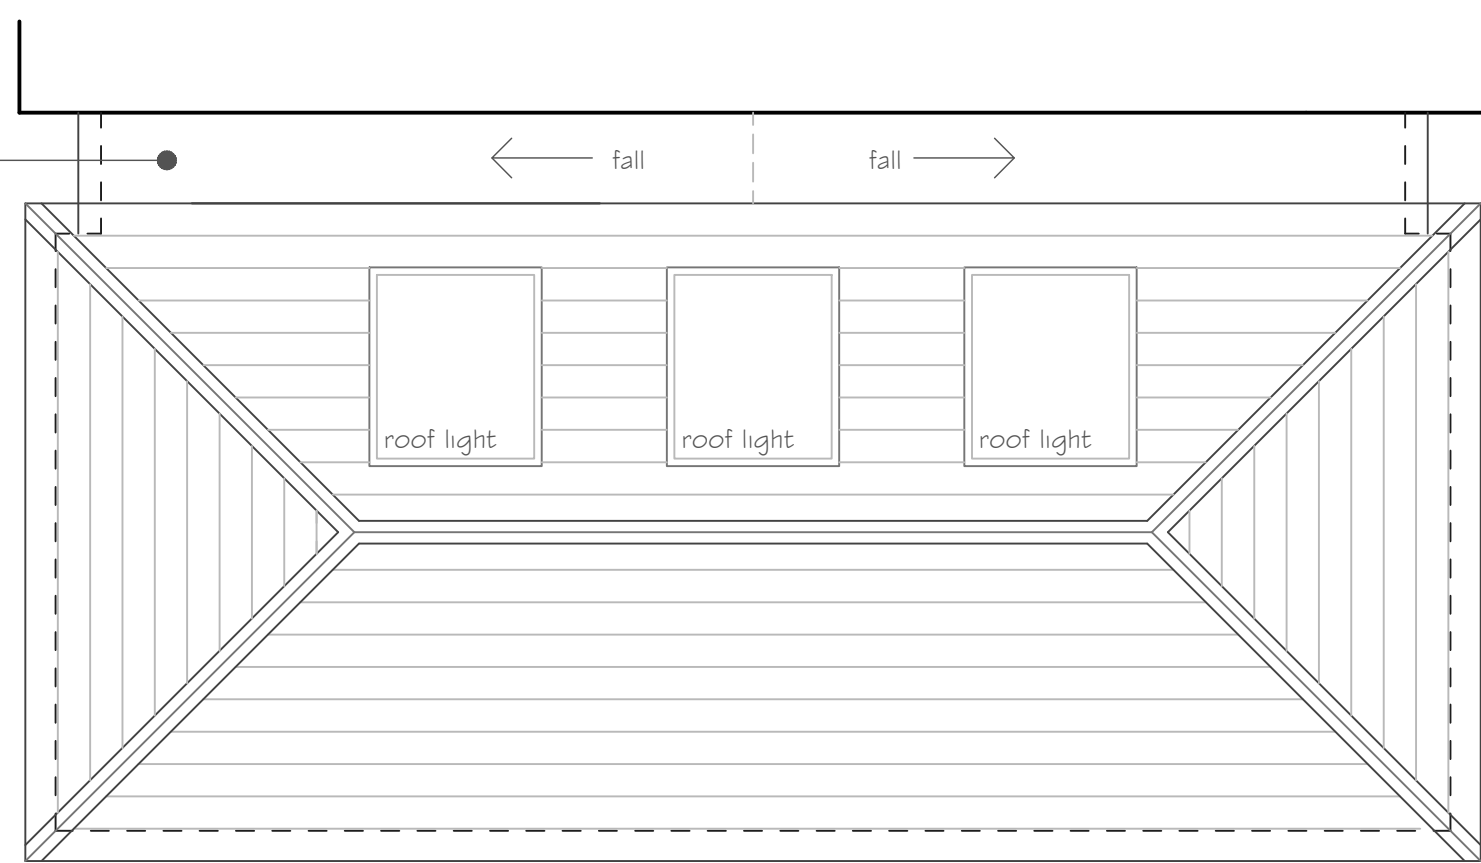

extension roof plan 1:50

The new porch will be of wrought steel construction by a specialist, and will have a white painted finish; the canopy roof will be covered with zinc and a lead flashing will be fitted at the brickwork junction; indicative design at this stage with final design details at 1:5 to be subject to condition

Replacement front door to be Victorian style part glazed panelled door with painted finish; glazing to be leaded light to approved details

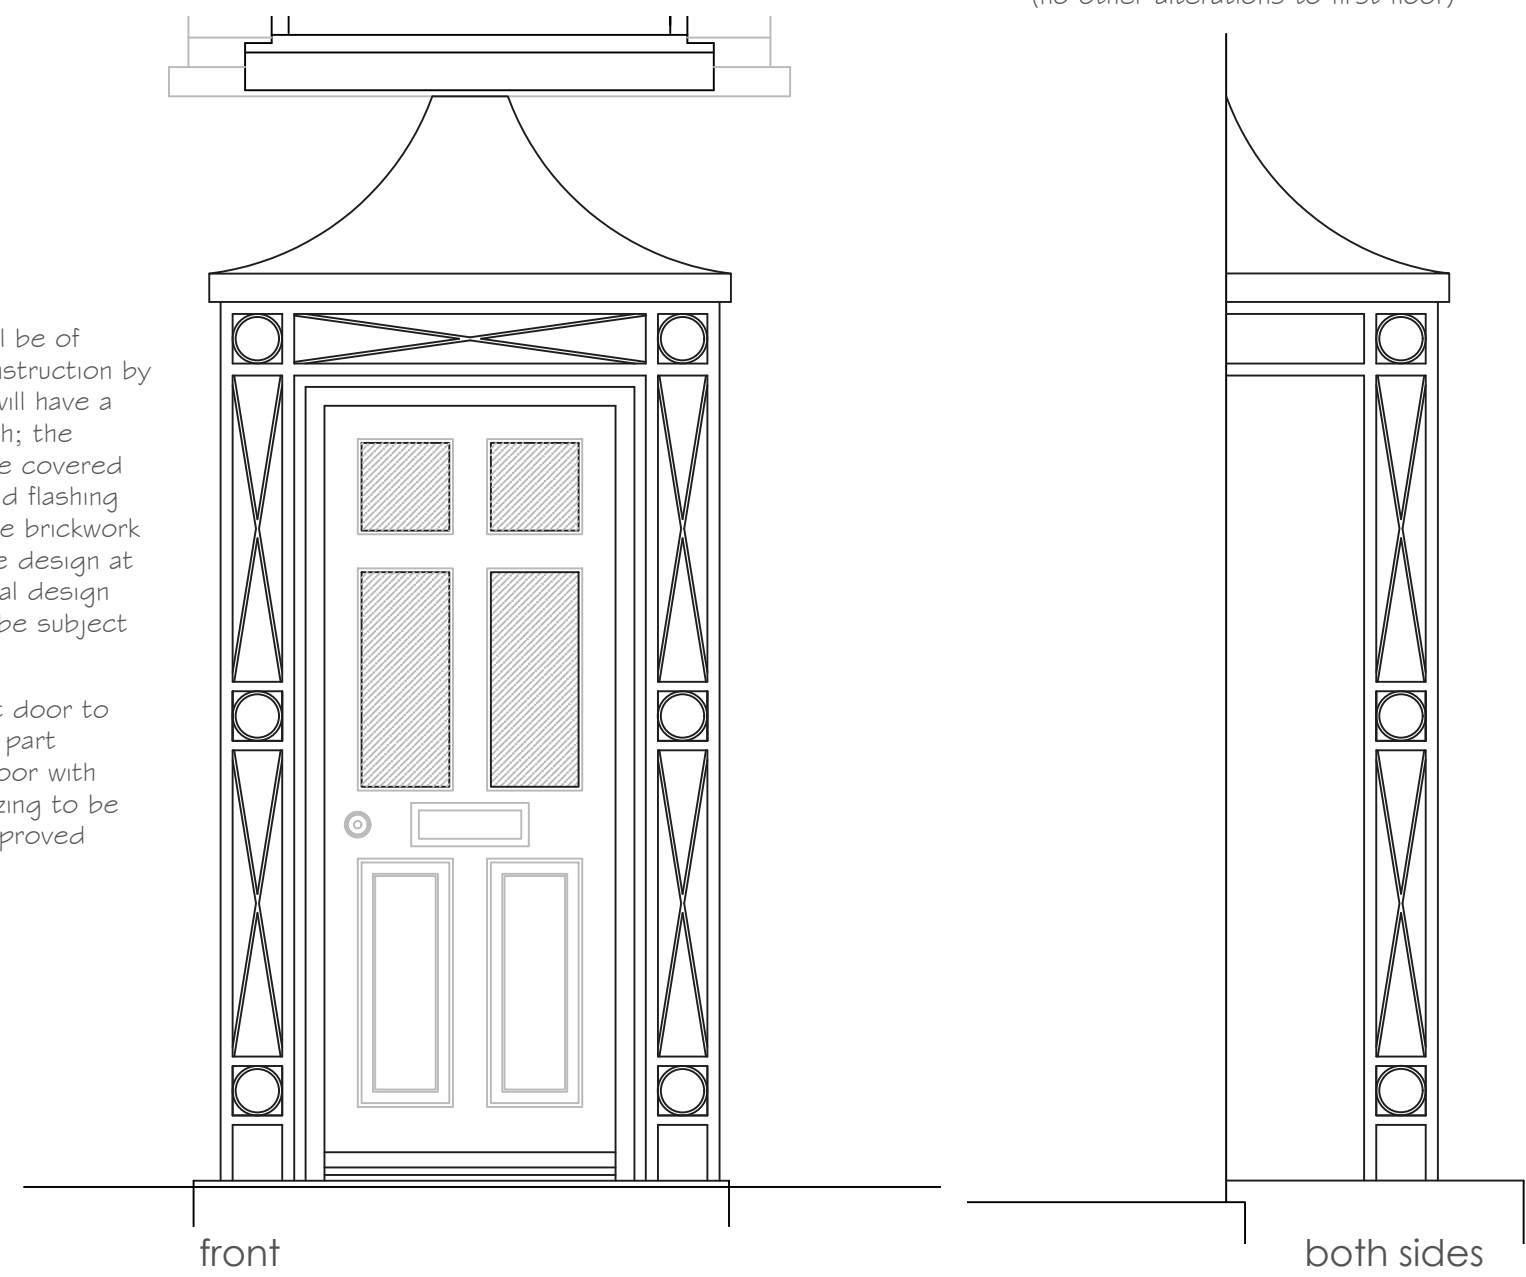


reinstated porch 1:20

existing




north

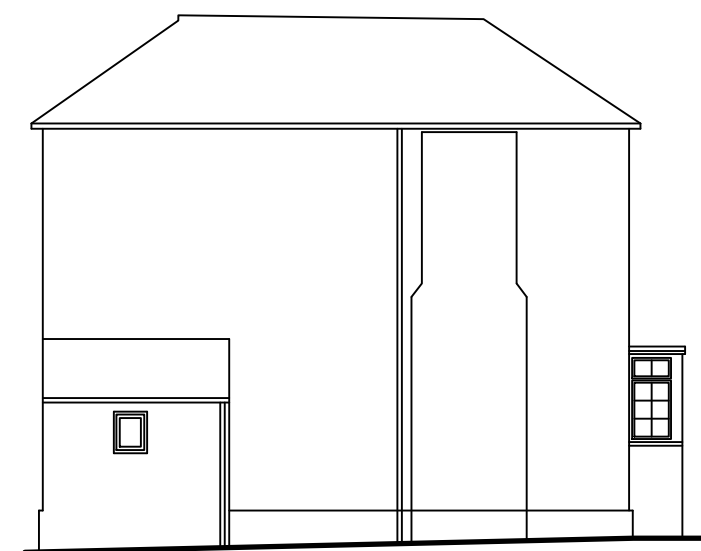

east




south

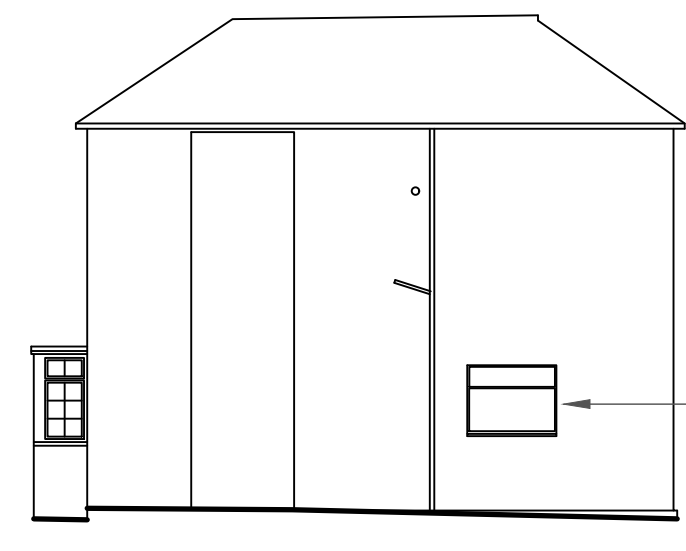

west

proposed

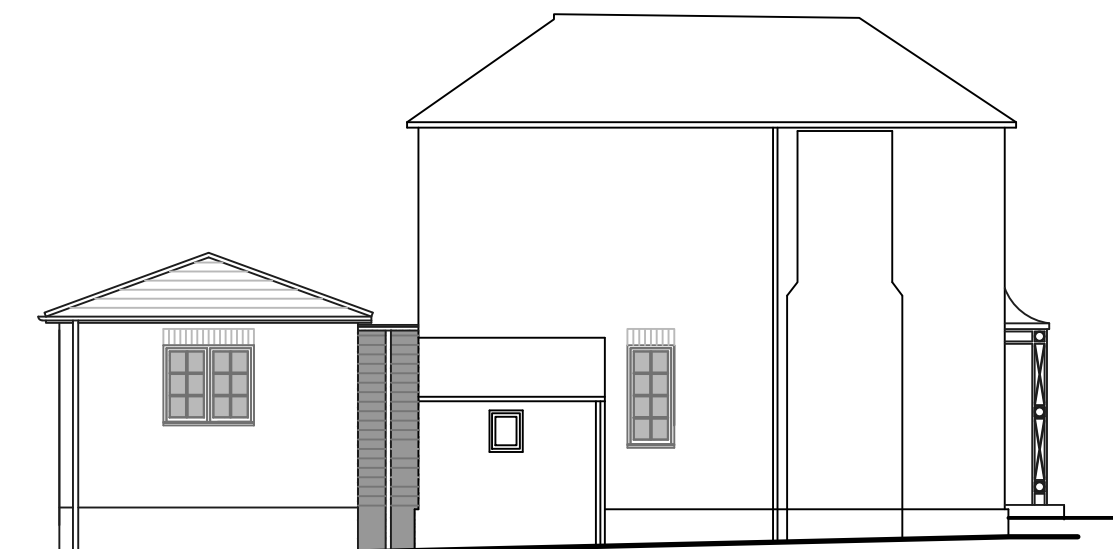


recessed link structure to be clad with black stained horizontal shiplap boarding at each end

slate cladding to be removed from all elevations; brickwork to be altered, and repaired where necessary, using bricks to match existing in size, texture, colour and mix, and lime mortar to match original in mix, colour and texture

extension to be of facing brick construction to match house, with natural slate roof coverings, painted eaves, and black powder-coated aluminium gutters and downpipes; windows to be painted timber

HOUSE EXTENSION MATERIALS: natural slate roof coverings; facing brick walls; painted timber windows and doors

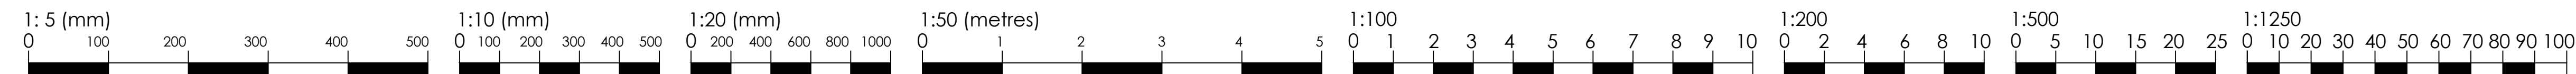

COPYRIGHT AND INTELLECTUAL PROPERTY © All documents remain the property of Hall & Ensom in perpetuity. The contents of all documents produced whether drawn, written, described orally or in pictures (still or moving presentation) or produced by computer as program or file, are our intellectual property and shall only be used in connection with this project.

Rev
Project
Weymouth House, 148 Church Rd.
Bishopstoke, Eastleigh SO50 6DS

Drawing
Existing & proposed plans and
elevations

Dwg No. 22.27.01/A
Scale @ A1 1:100, 1:50 & 1:20
Issued for: planning/LBC

Date 11/22

Hall & Ensom
Tel: 01256 889 851 www.hallandensom.co.uk
RICS