


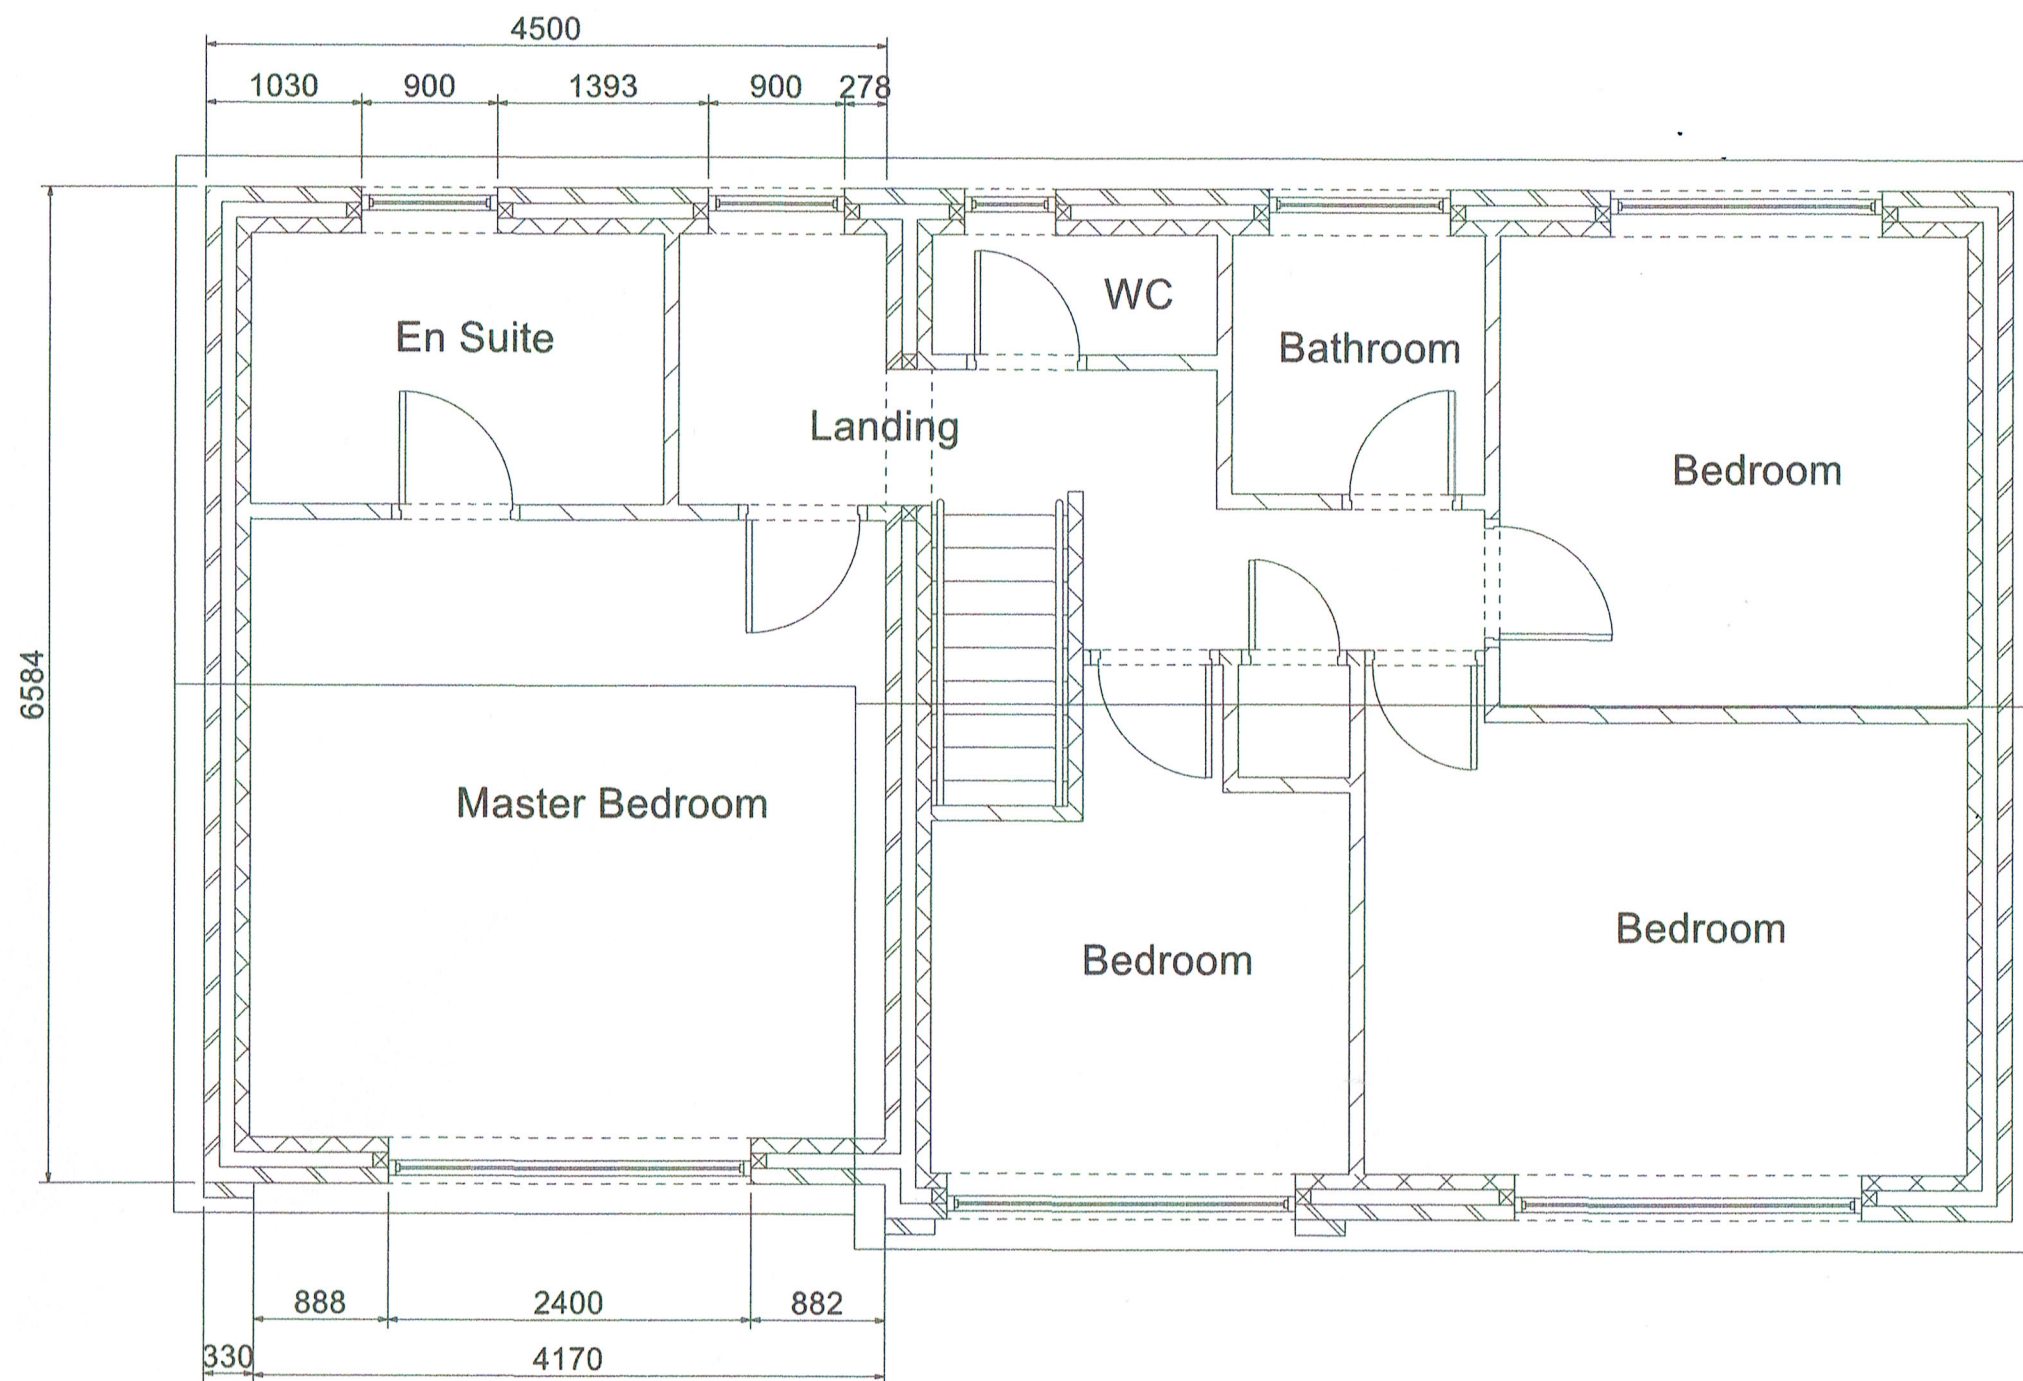

SCALE IN METRES



ANDREW JOHNS DESIGN

94 Hiltingbury Road
Chandler's Ford
Hampshire SO53 5NZ

T 023 8025 5529
M 07759 061722
E.andrew@andrewjohnsdesign.co.uk
W.www.andrewjohnsdesign.co.uk

*This drawing is the copyright of Andrew Johns Design
& may not be copied, altered or reproduced
in any way without written authority.*

Client Lindsay Marie Armstrong & David Toal

Site address 6 Nickson Close, Chandlers Ford, Hants.

Project Two storey side extension

Drawing title Proposed first floor plan

Revisions

Scale 1/50 at A3

Drawing ref. E

Date 15/11/2022