
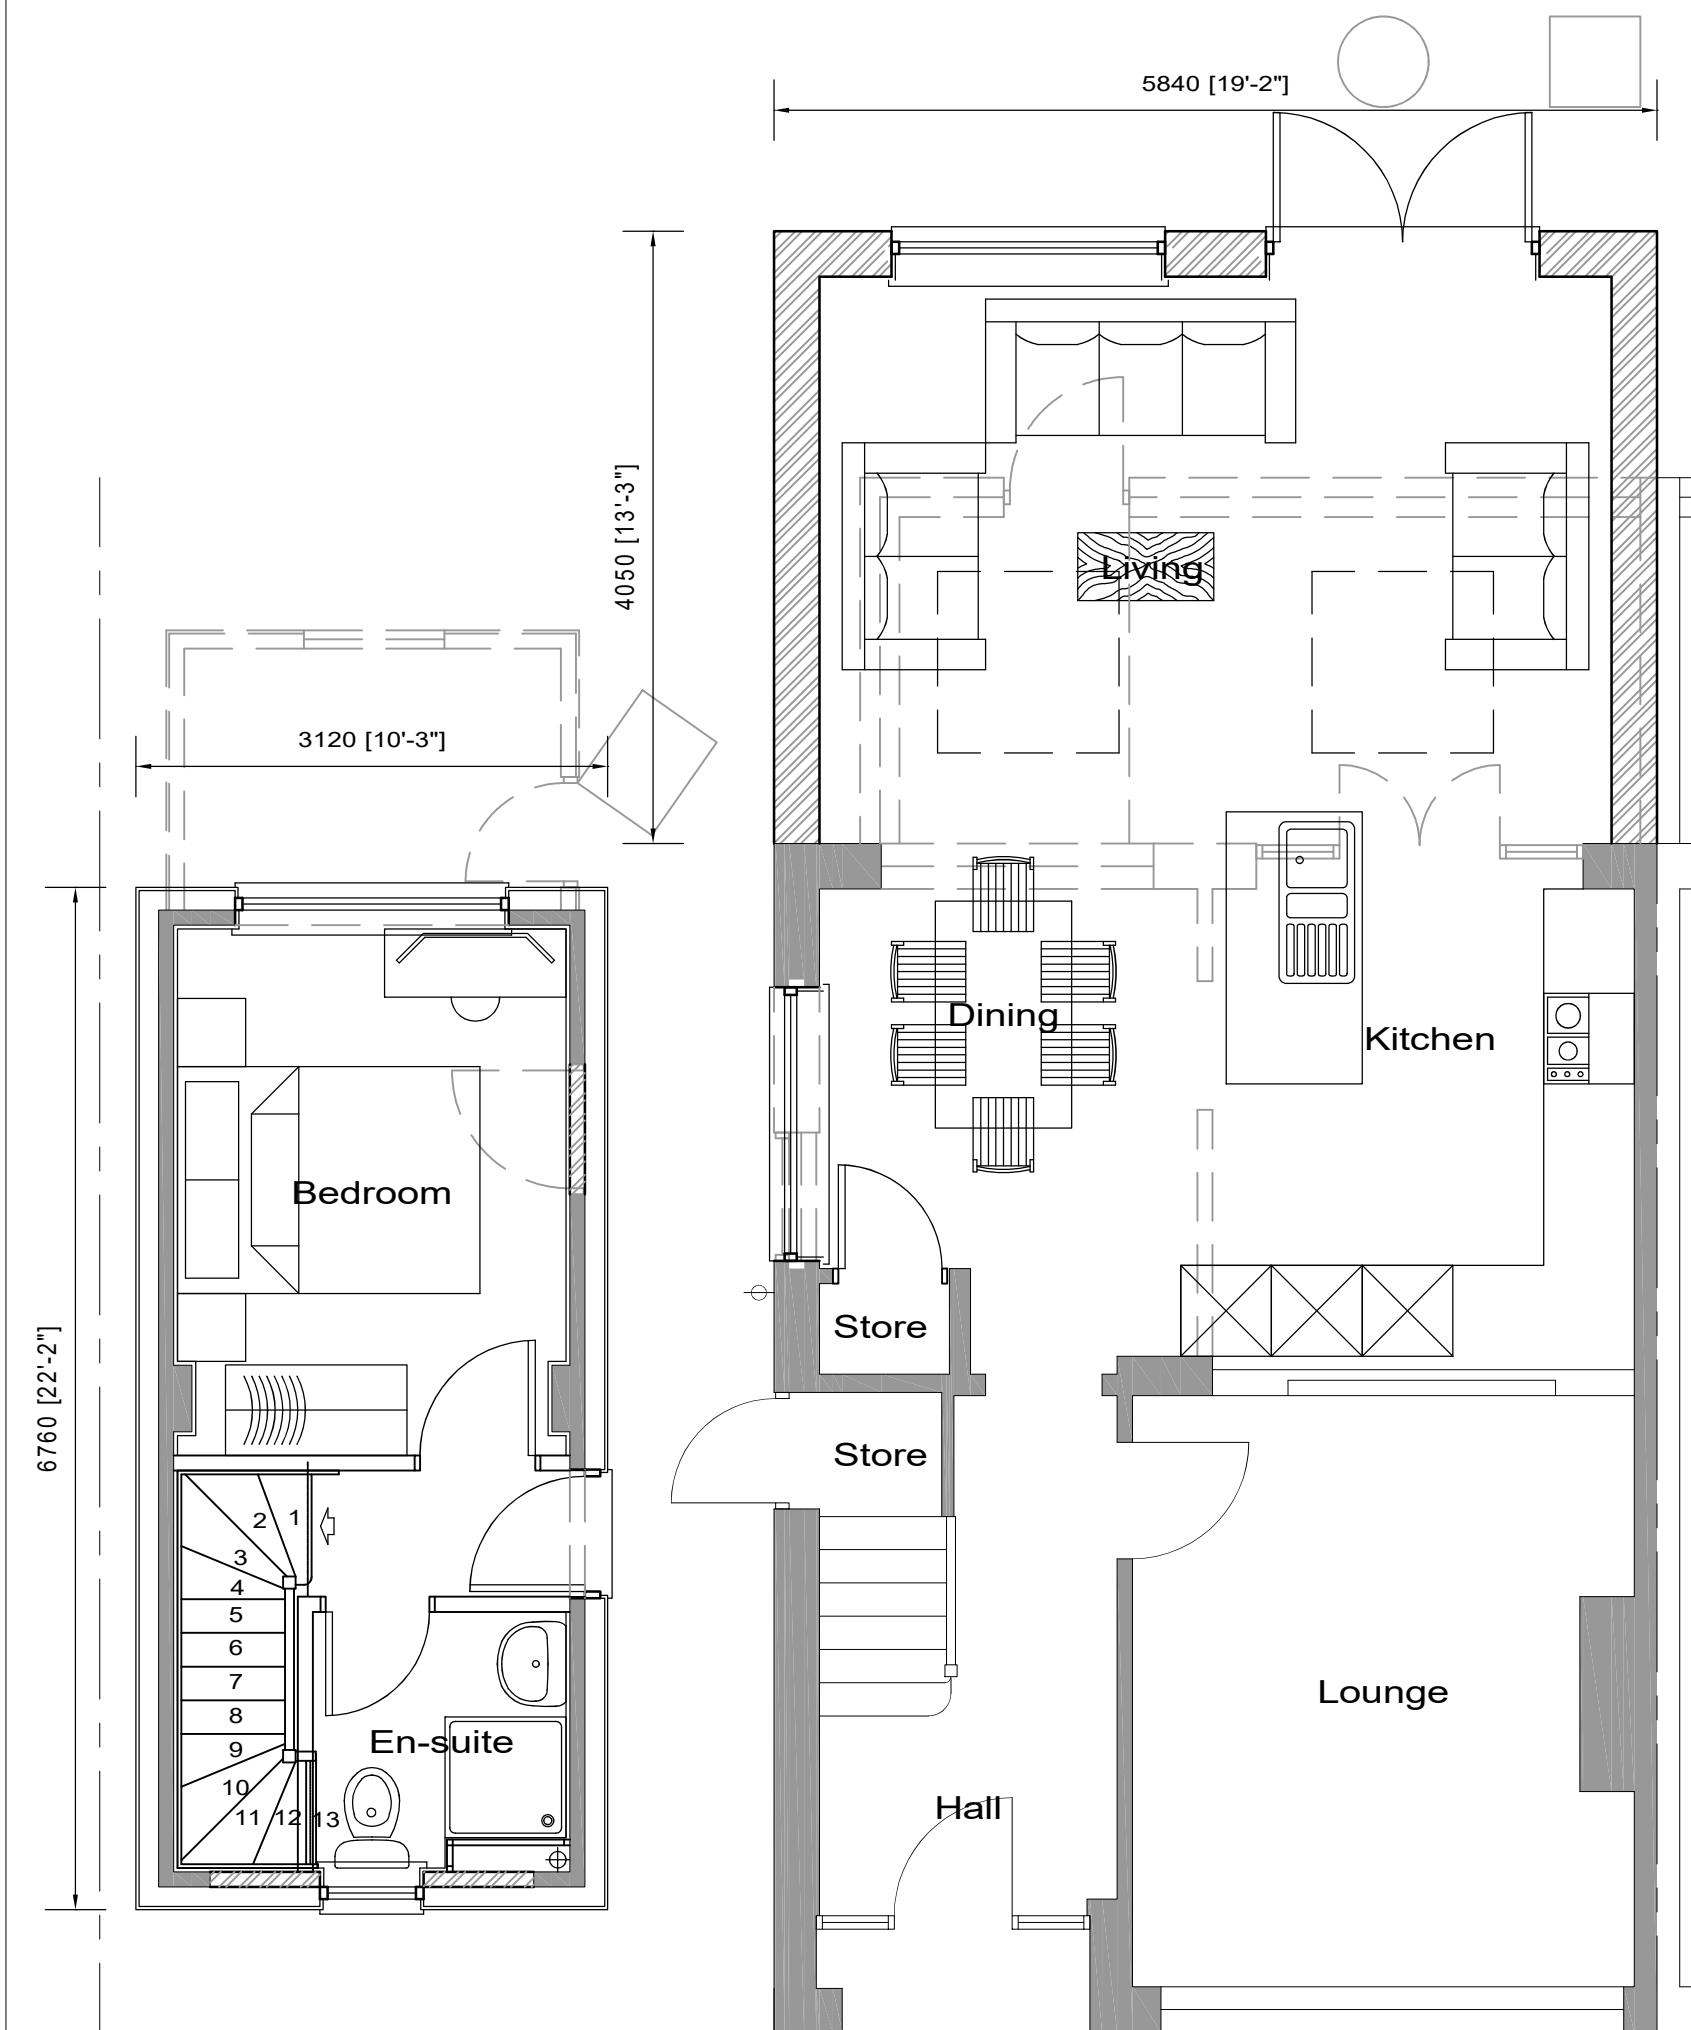


FRONT ELEVATION
(1:100 SCALE)



FLANK ELEVATION
(1:100 SCALE)

REAR ELEVATION
(1:100 SCALE)


SECTION / FLANK ELEVATION
(1:100 SCALE)

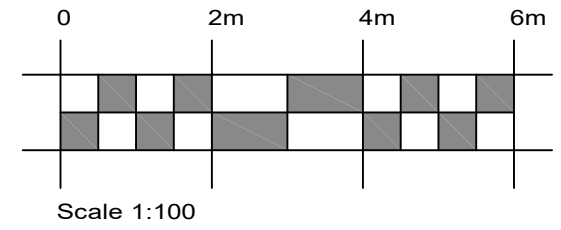


GROUND FLOOR PLAN
(1:50 SCALE)

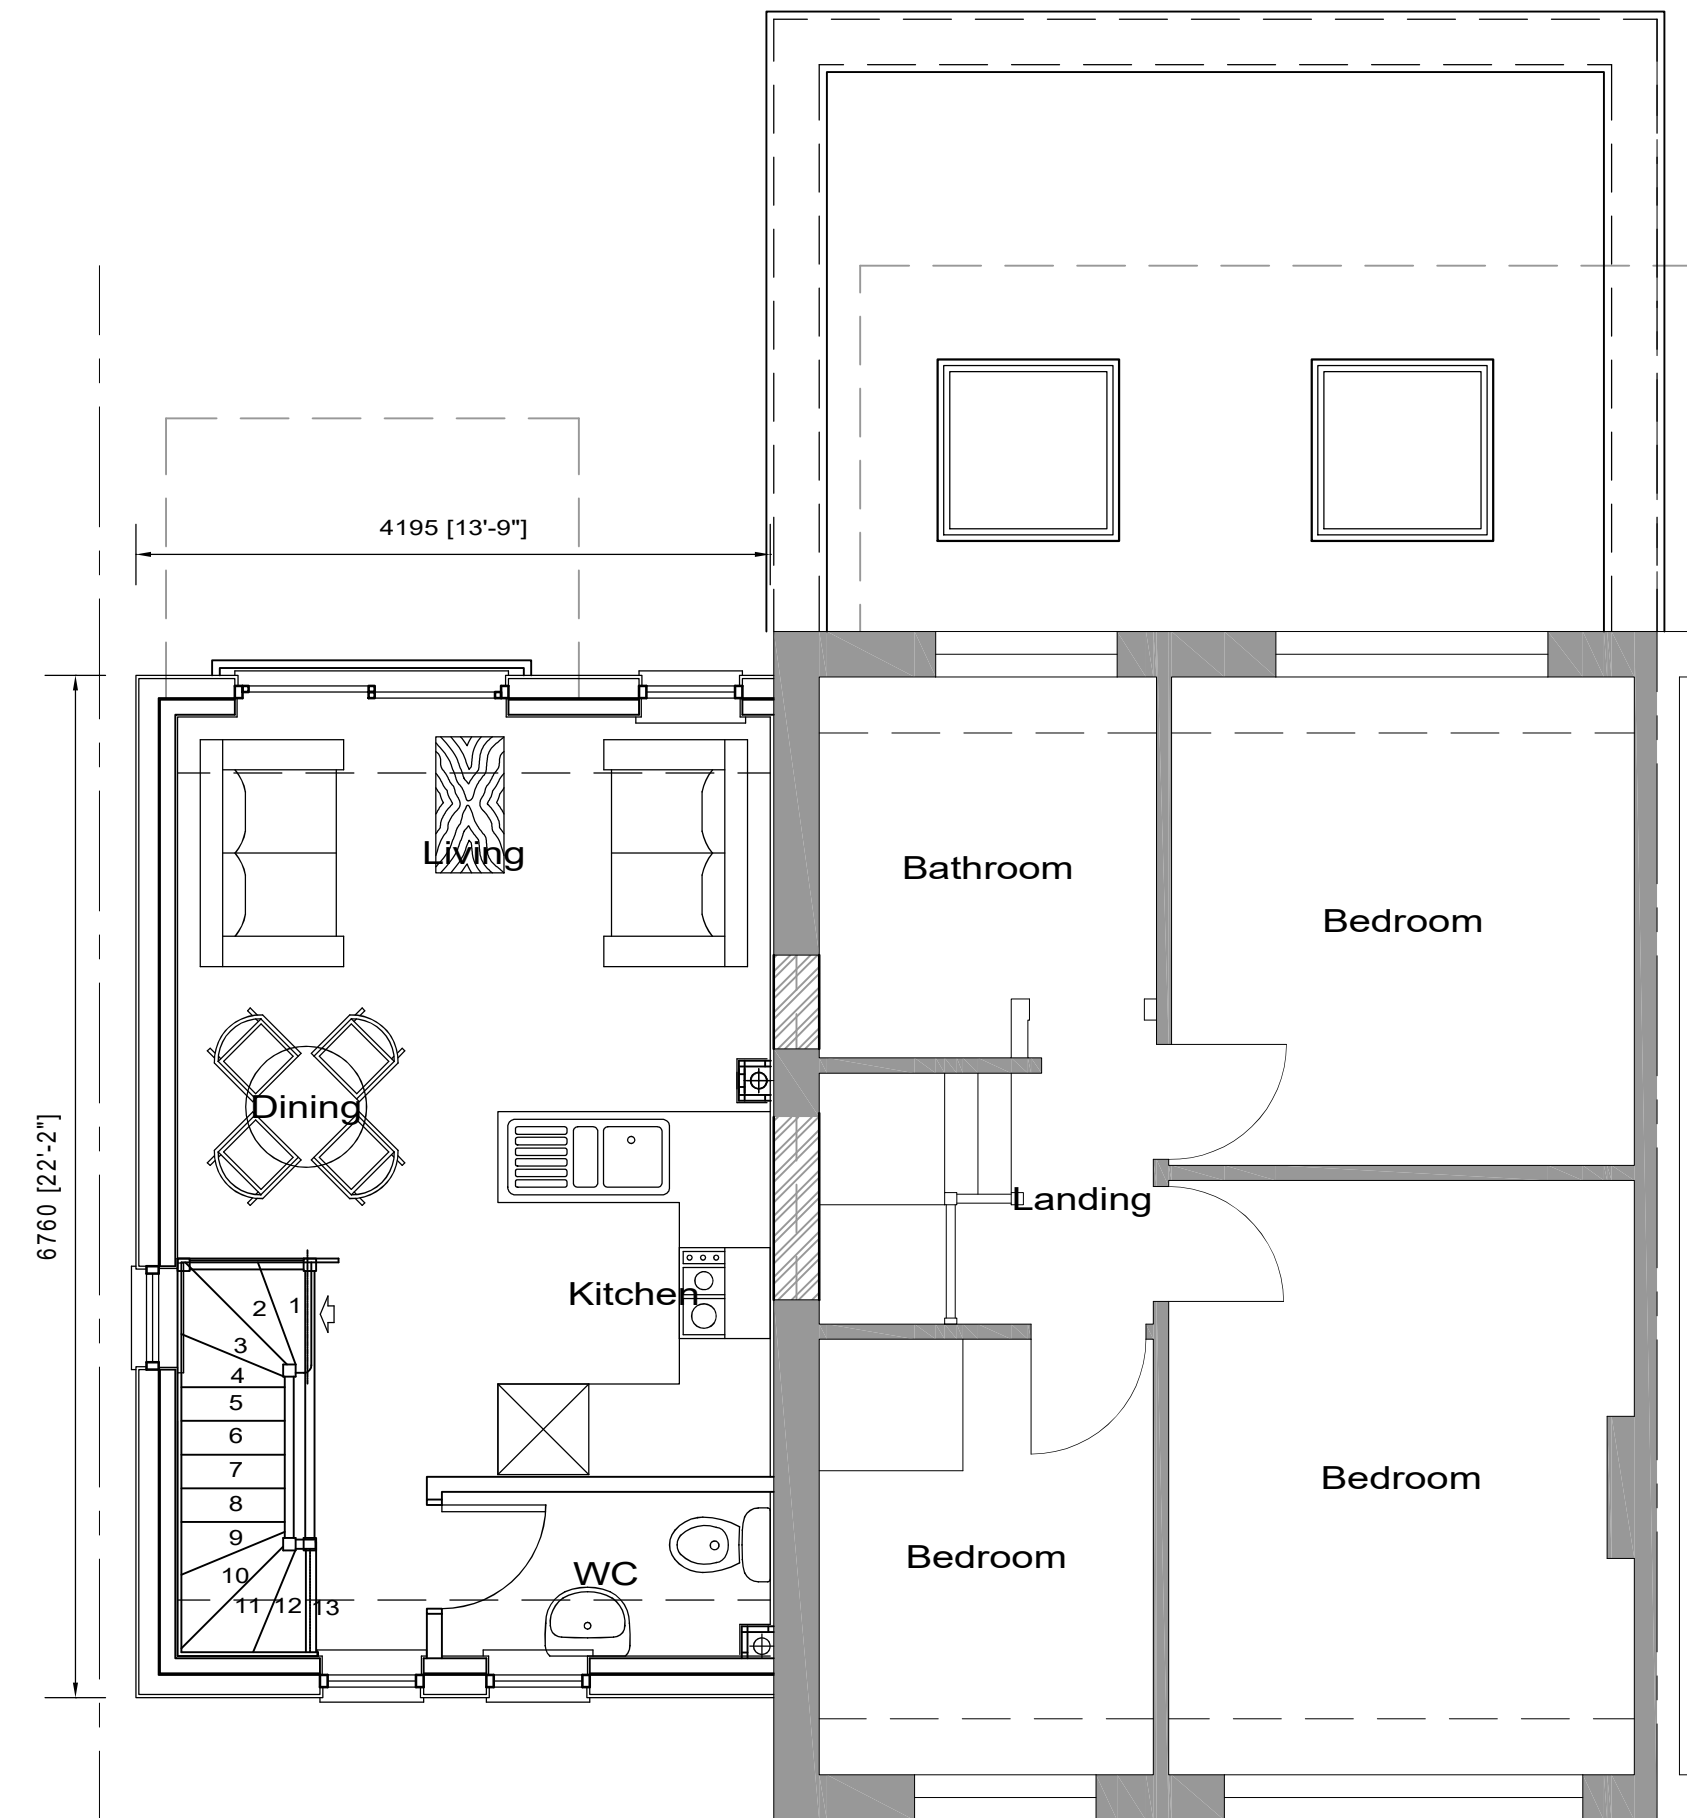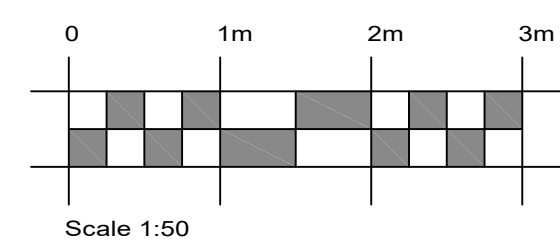

FIRST FLOOR PLAN
(1:50 SCALE)

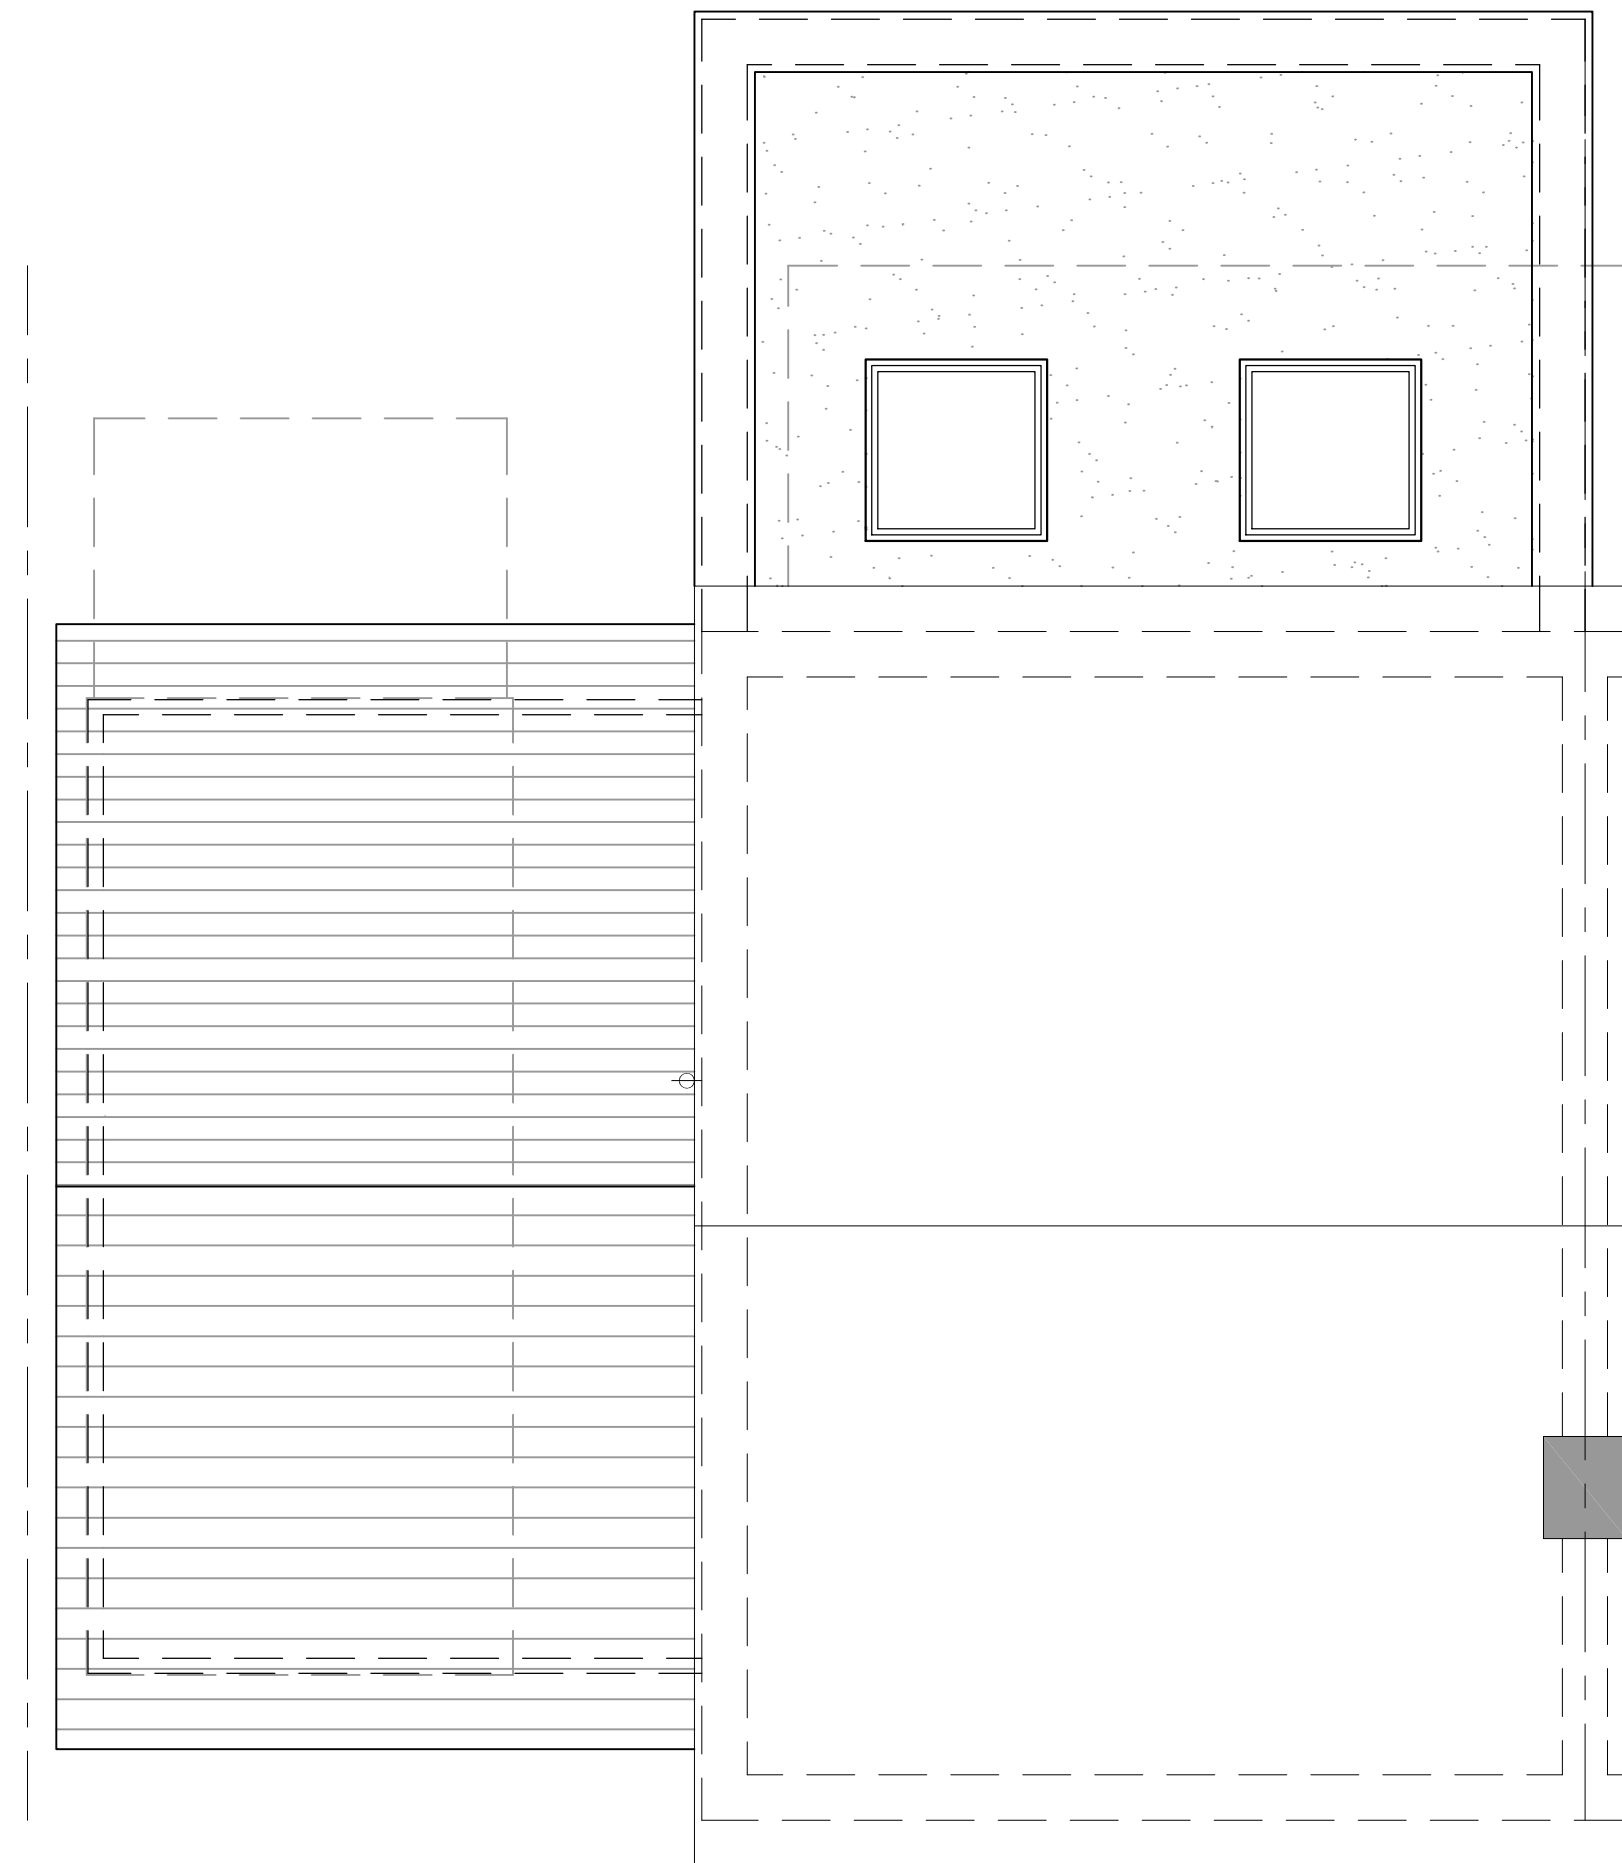


ROOFSCAPE LAYOUT
(1:50 SCALE)

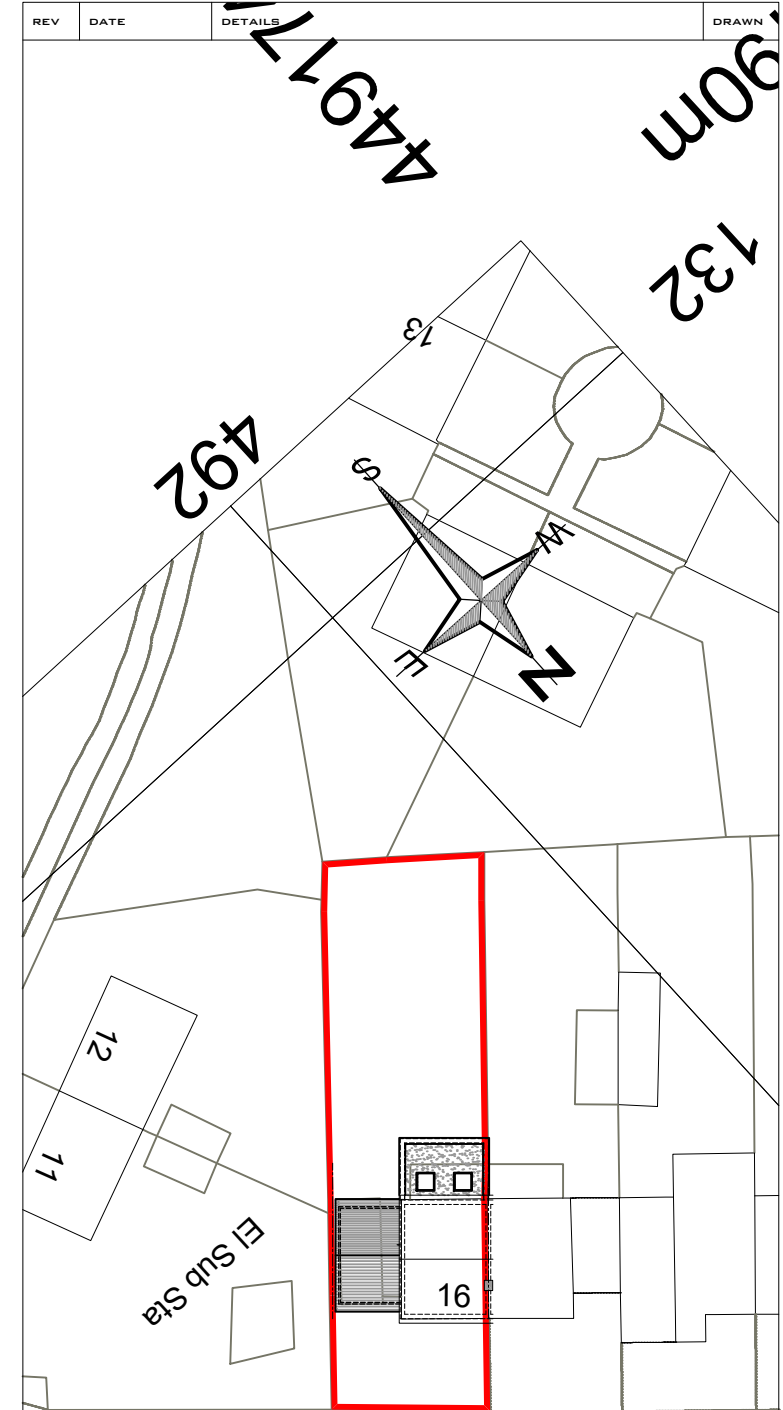

ALLEN ROAD

BLOCK PLAN
(1:500 SCALE)

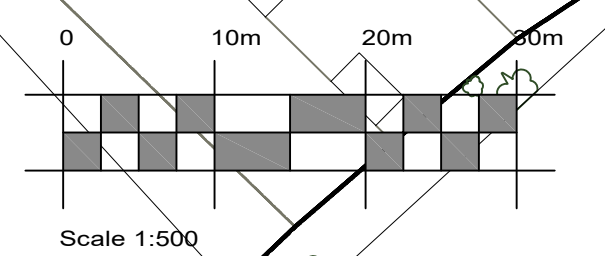

Copyright © 2022 JAGS ArchiTechs. All rights reserved.
Limited reproduction and distribution permitted for the sole purpose of construction of this named development only.
Do not refer to figured dimensions only.

PROJECT TITLE: 16 ALLEN ROAD HEDGE END SOUTHAMPTON			
DRAWING TITLE: PROPOSED PLANS & ELEVATIONS		SCALE: 1:50 & 1:100 @ A1	
DATE: DECEMBER 2022		DRAWN BY: GE	CHECKED BY: -
DRAWING NO.: 711825/459-002		REV.: -	