



FRONT ELEVATION  
(1:100 SCALE)

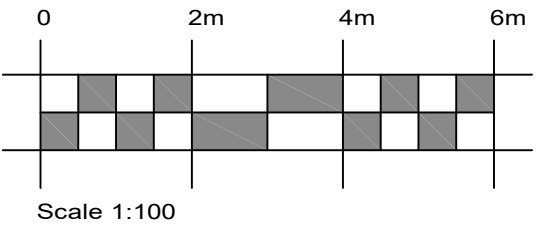



FLANK ELEVATION  
(1:100 SCALE)

REAR ELEVATION  
(1:100 SCALE)


SECTION / FLANK ELEVATION  
(1:100 SCALE)

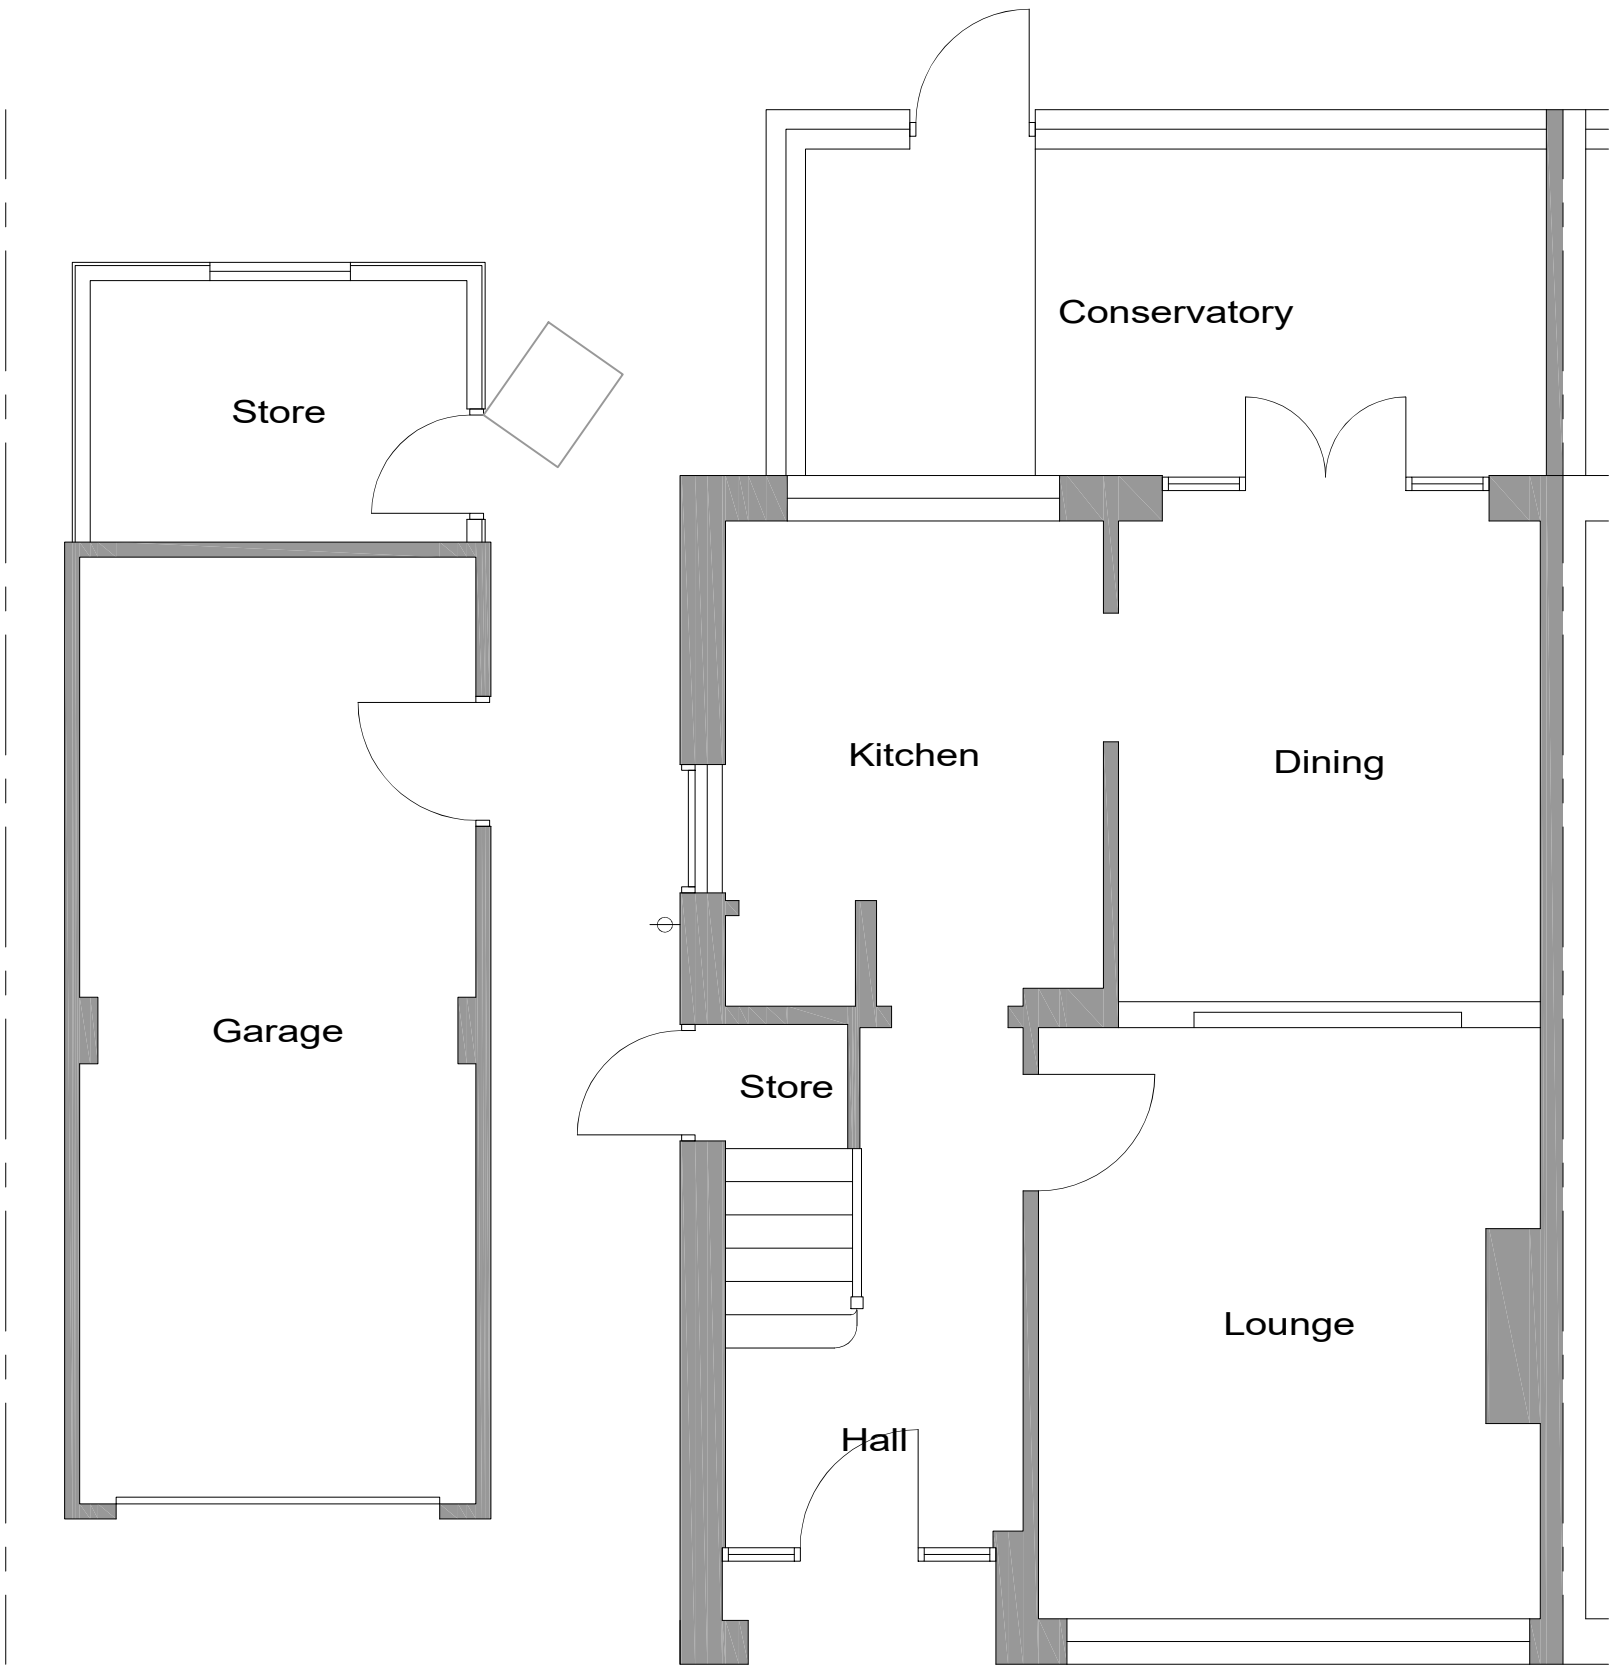


GROUND FLOOR PLAN  
(1:50 SCALE)

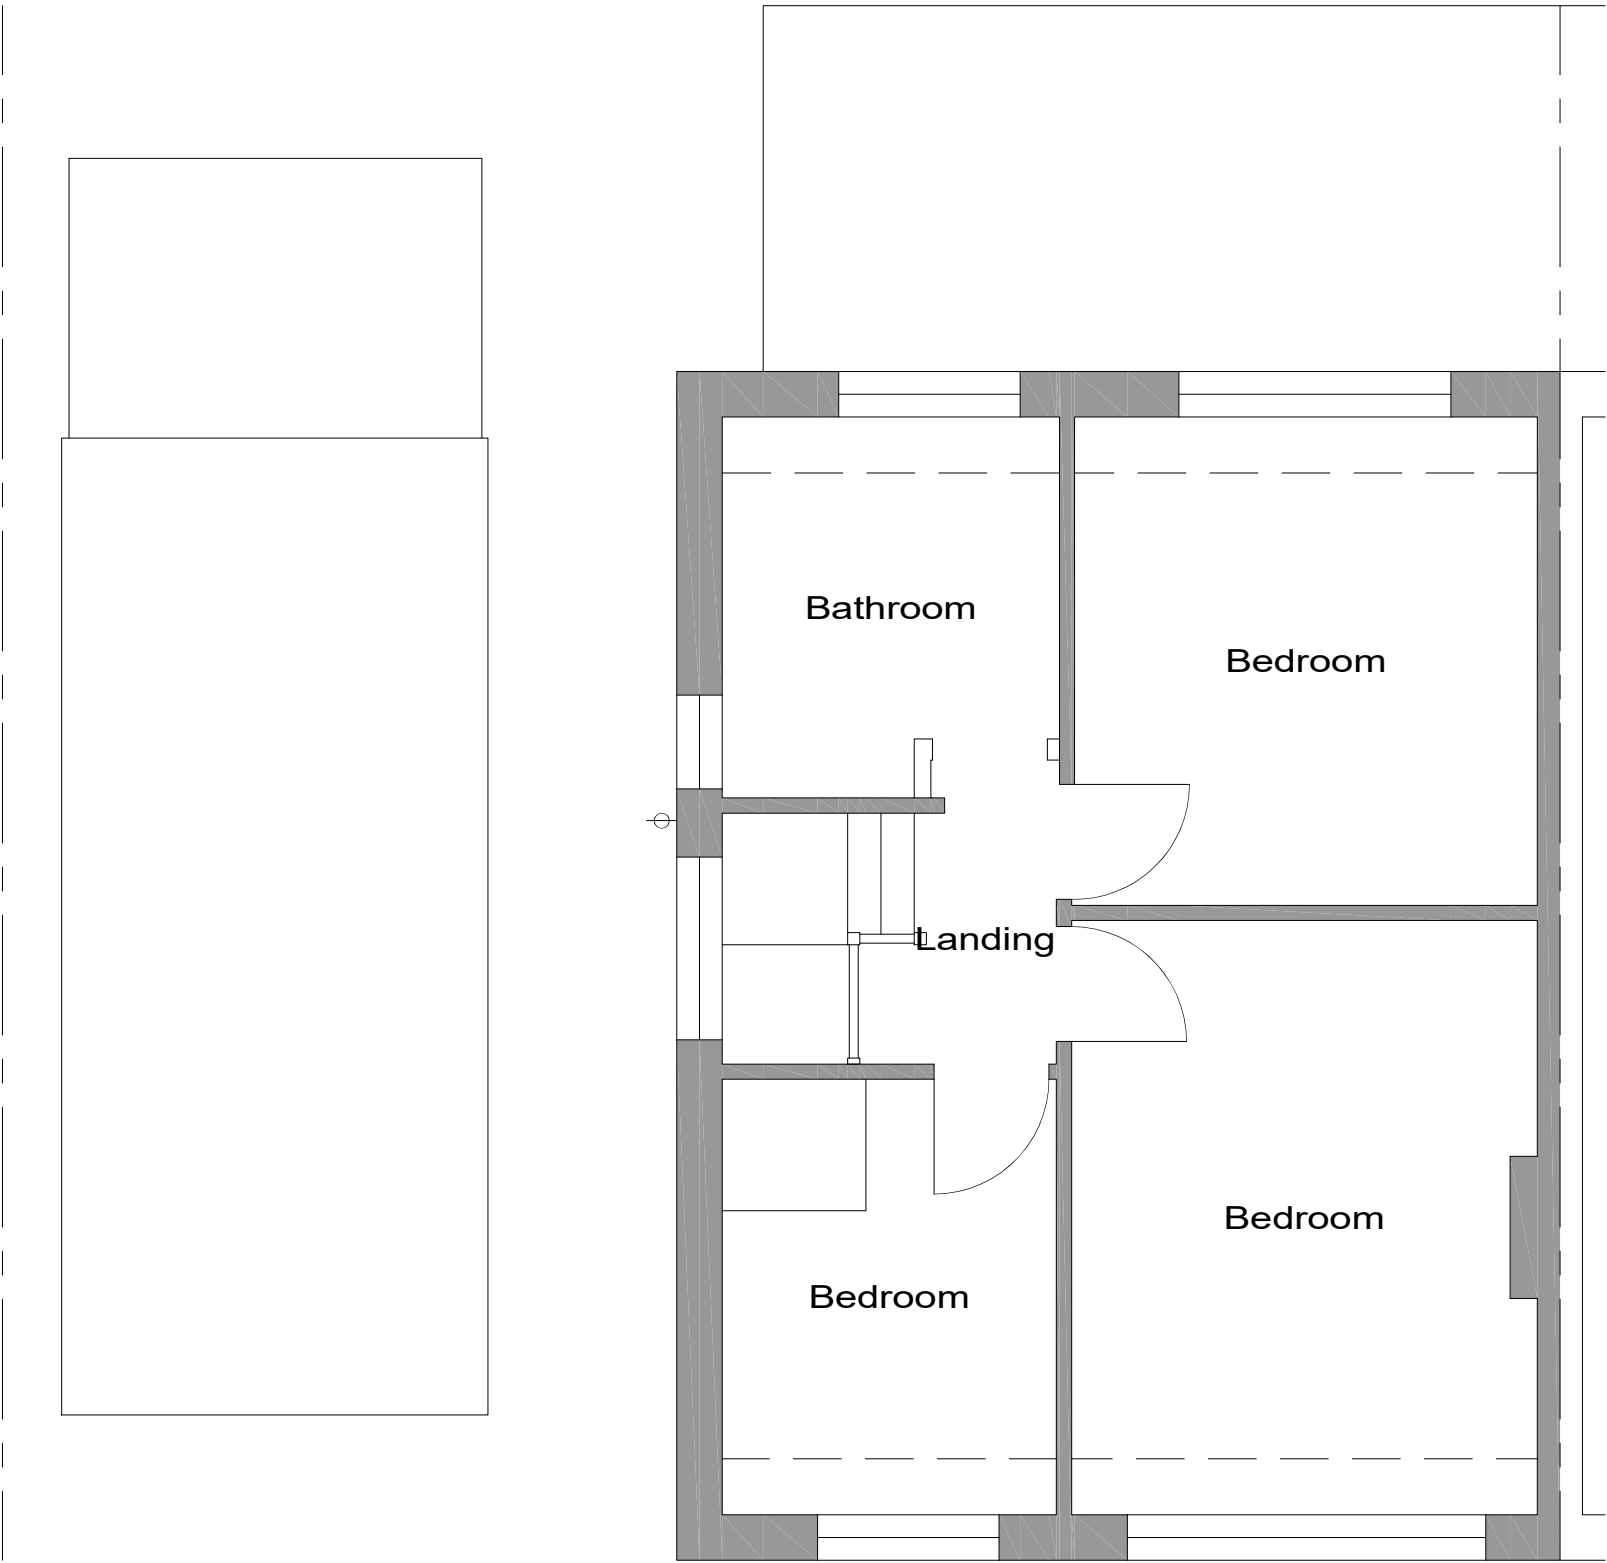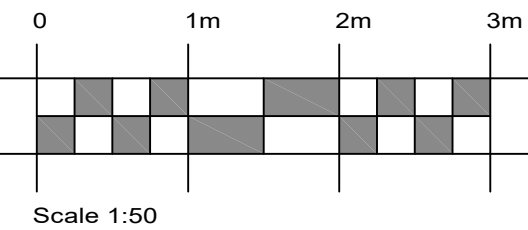

FIRST FLOOR PLAN  
(1:50 SCALE)

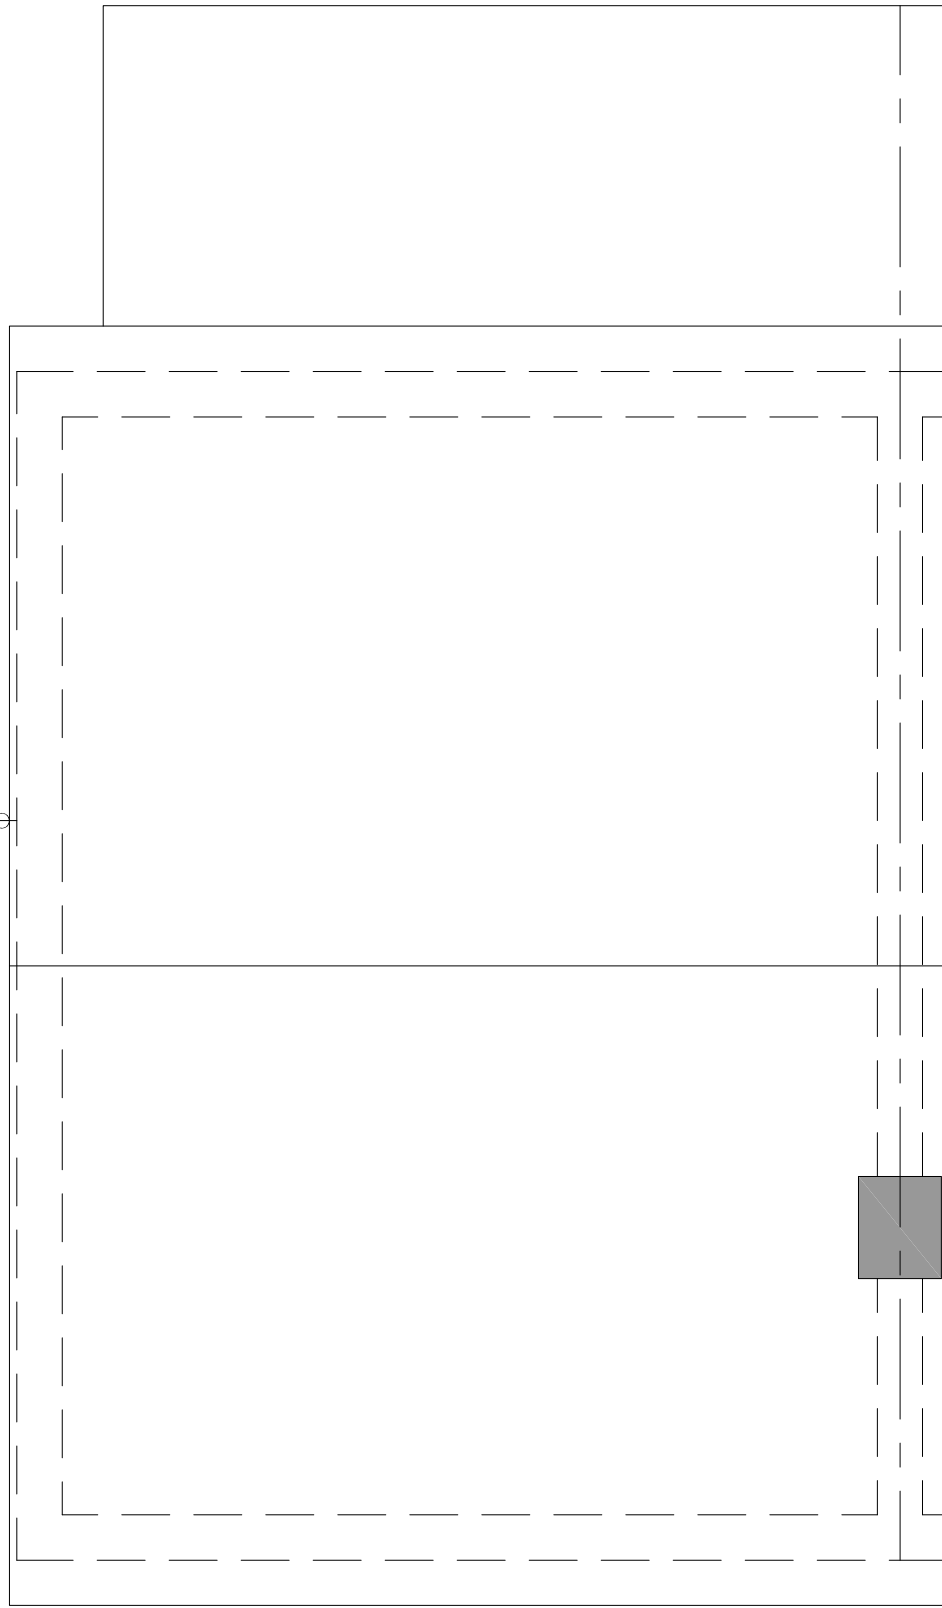

ROOFSCAPE LAYOUT  
(1:50 SCALE)

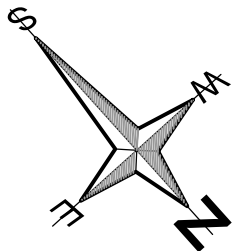

| REV | DATE | DETAILS | DRAWN |
|-----|------|---------|-------|
|-----|------|---------|-------|

Copyright © 2009 JaGs ArchiTechs. All rights reserved.  
Limited reproduction and distribution permitted for the sole  
purpose of the construction of this named development only.  
Do not scale - refer to figured dimensions only.

|                                                                      |  |                                        |                         |
|----------------------------------------------------------------------|--|----------------------------------------|-------------------------|
| PROJECT TITLE:<br><b>16 ALLEN ROAD<br/>HEDGE END<br/>SOUTHAMPTON</b> |  |                                        |                         |
| DRAWING TITLE:<br><b>EXISTING<br/>PLANS &amp; ELEVATIONS</b>         |  | SCALE:<br><b>1:50 &amp; 1:100 @ A1</b> |                         |
| DATE:<br><b>DECEMBER 2022</b>                                        |  | DRAWN BY:<br><b>GE</b>                 | CHECKED BY:<br><b>-</b> |
| DRAWING NO.:<br><b>711825/459-001</b>                                |  | REV.:<br><b>-</b>                      |                         |



**JAGS**  
ARCHITECTS  
ARCHITECTURAL CONSULTANTS

46 Lingwood Close, Bassett, Southampton, Hampshire, SO16 7GJ  
Tel. 023 8076 7284 E-Mail. admin@jagsarchitects.co.uk  
Web. www.jagsarchitects.co.uk  
Registered in England Number 8927088