


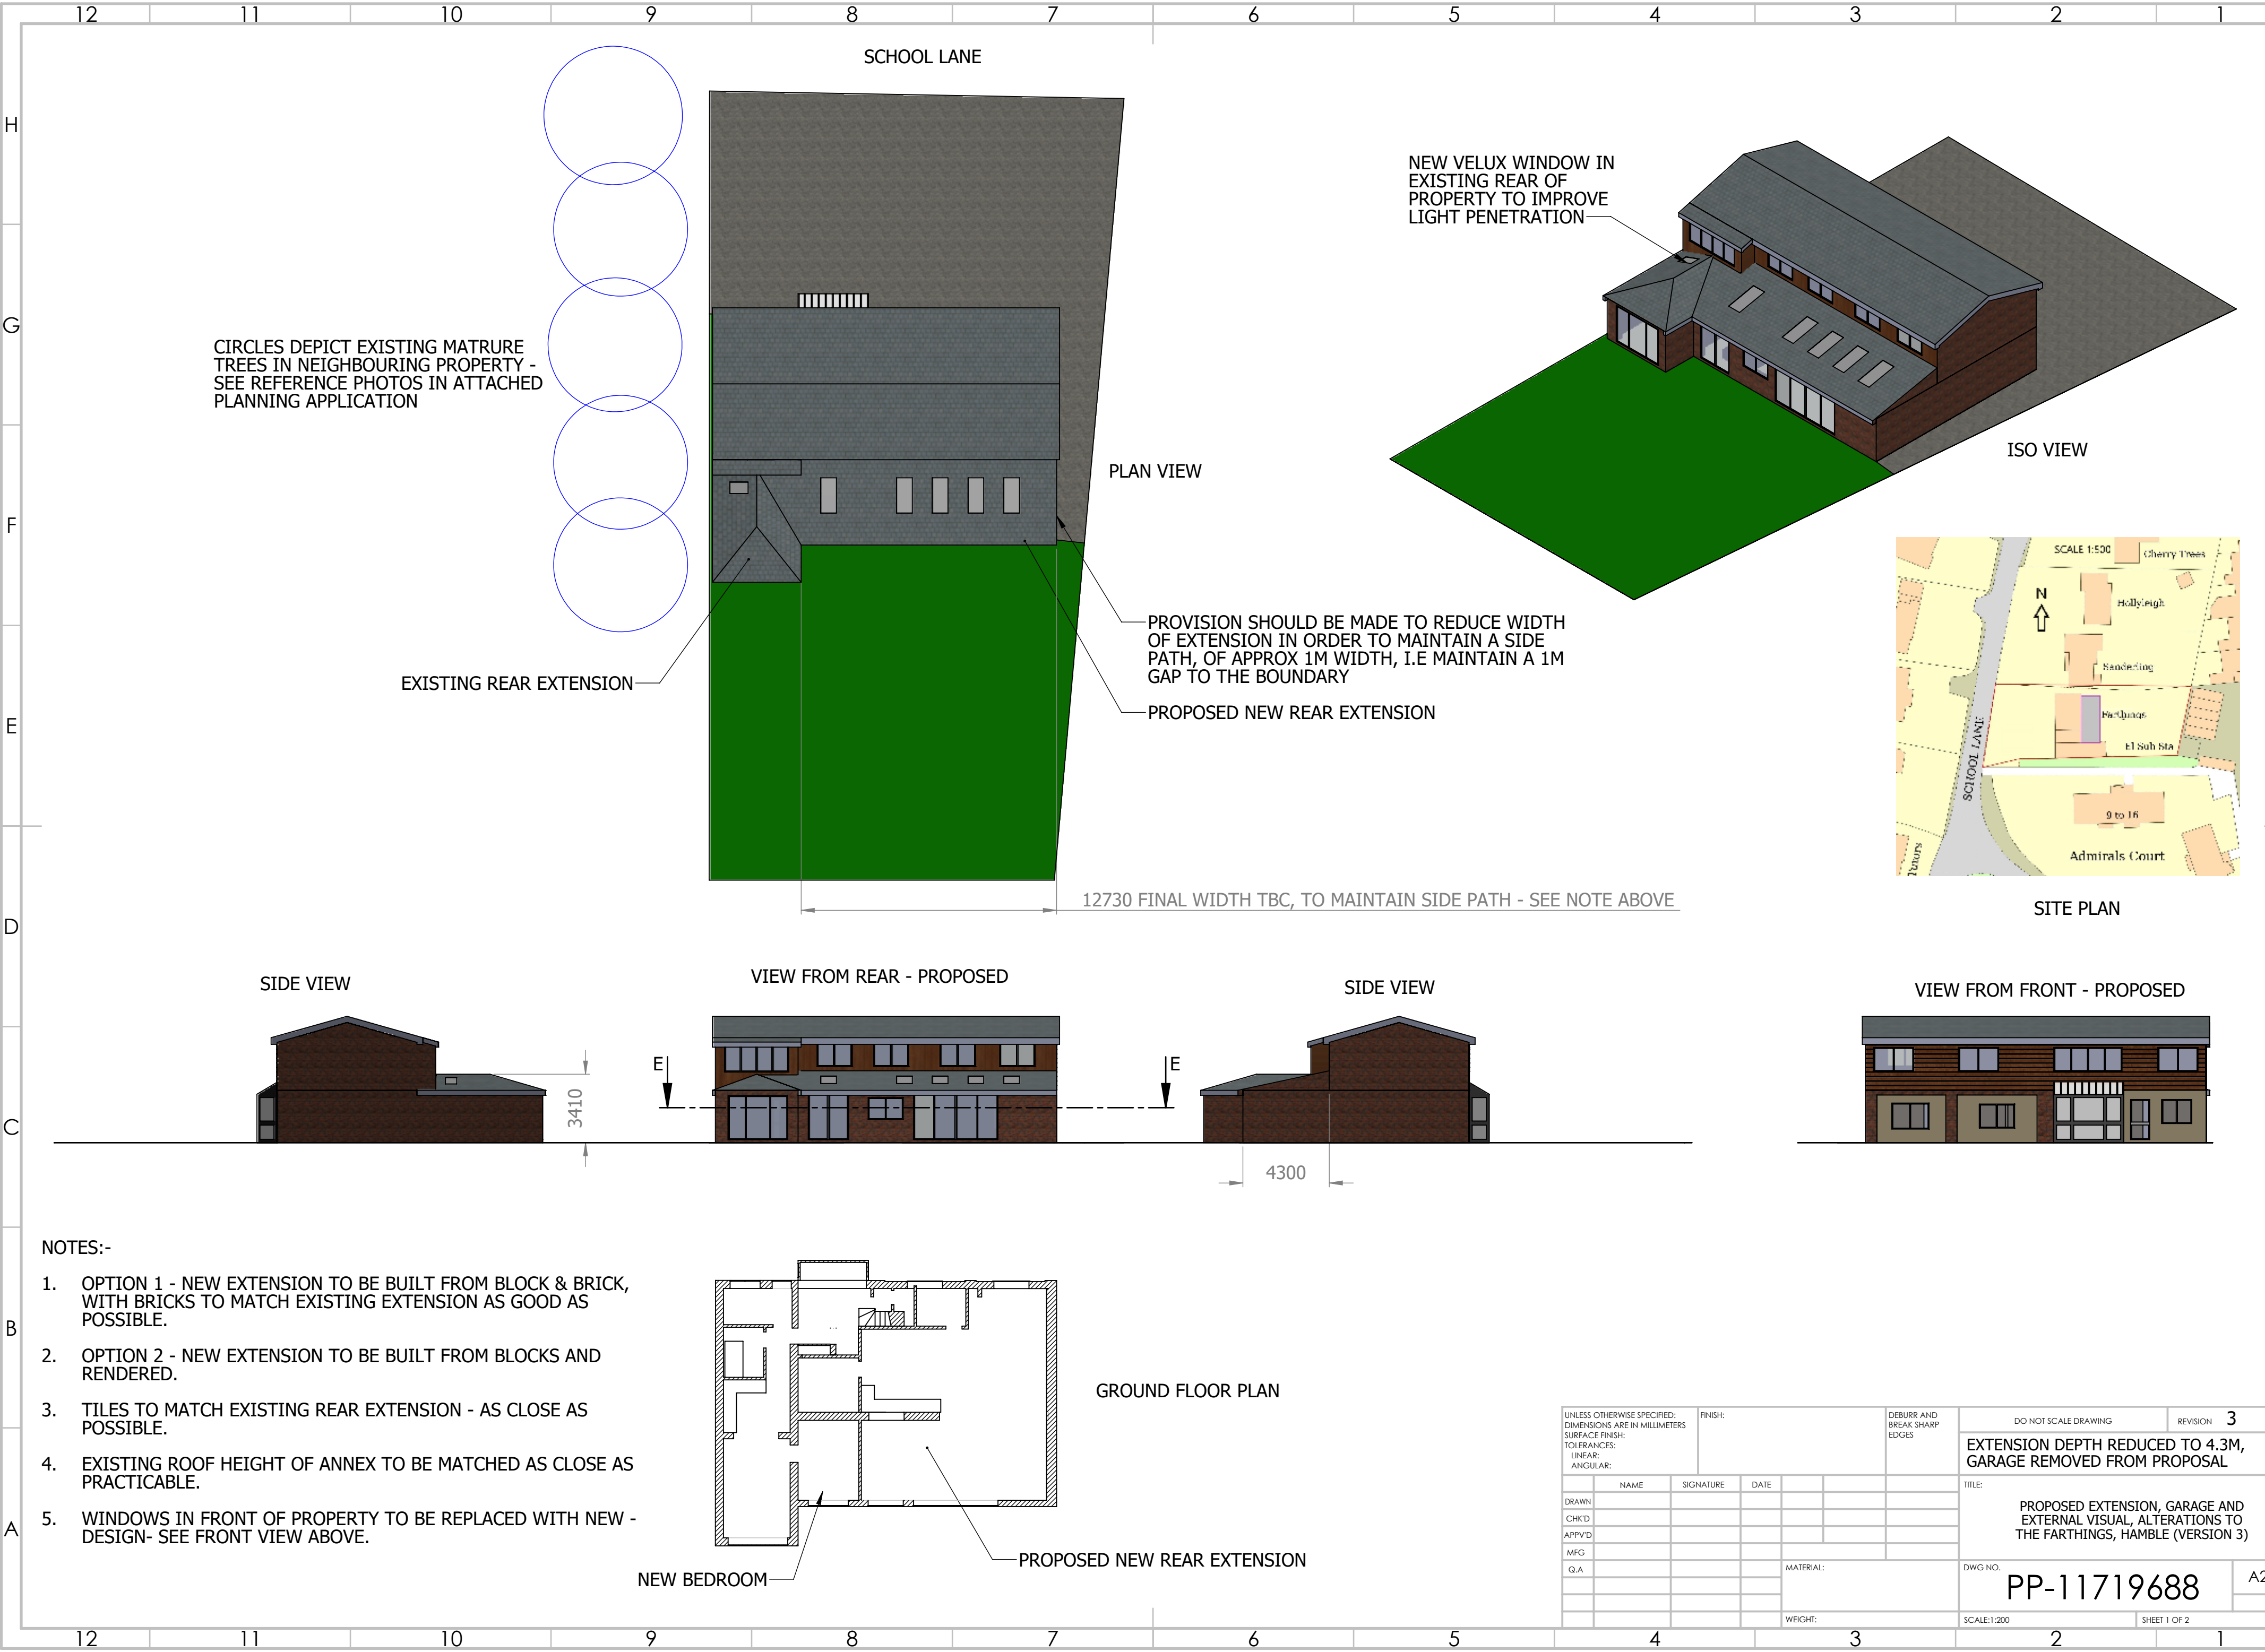

CIRCLES DEPICT EXISTING MATRURE TREES IN NEIGHBOURING PROPERTY - SEE REFERENCE PHOTOS IN ATTACHED PLANNING APPLICATION

NEW VELUX WINDOW IN EXISTING REAR OF PROPERTY TO IMPROVE LIGHT PENETRATION

EXISTING REAR EXTENSION


PLAN VIEW

PROVISION SHOULD BE MADE TO REDUCE WIDTH OF EXTENSION IN ORDER TO MAINTAIN A SIDE PATH, OF APPROX 1M WIDTH, I.E MAINTAIN A 1M GAP TO THE BOUNDARY

PROPOSED NEW REAR EXTENSION

12730 FINAL WIDTH TBC, TO MAINTAIN SIDE PATH - SEE NOTE ABOVE

ISO VIEW

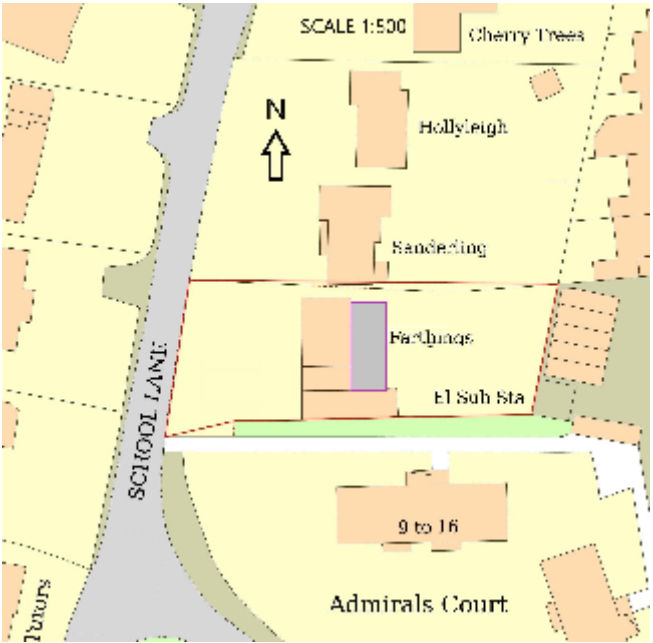

SITE PLAN

SIDE VIEW

VIEW FROM REAR - PROPOSED

SIDE VIEW


VIEW FROM FRONT - PROPOSED

3410

4300

NOTES:-

1. OPTION 1 - NEW EXTENSION TO BE BUILT FROM BLOCK & BRICK, WITH BRICKS TO MATCH EXISTING EXTENSION AS GOOD AS POSSIBLE.
2. OPTION 2 - NEW EXTENSION TO BE BUILT FROM BLOCKS AND RENDERED.
3. TILES TO MATCH EXISTING REAR EXTENSION - AS CLOSE AS POSSIBLE.
4. EXISTING ROOF HEIGHT OF ANNEX TO BE MATCHED AS CLOSE AS PRACTICABLE.
5. WINDOWS IN FRONT OF PROPERTY TO BE REPLACED WITH NEW - DESIGN- SEE FRONT VIEW ABOVE.

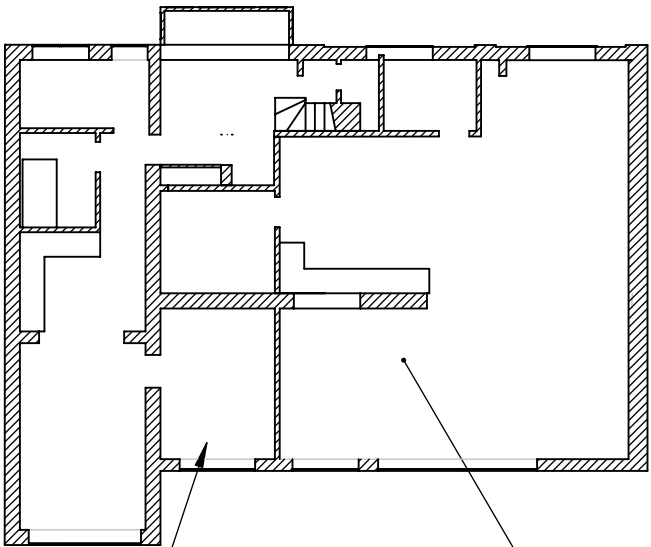

GROUND FLOOR PLAN

NEW BEDROOM

PROPOSED NEW REAR EXTENSION

UNLESS OTHERWISE SPECIFIED: DIMENSIONS ARE IN MILLIMETERS SURFACE FINISH: TOLERANCES: LINEAR: ANGULAR:				FINISH:		DEBURR AND BREAK SHARP EDGES		DO NOT SCALE DRAWING		REVISION	3
								EXTENSION DEPTH REDUCED TO 4.3M, GARAGE REMOVED FROM PROPOSAL			
								TITLE: PROPOSED EXTENSION, GARAGE AND EXTERNAL VISUAL, ALTERATIONS TO THE FARTHINGS, HAMBLE (VERSION 3)			
DRAWN				NAME	SIGNATURE	DATE		DWG NO.		PP-11719688	
CHK'D										A2	
APPVD											
MFG											
Q.A											
								MATERIAL:			
								WEIGHT:			
								SCALE:1:200		SHEET 1 OF 2	