



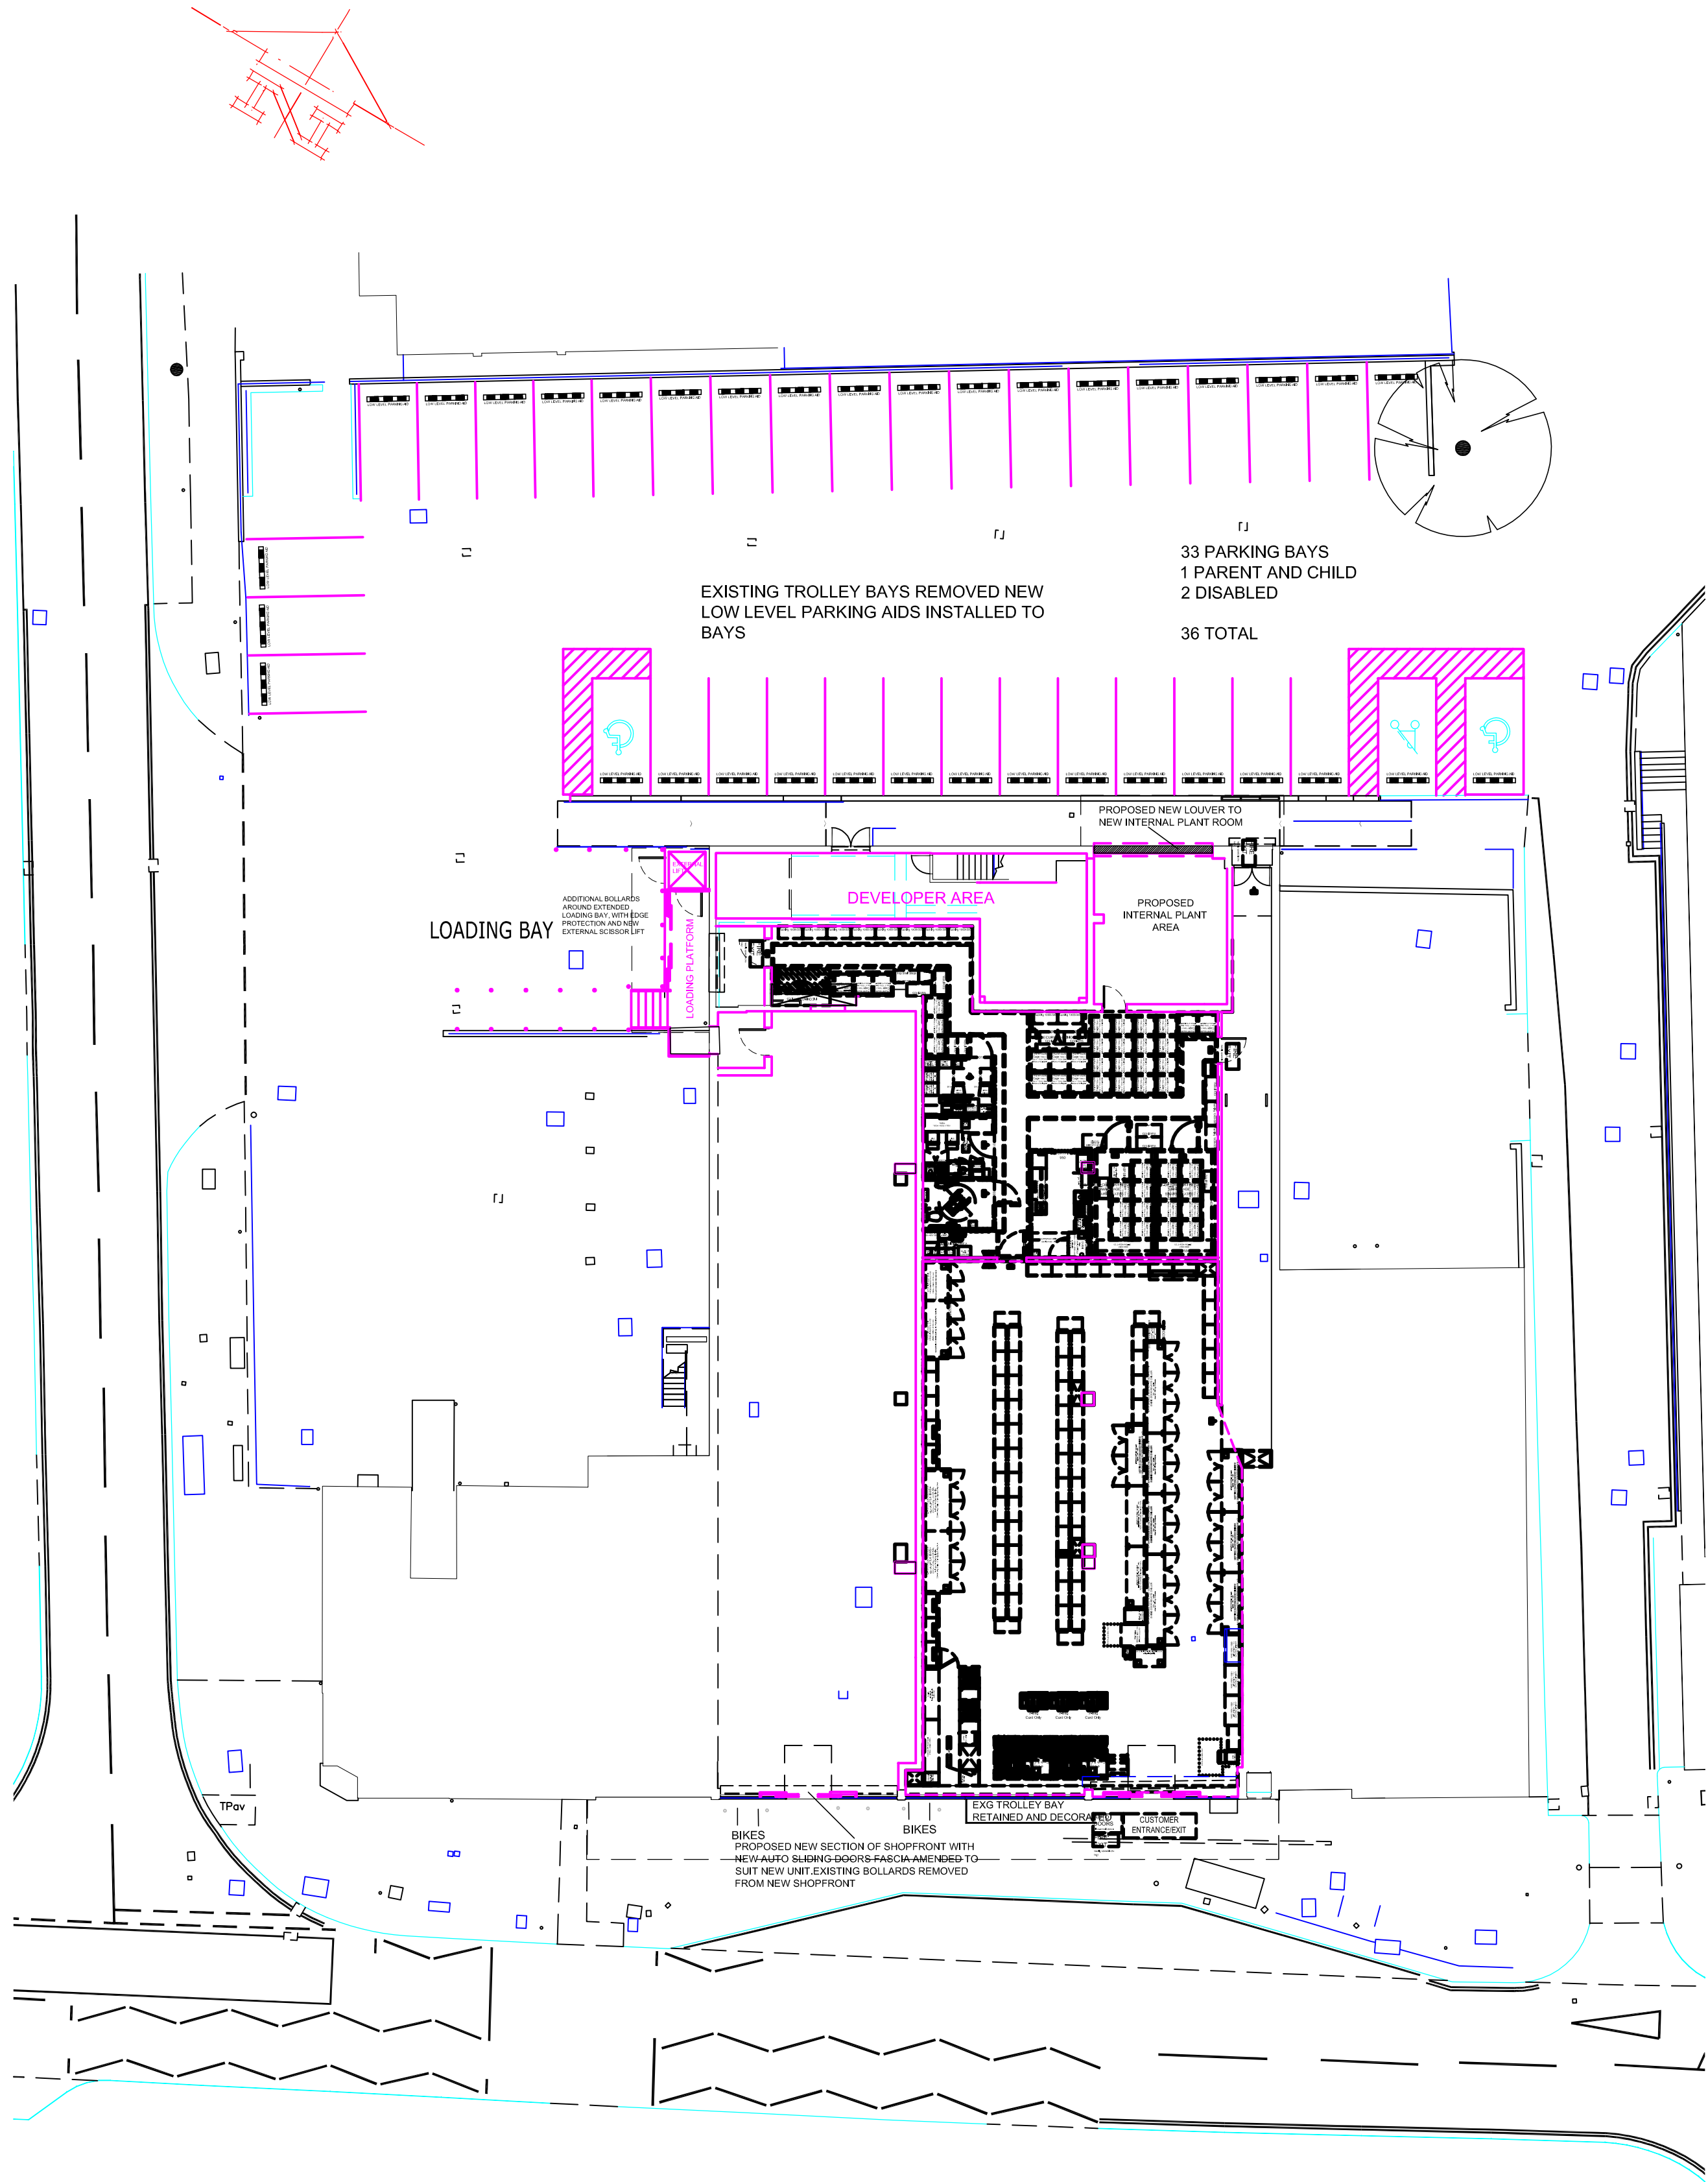


SITE PLAN 1:200

SCALE 1:500
0m 5 10 15 20 30 40 50

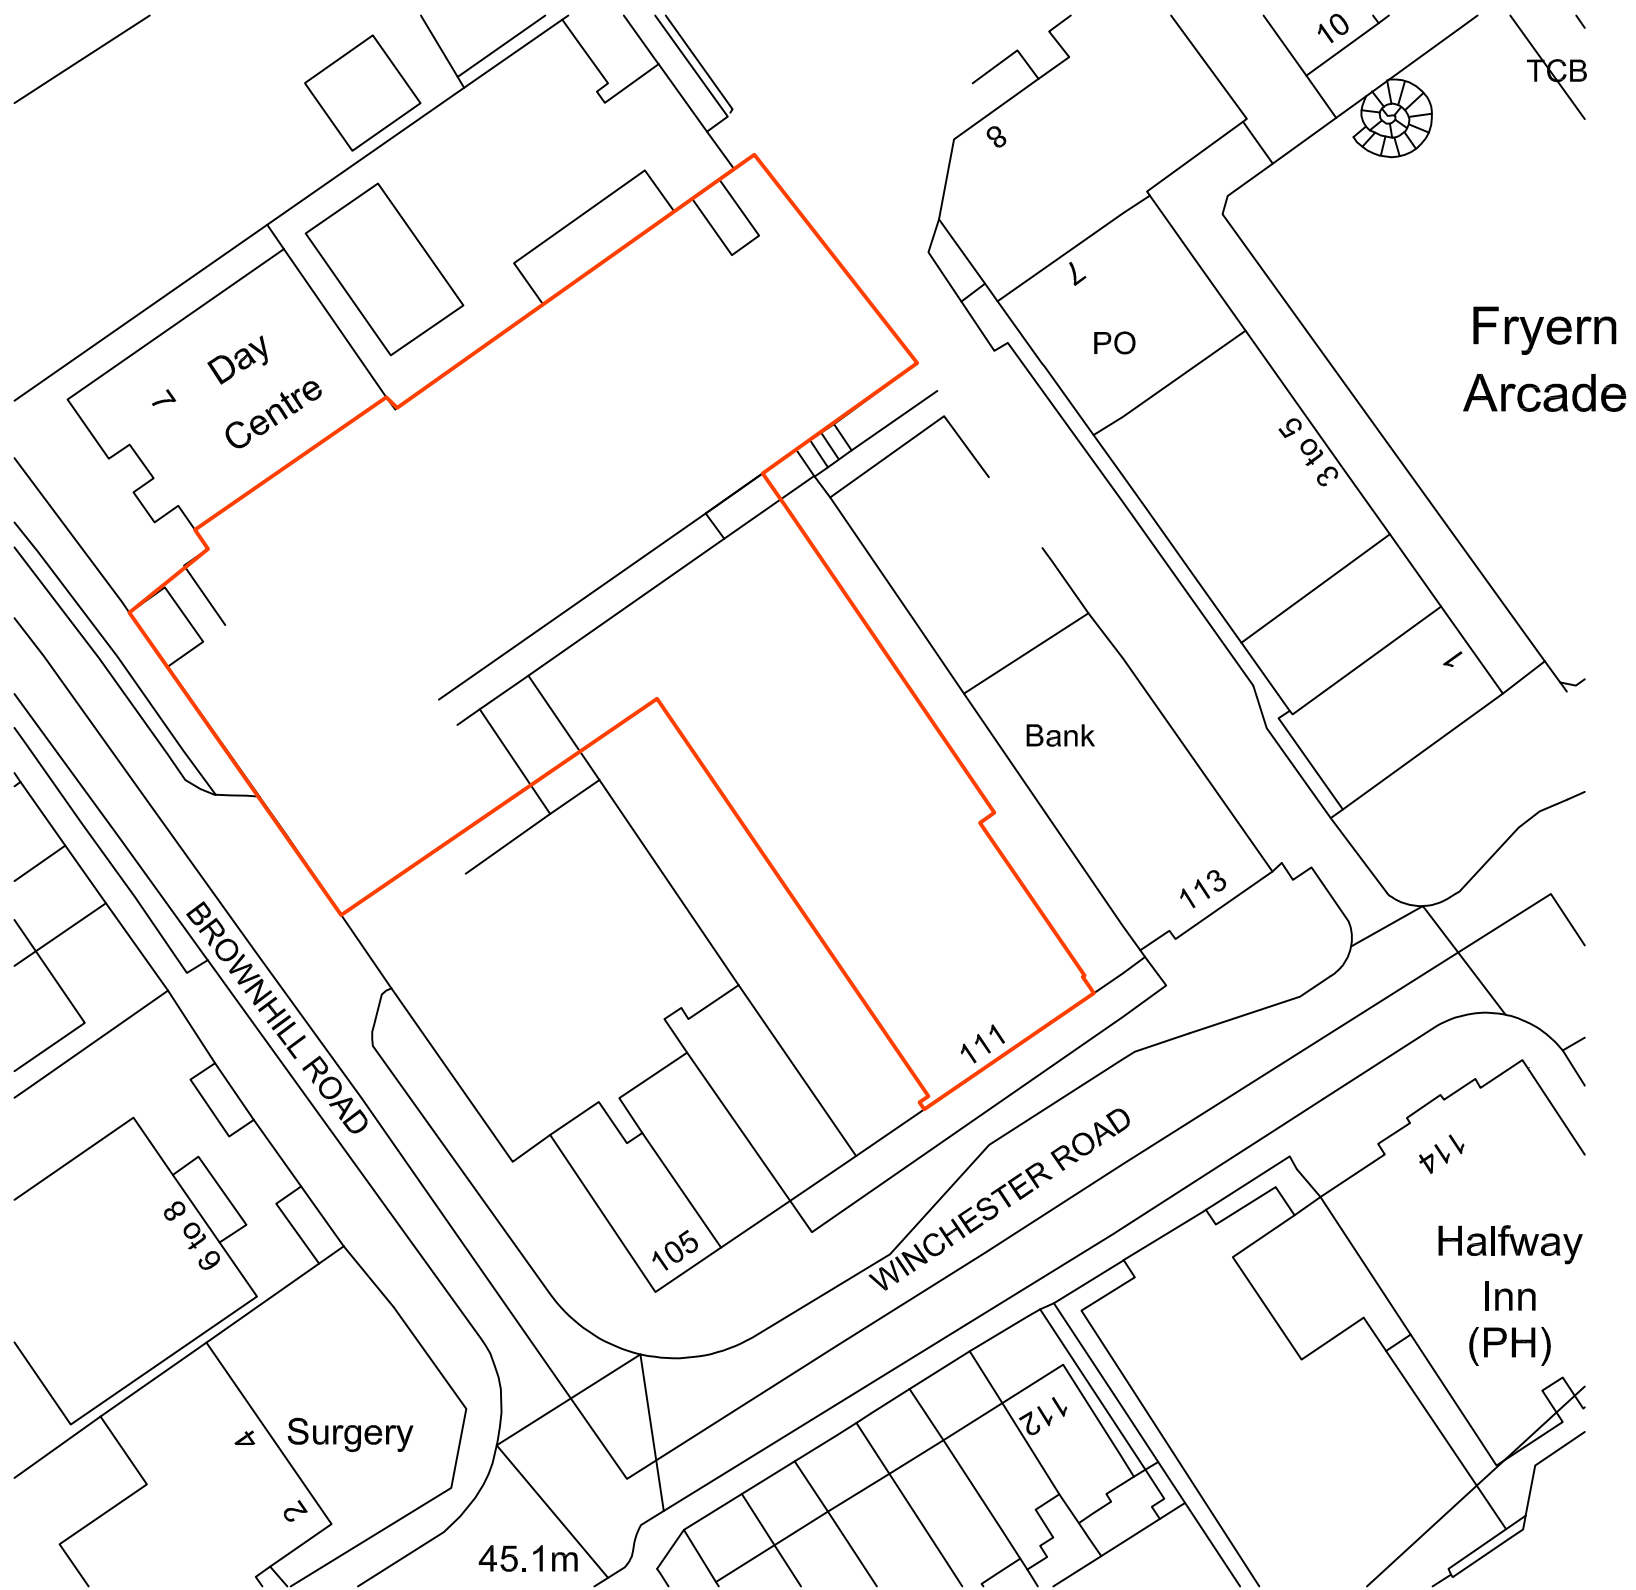

BLOCK PLAN 1:500

SCALE 1:1250
0m 10 15 20 30 40 50 100

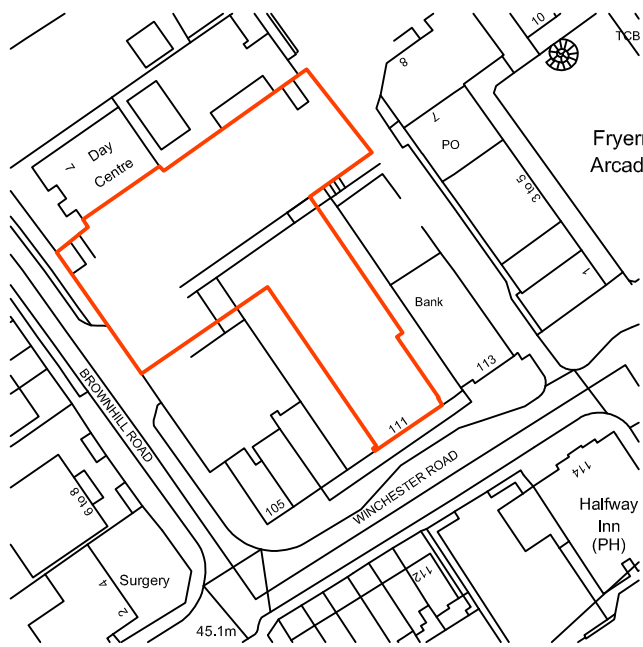

LOCATION PLAN 1:1250

© THE CONTENTS OF THIS DRAWING REMAIN THE SOLE PROPERTY OF WELLSFIELD ASSOCIATES AND MUST NOT BE COPIED OR REPRODUCED WITHOUT PRIOR PERMISSION.

FULL SURVEY NOT CARRIED OUT, DRAWING PRODUCED USING INFORMATION SUPPLIED BY THE CLIENT

Wellsfield Associates

York House
Westview Drive
Rayleigh, Essex.
SS6 7AU
Mob No 07766 221958
chris@wellsfieldassociates.co.uk

project

CO-OP SUPERMARKET

105-111 WINCHESTER ROAD,
CHANDLERS FORD, EASTLEIGH,
HAMPSHIRE SO53 2GH

BLOCK & LOCATION PLAN

date

NOV 22

drawn

C.J.J.

scale

1:500, 1250, 200 @A1

drg no.

3759.13a