



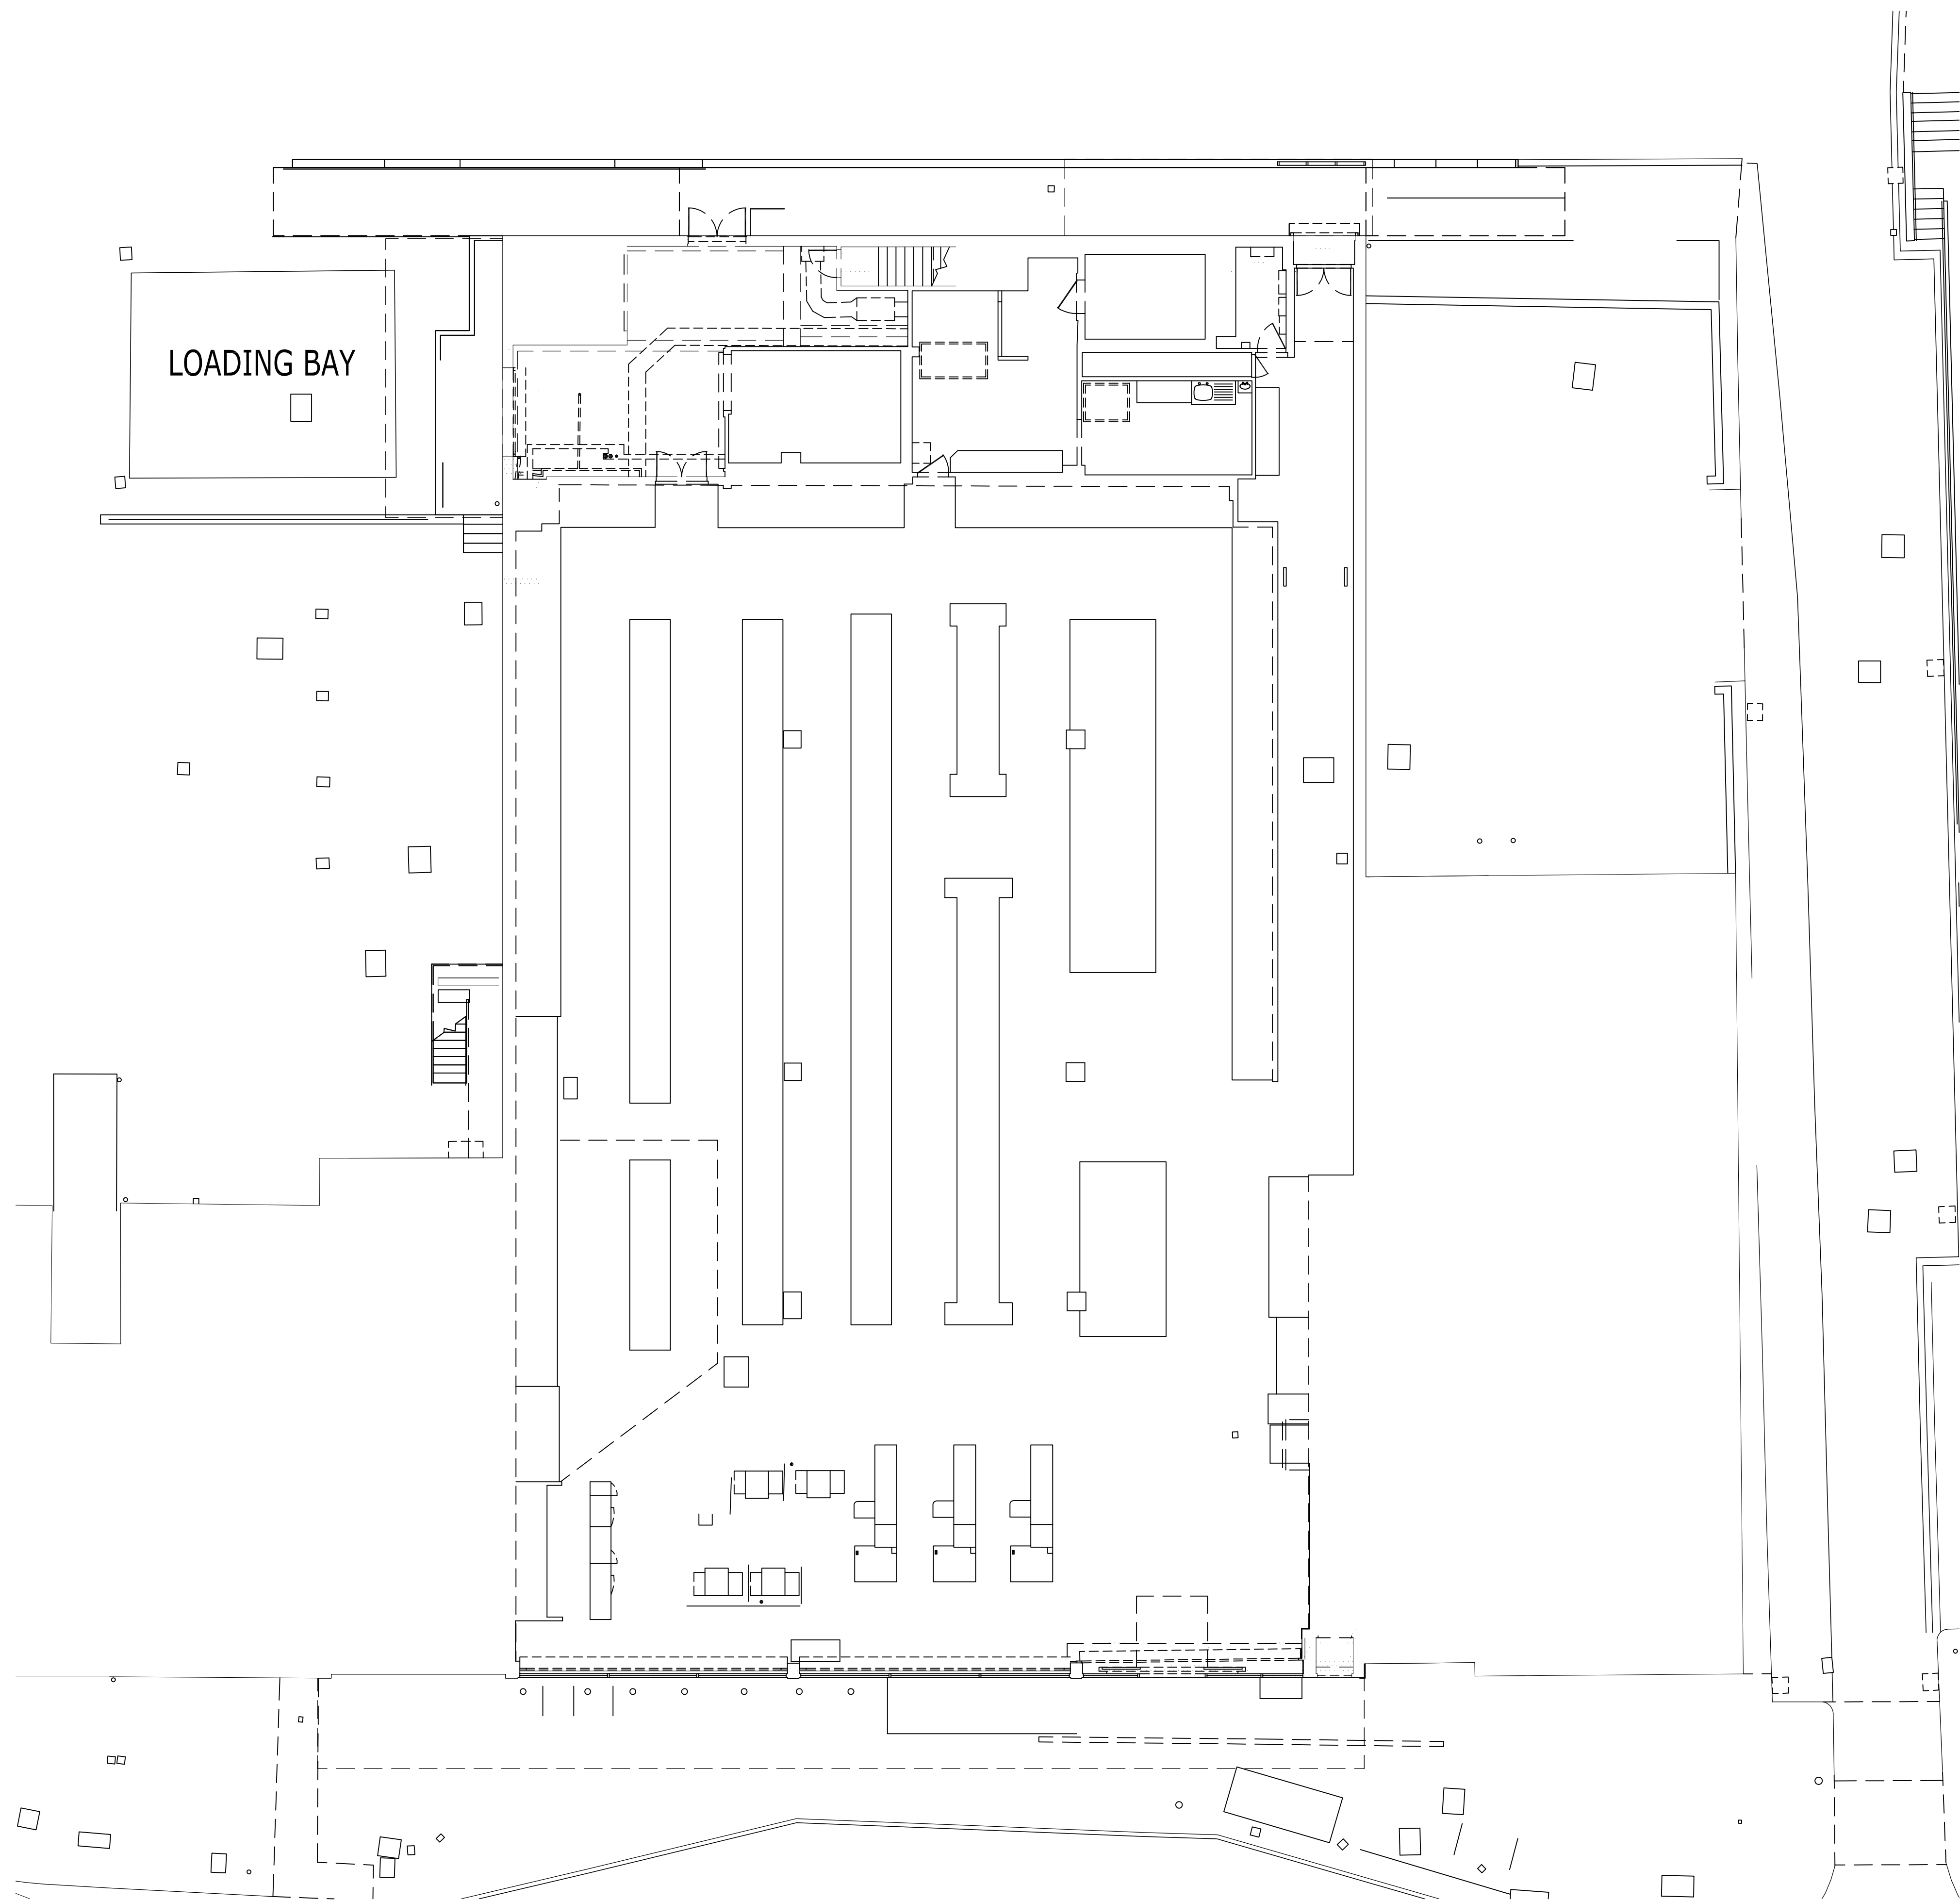


EXISTING GROUND FLOOR PLAN 1:100

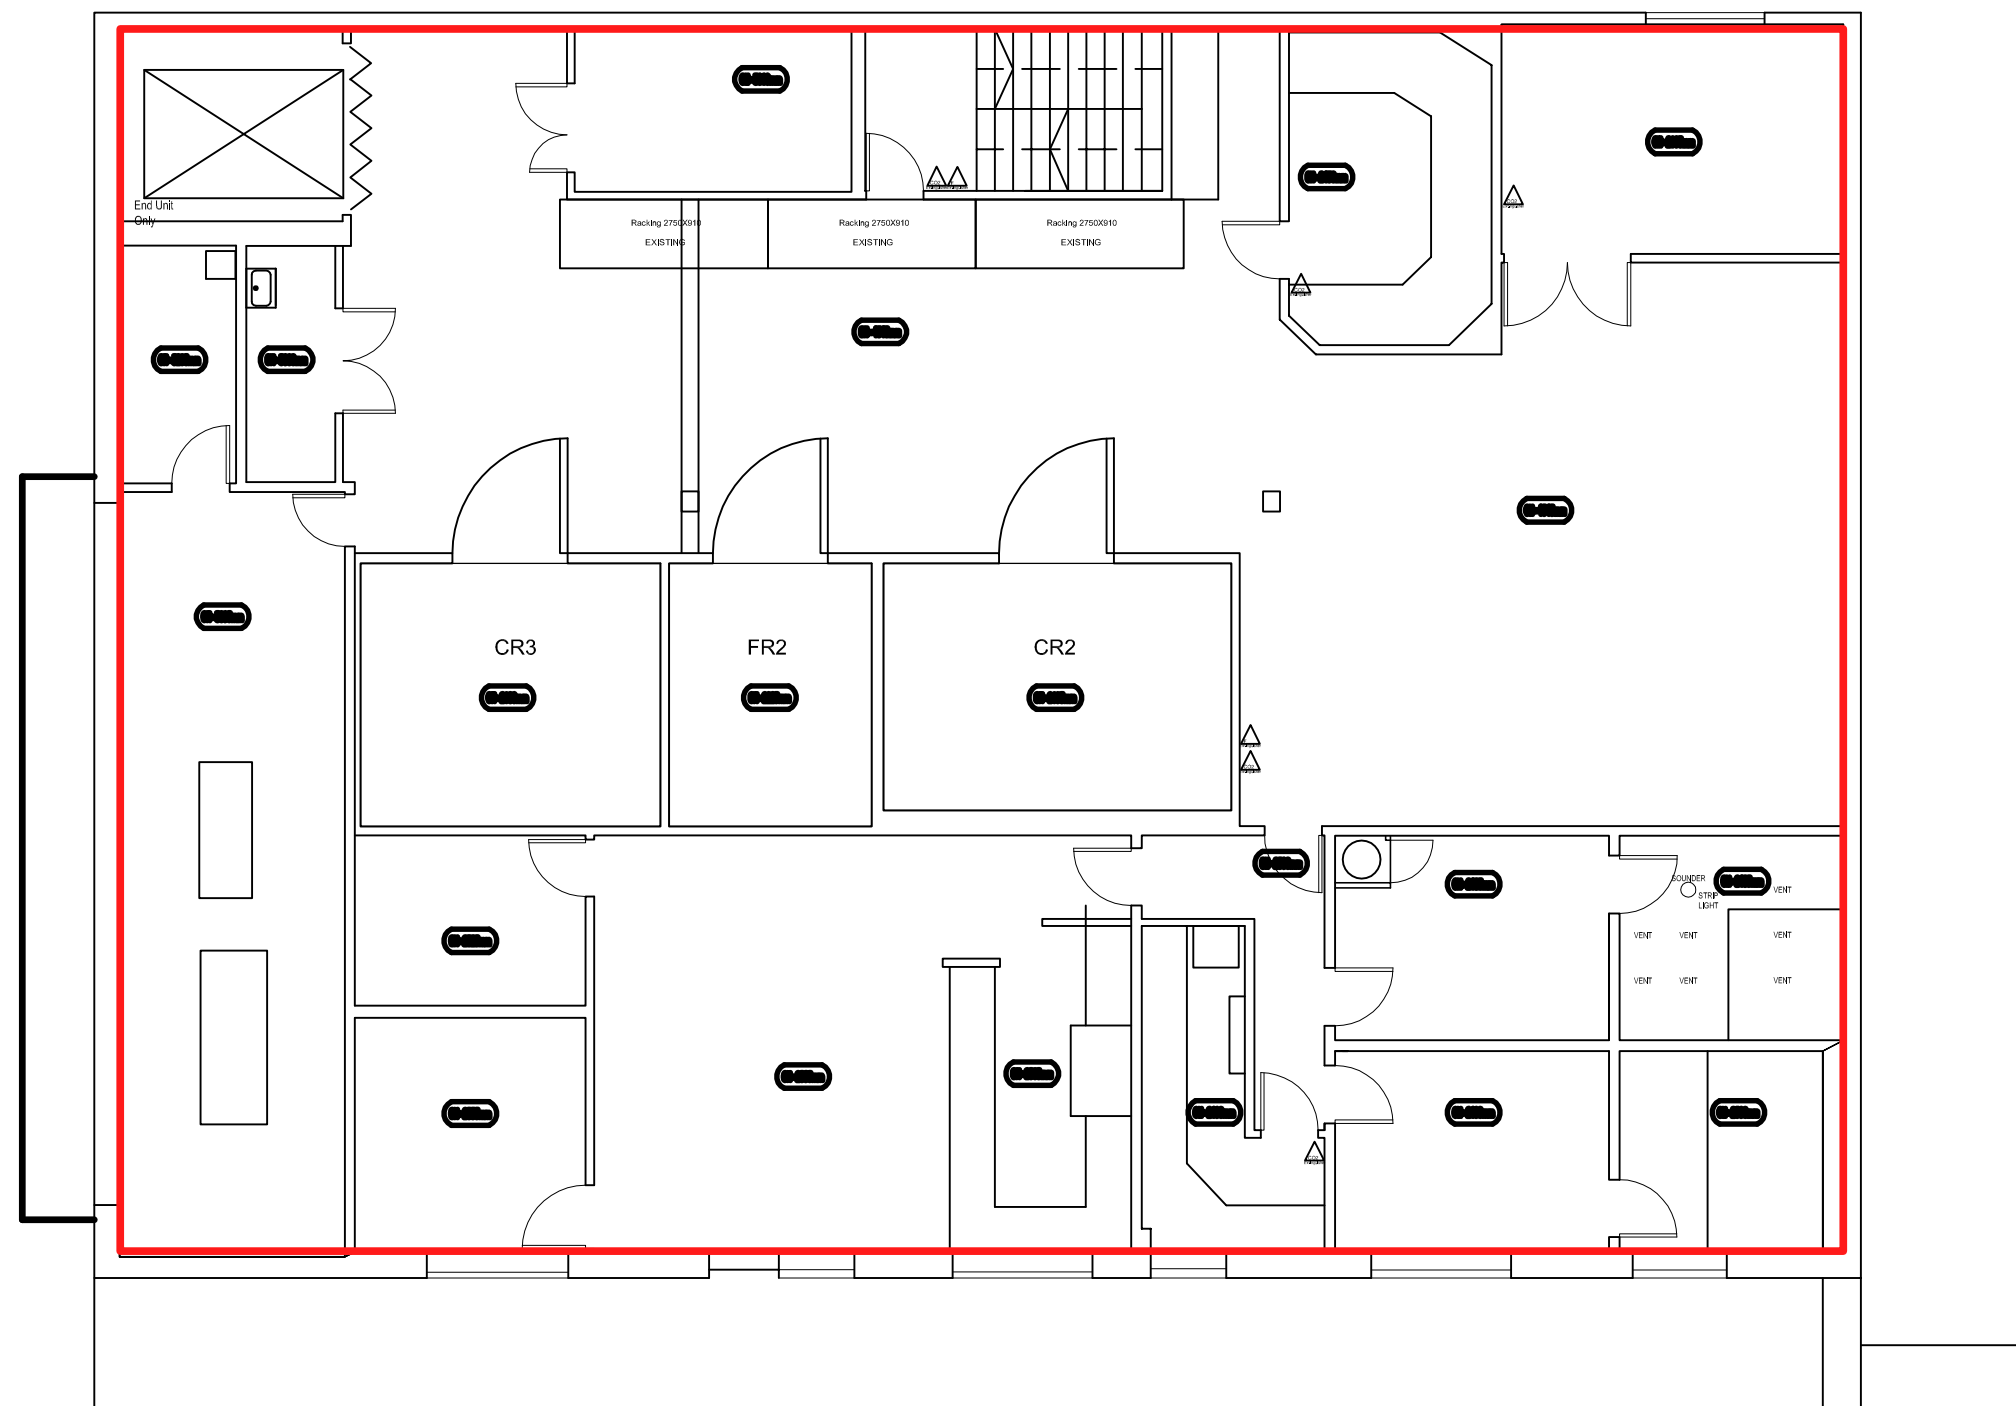

EXISTING FIRST FLOOR PLAN 1:100

SCALE 1:100

 

REVISION

© THE CONTENTS OF THIS DRAWING REMAIN THE SOLE PROPERTY OF WELLSFIELD ASSOCIATES AND MUST NOT BE COPIED OR REPRODUCED WITHOUT PRIOR PERMISSION.

FULL SURVEY NOT CARRIED OUT, DRAWING PRODUCED USING INFORMATION SUPPLIED BY THE CLIENT

**Wellsfield Associates**

York House  
Westview Drive  
Rayleigh, Essex.  
SS6 7AU  
Mob No 07766 221958  
chris@wellsfieldassociates.co.uk

project  
CO-OP SUPERMARKET

105-111 WINCHESTER ROAD,  
CHANDLERS FORD, EASTLEIGH,  
HAMPSHIRE SO53 2GH

EXISTING PLAN

date NOV 22 drawn C.J.J.

scale 1:100 @A1 drg no. 3759.10