



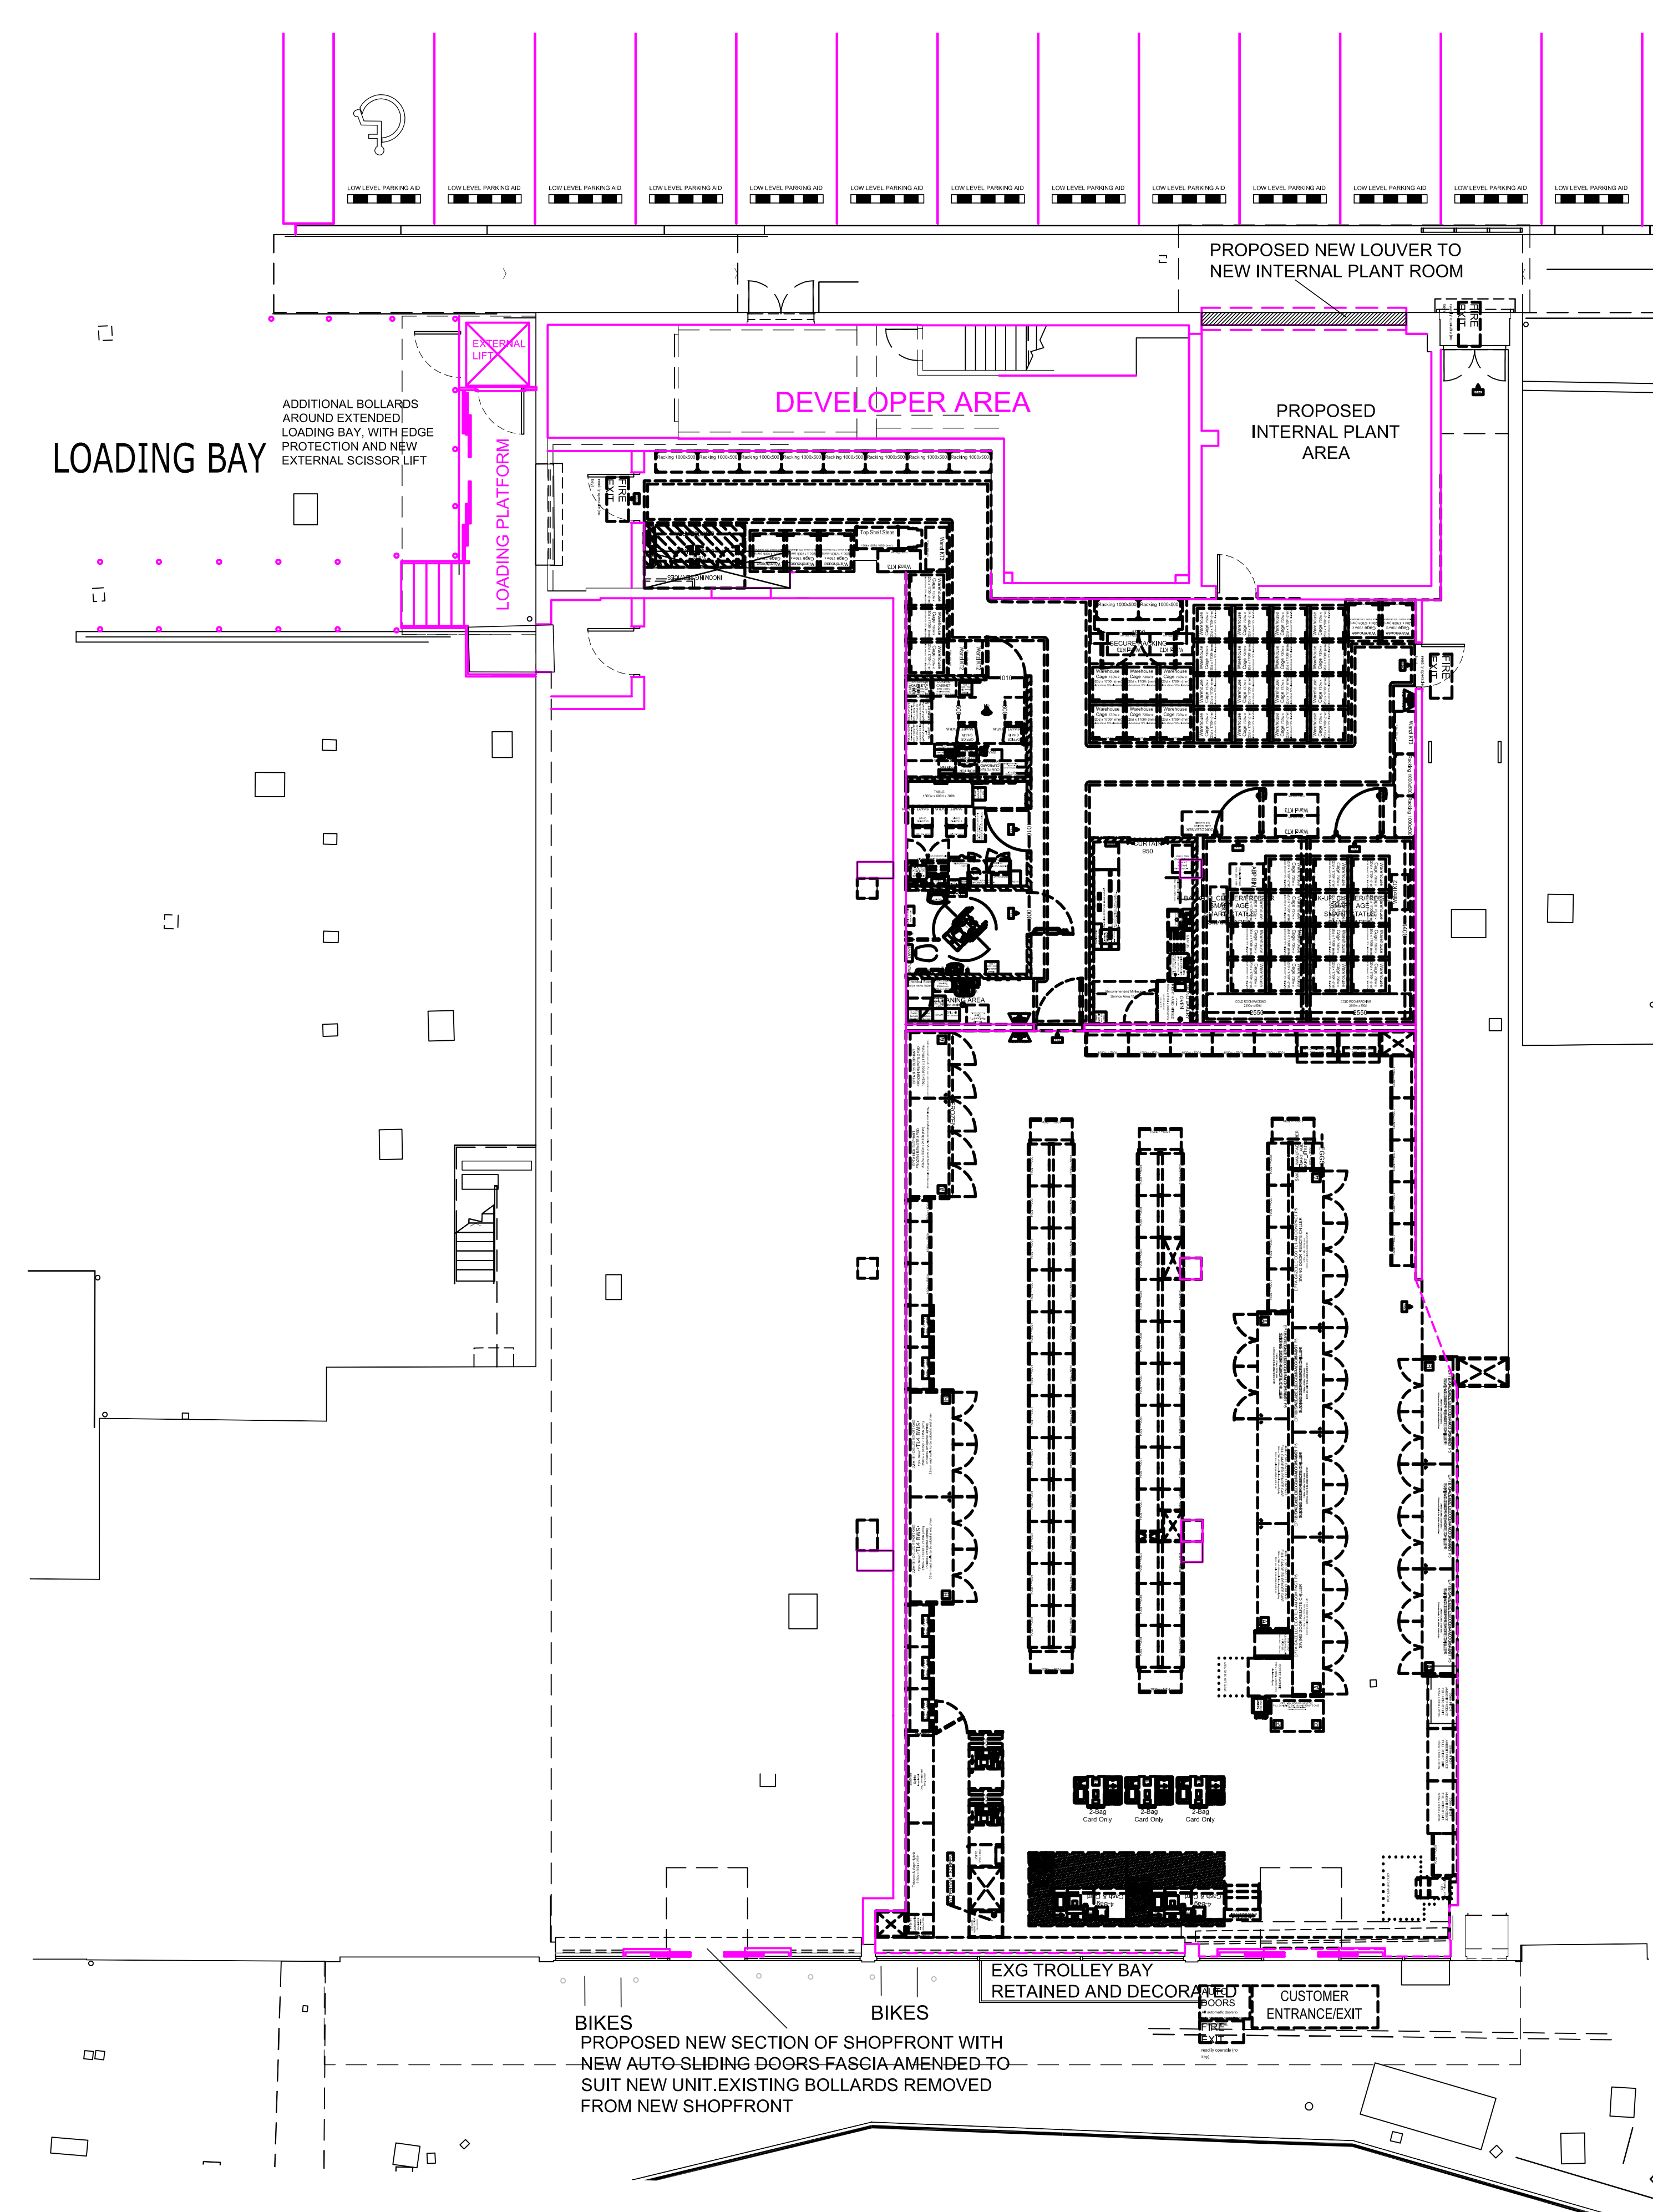

PROPOSED GROUND FLOOR PLAN 1:100

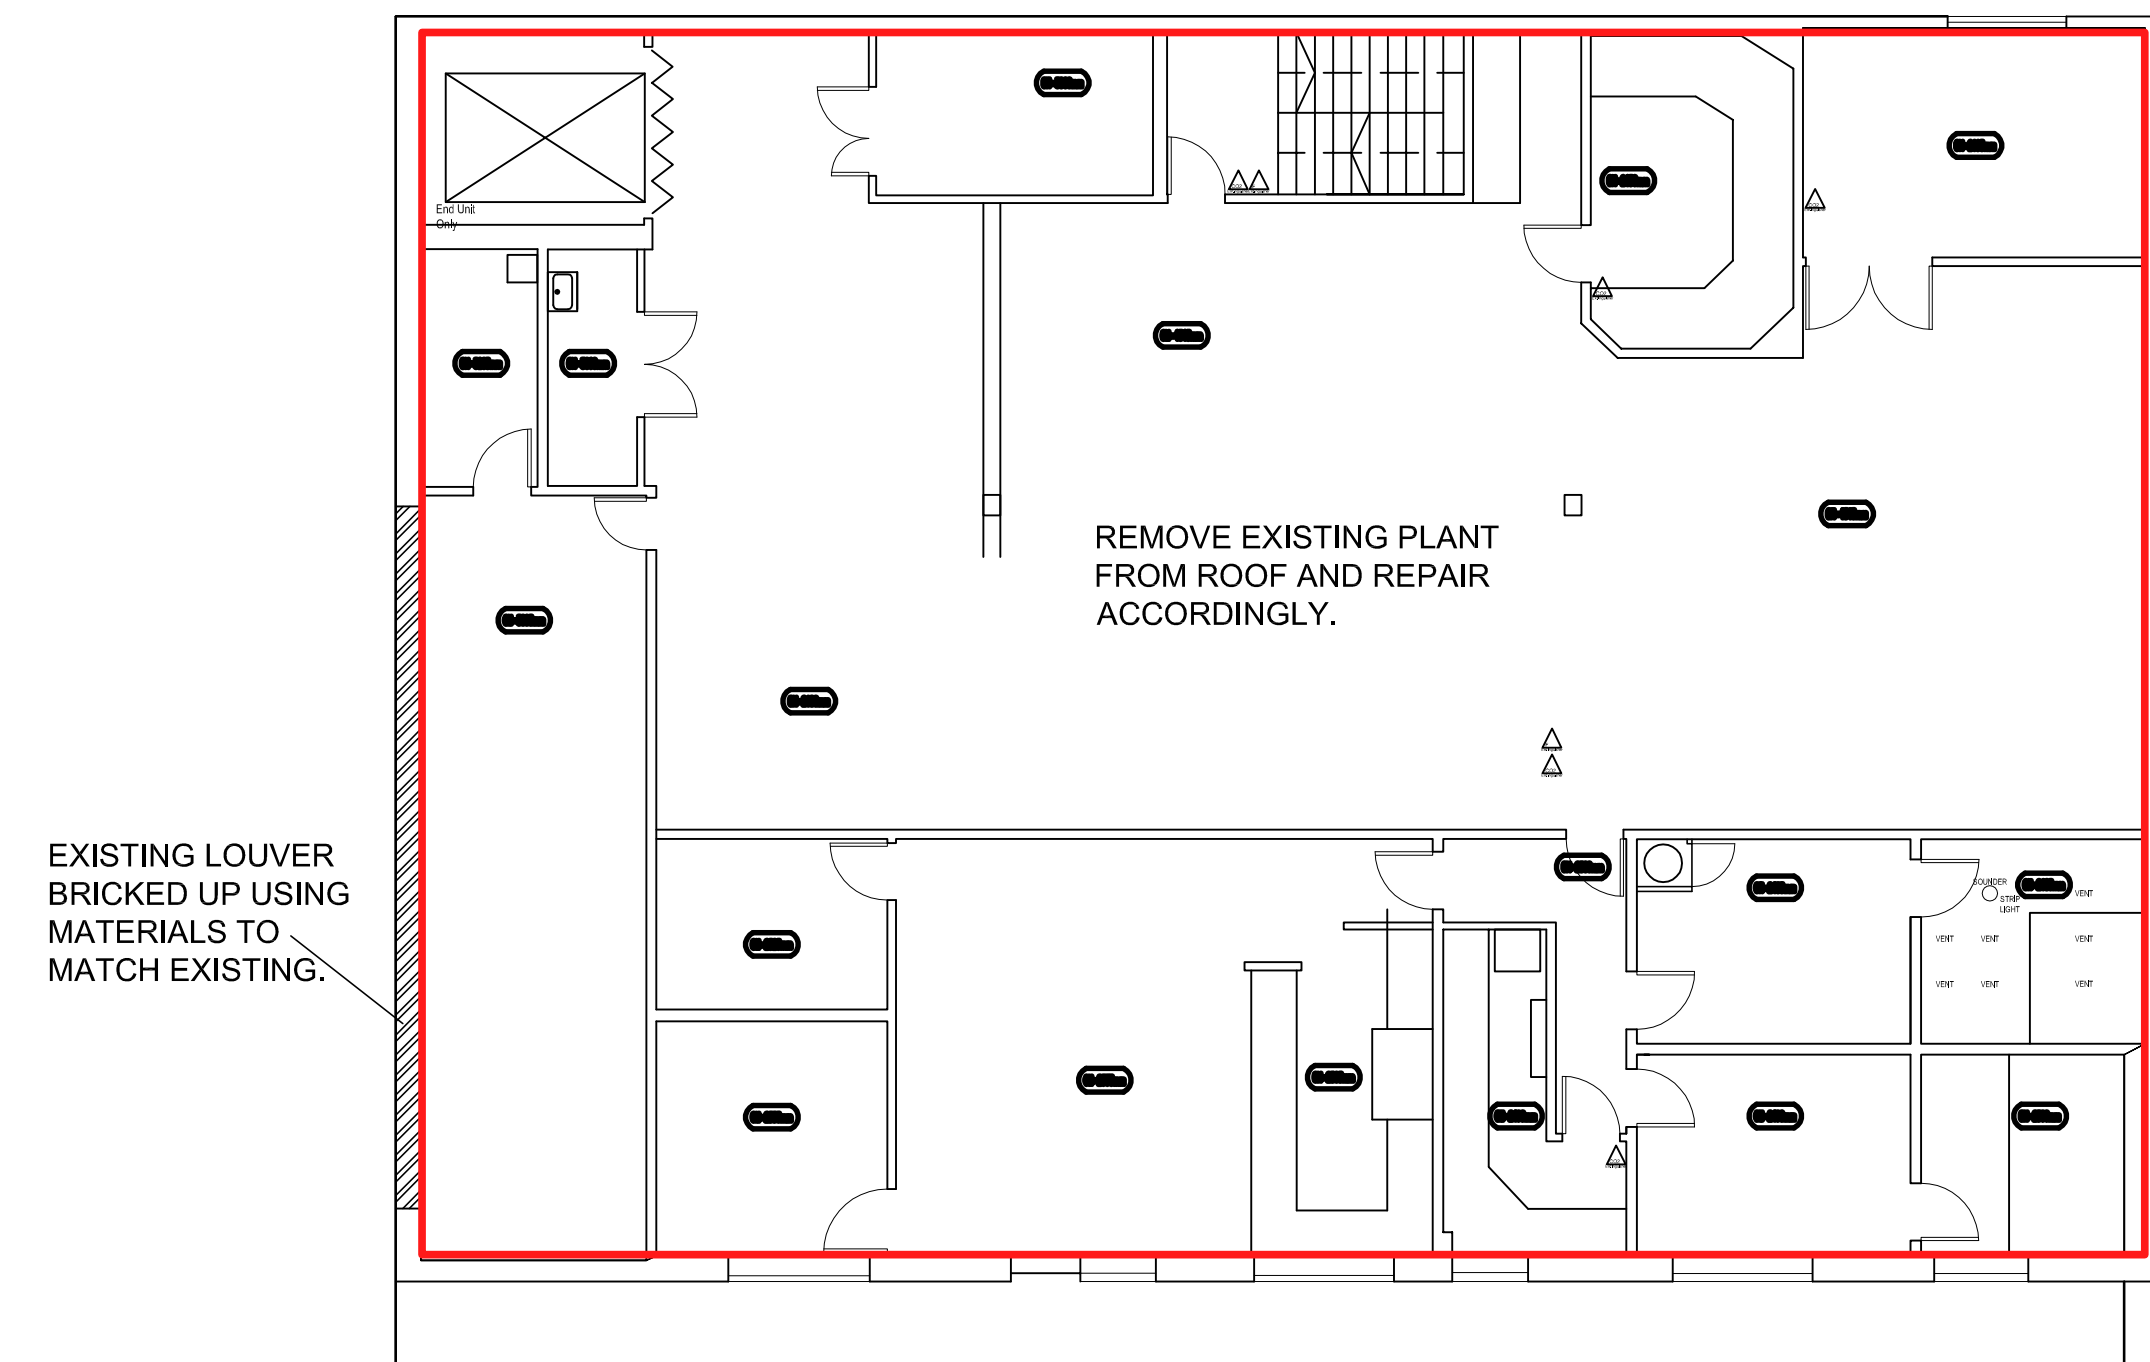

PROPOSED FIRST FLOOR PLAN 1:100

PROPOSED WORKS

FRONT ELEVATION

REDUCE EXISTING UNIT IN SIZE AND CREATE ADDITIONAL UNIT.
FORM NEW SECTION OF SHOPFRONT WITH AUTO SLIDING DOORS.
REMOVE BOLLARDS TO NEW ENTRANCE AREA.
REPLACE LIGHTS BELOW CANOPY WITH NEW LED LIGHTS.
SPLIT EXISTING FASCIA FOR SEPARATE UNIT.
EXISTING SIGNAGE CHANGED TO TRAFFIC GREY RAL 7043 SEE SEPARATE ADVERTISEMENT APPLICATION
EXG TROLLEY BAY RETAINED AND DECORATED.

SIDE ELEVATION

EXTEND LOADING BAY FORM NEW STEPS AND INSTALL EXTERNAL SCISSOR LIFT
NEW BOLLARDS TO PROTECT EXTENDED LOADING BAY AREA, WITH EDGE PROTECTION.
EXISTING SIGNAGE CHANGED TO TRAFFIC GREY RAL 7043 SEE SEPARATE ADVERTISEMENT
APPLICATION.
BRICK UP EXISTING HIGH LEVEL LOUVER WITH MATERIALS TO MATCH.

REAR ELEVATION

NEW LOUVER TO NEWLY FORMED PLANT ROOM AT GROUND FLOOR LEVEL
DETAILS TO BE CONFIRMED SUBJECT TO NEW PLANT DESIGN.
NEW SECURITY LIGHTS WITH BRACKETS TO BE ANGLED DOWN SO AS NOT CAUSE ANY LIGHT ISSUES
WITH ADJOINING PROPERTIES.
EXISTING SIGNAGE CHANGED TO TRAFFIC GREY RAL 7043 SEE SEPARATE ADVERTISEMENT
APPLICATION

© THE CONTENTS OF THIS DRAWING REMAIN THE SOLE PROPERTY OF
WELLSFIELD ASSOCIATES AND MUST NOT BE COPIED OR REPRODUCED
WITHOUT PRIOR PERMISSION.

FULL SURVEY NOT CARRIED OUT, DRAWING PRODUCED USING
INFORMATION SUPPLIED BY THE CLIENT

Wellsfield
Associates

York House
Westview Drive
Rayleigh, Essex.
SS6 7AU
Mob No 07766 221958
.
chris@wellsfieldassociates.co.uk

project

CO-OP SUPERMARKET

105-111 WINCHESTER ROAD,
CHANDLERS FORD, EASTLEIGH,
HAMPSHIRE SO53 2GH

PROPOSED PLAN

date NOV 22 drawn C.J.J.

scale 1:100 @A1 drg no. 3759.11

SCALE 1:100

