



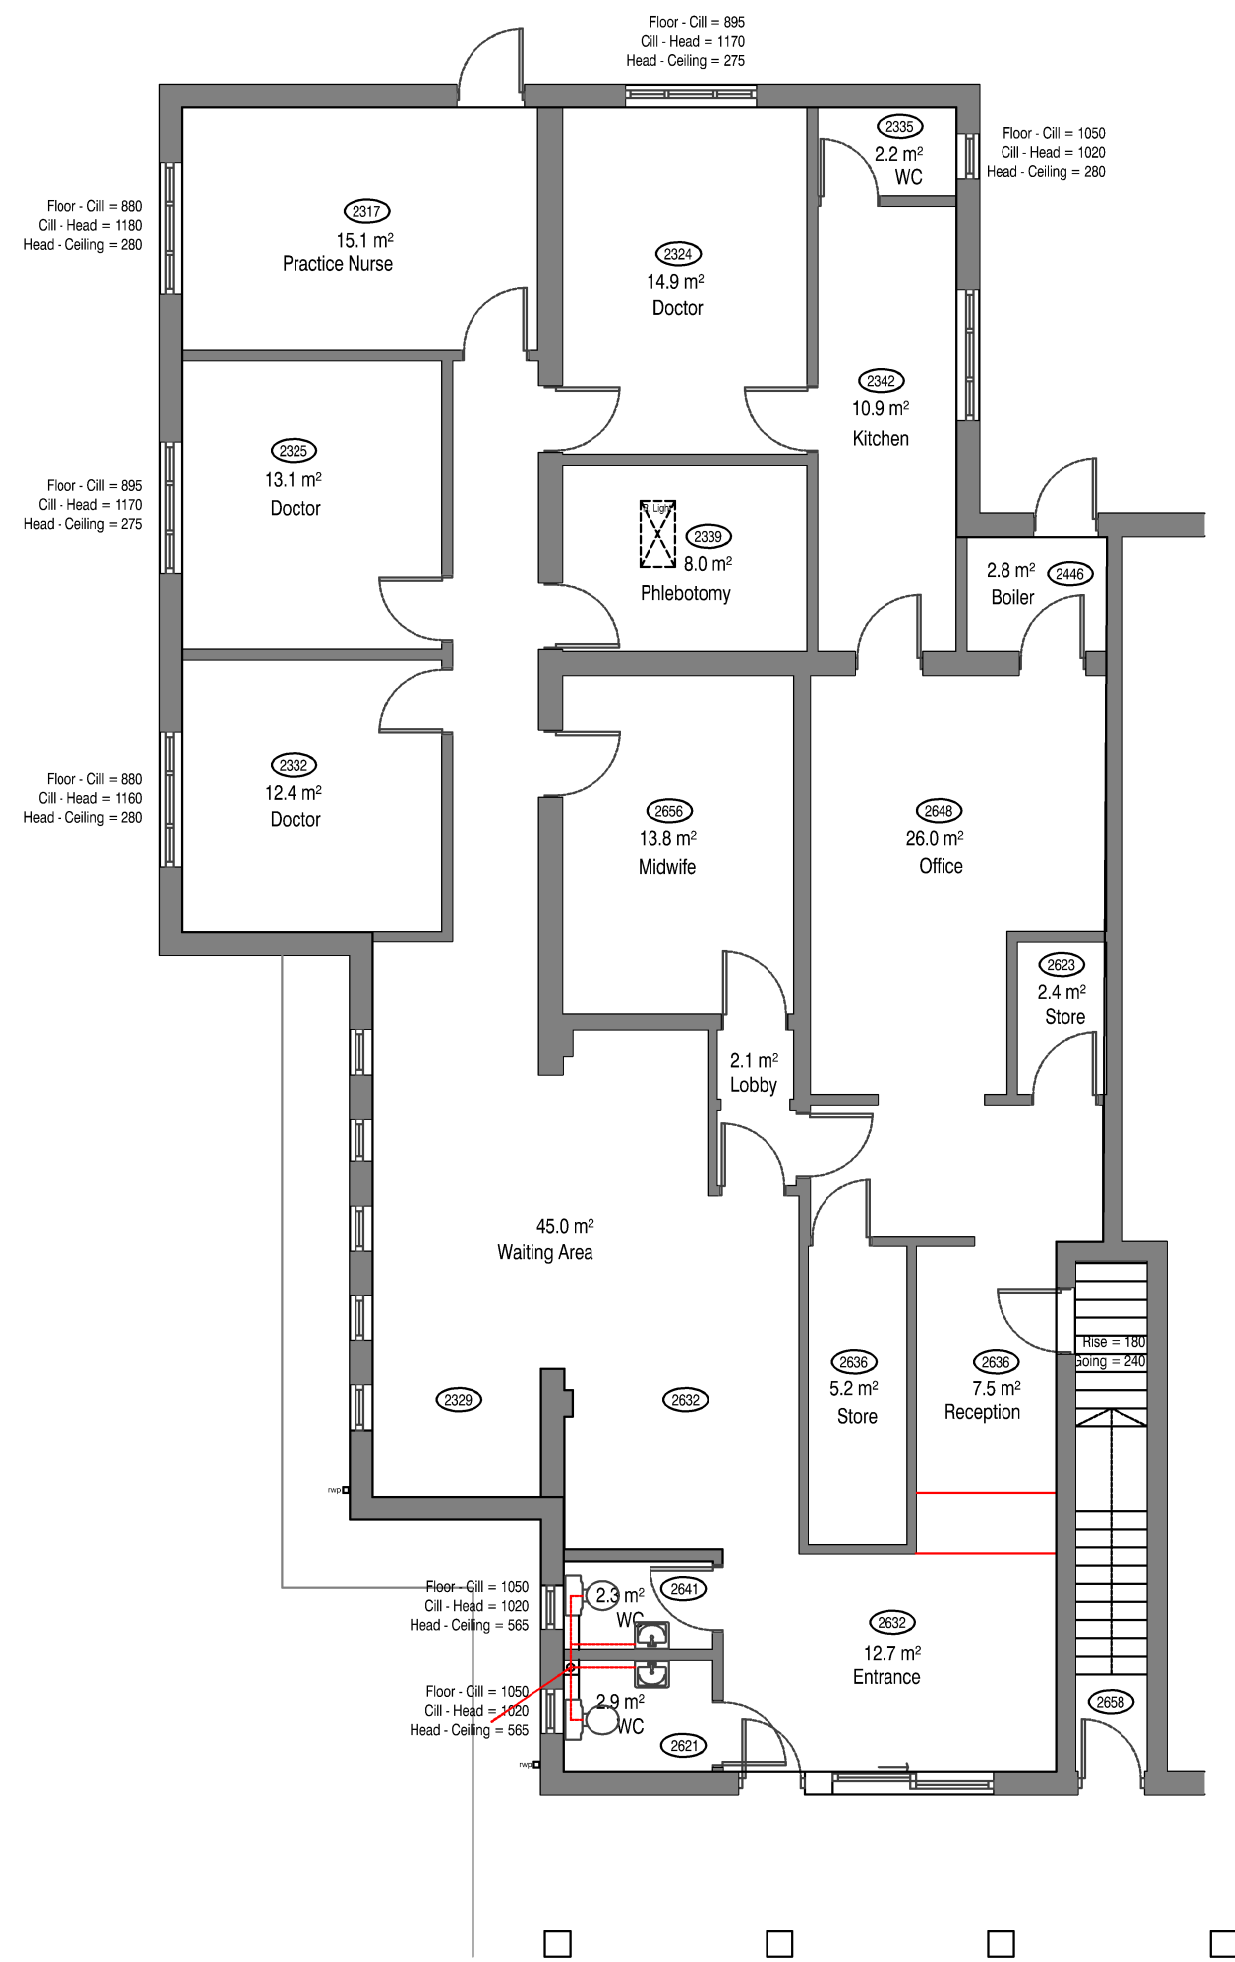


Existing Floor Plans


Ground Floor

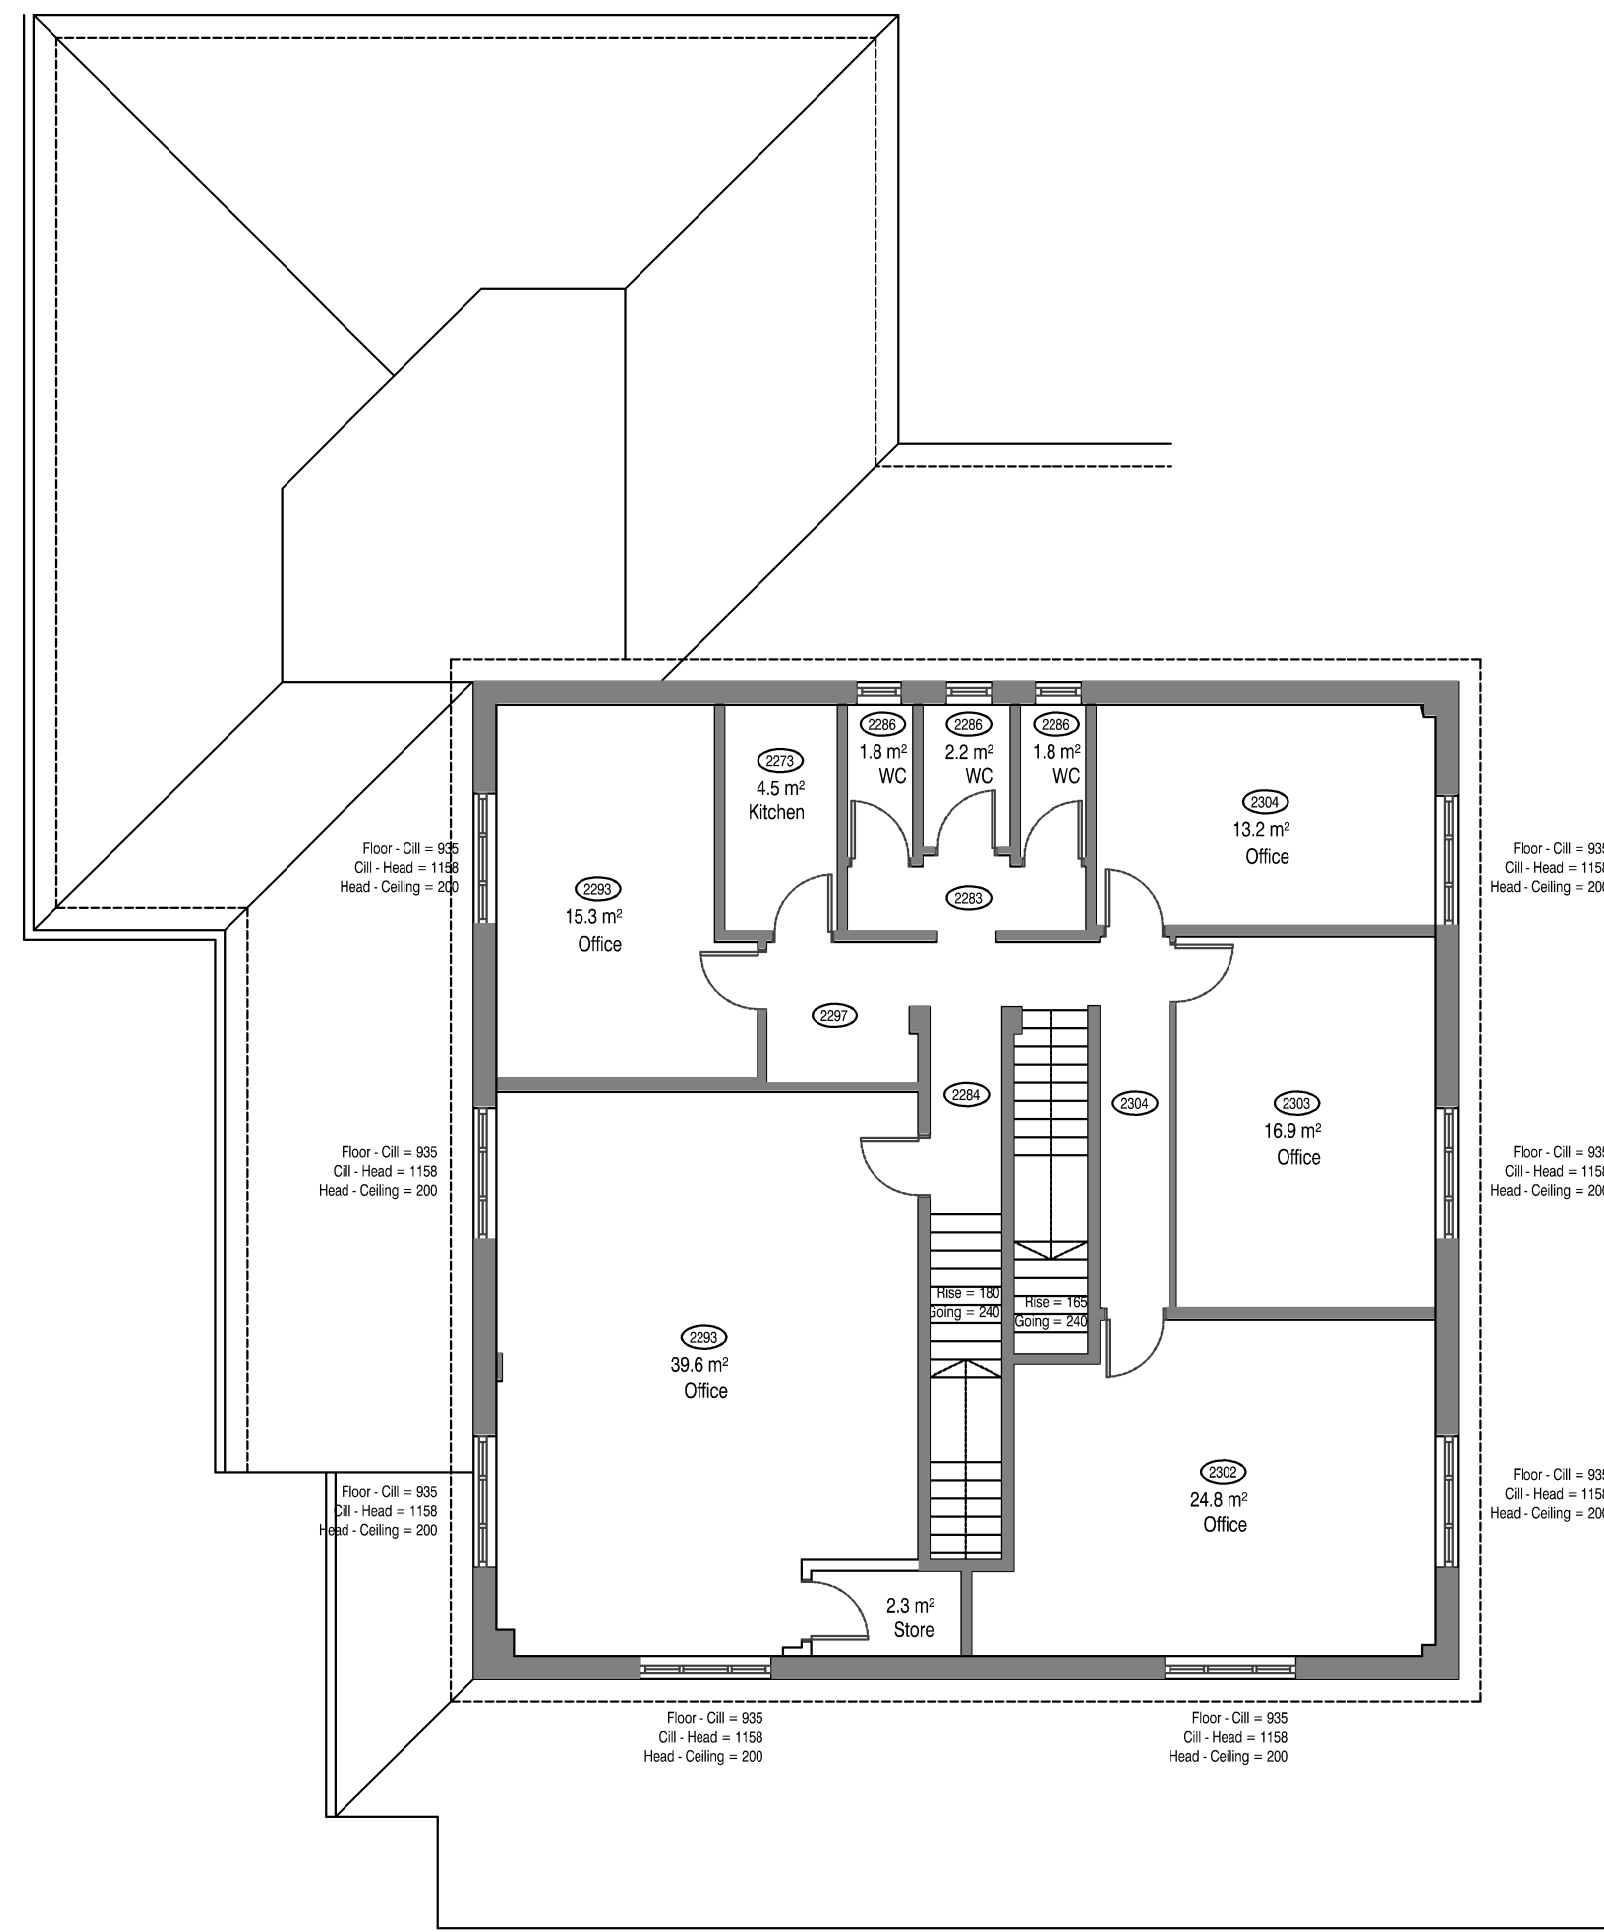

First Floor

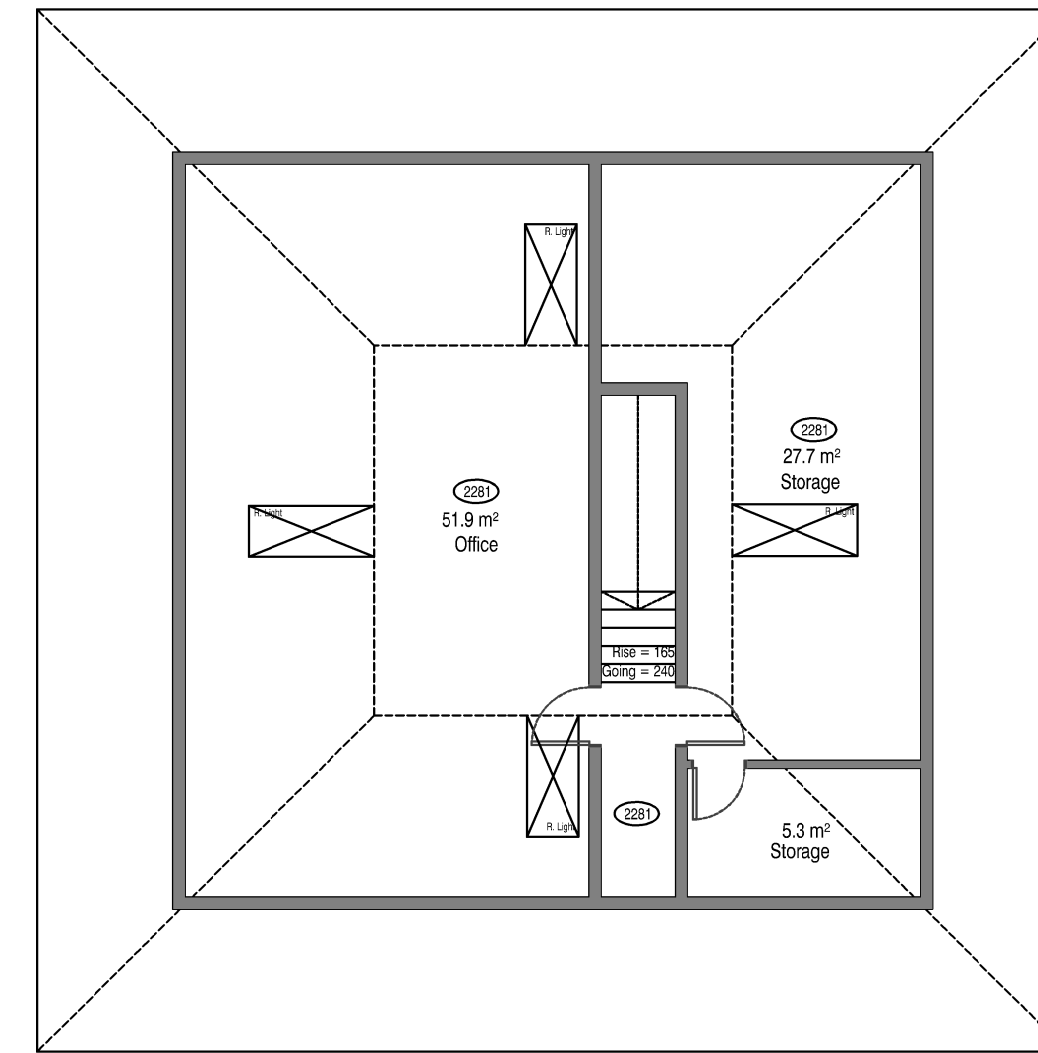


Second Floor

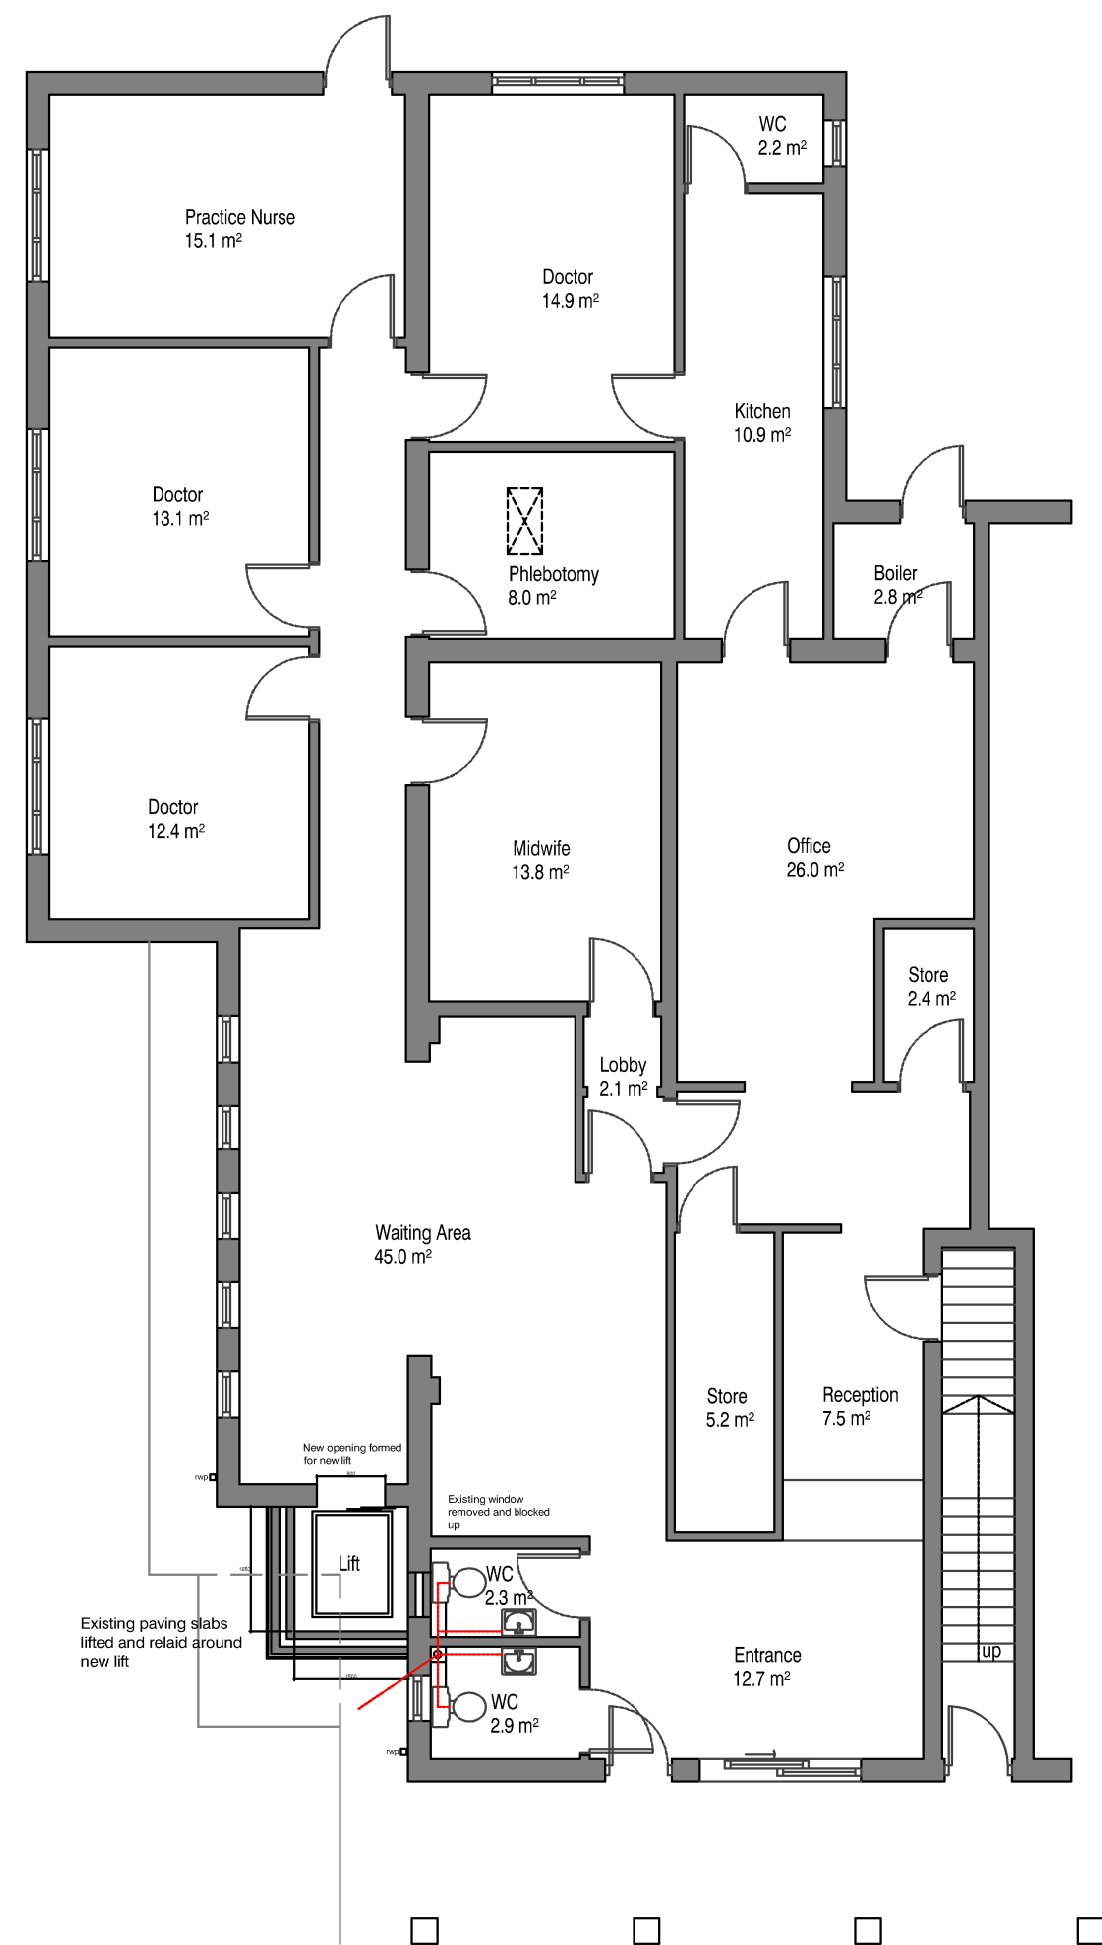


Proposed Floor Plans



Ground Floor

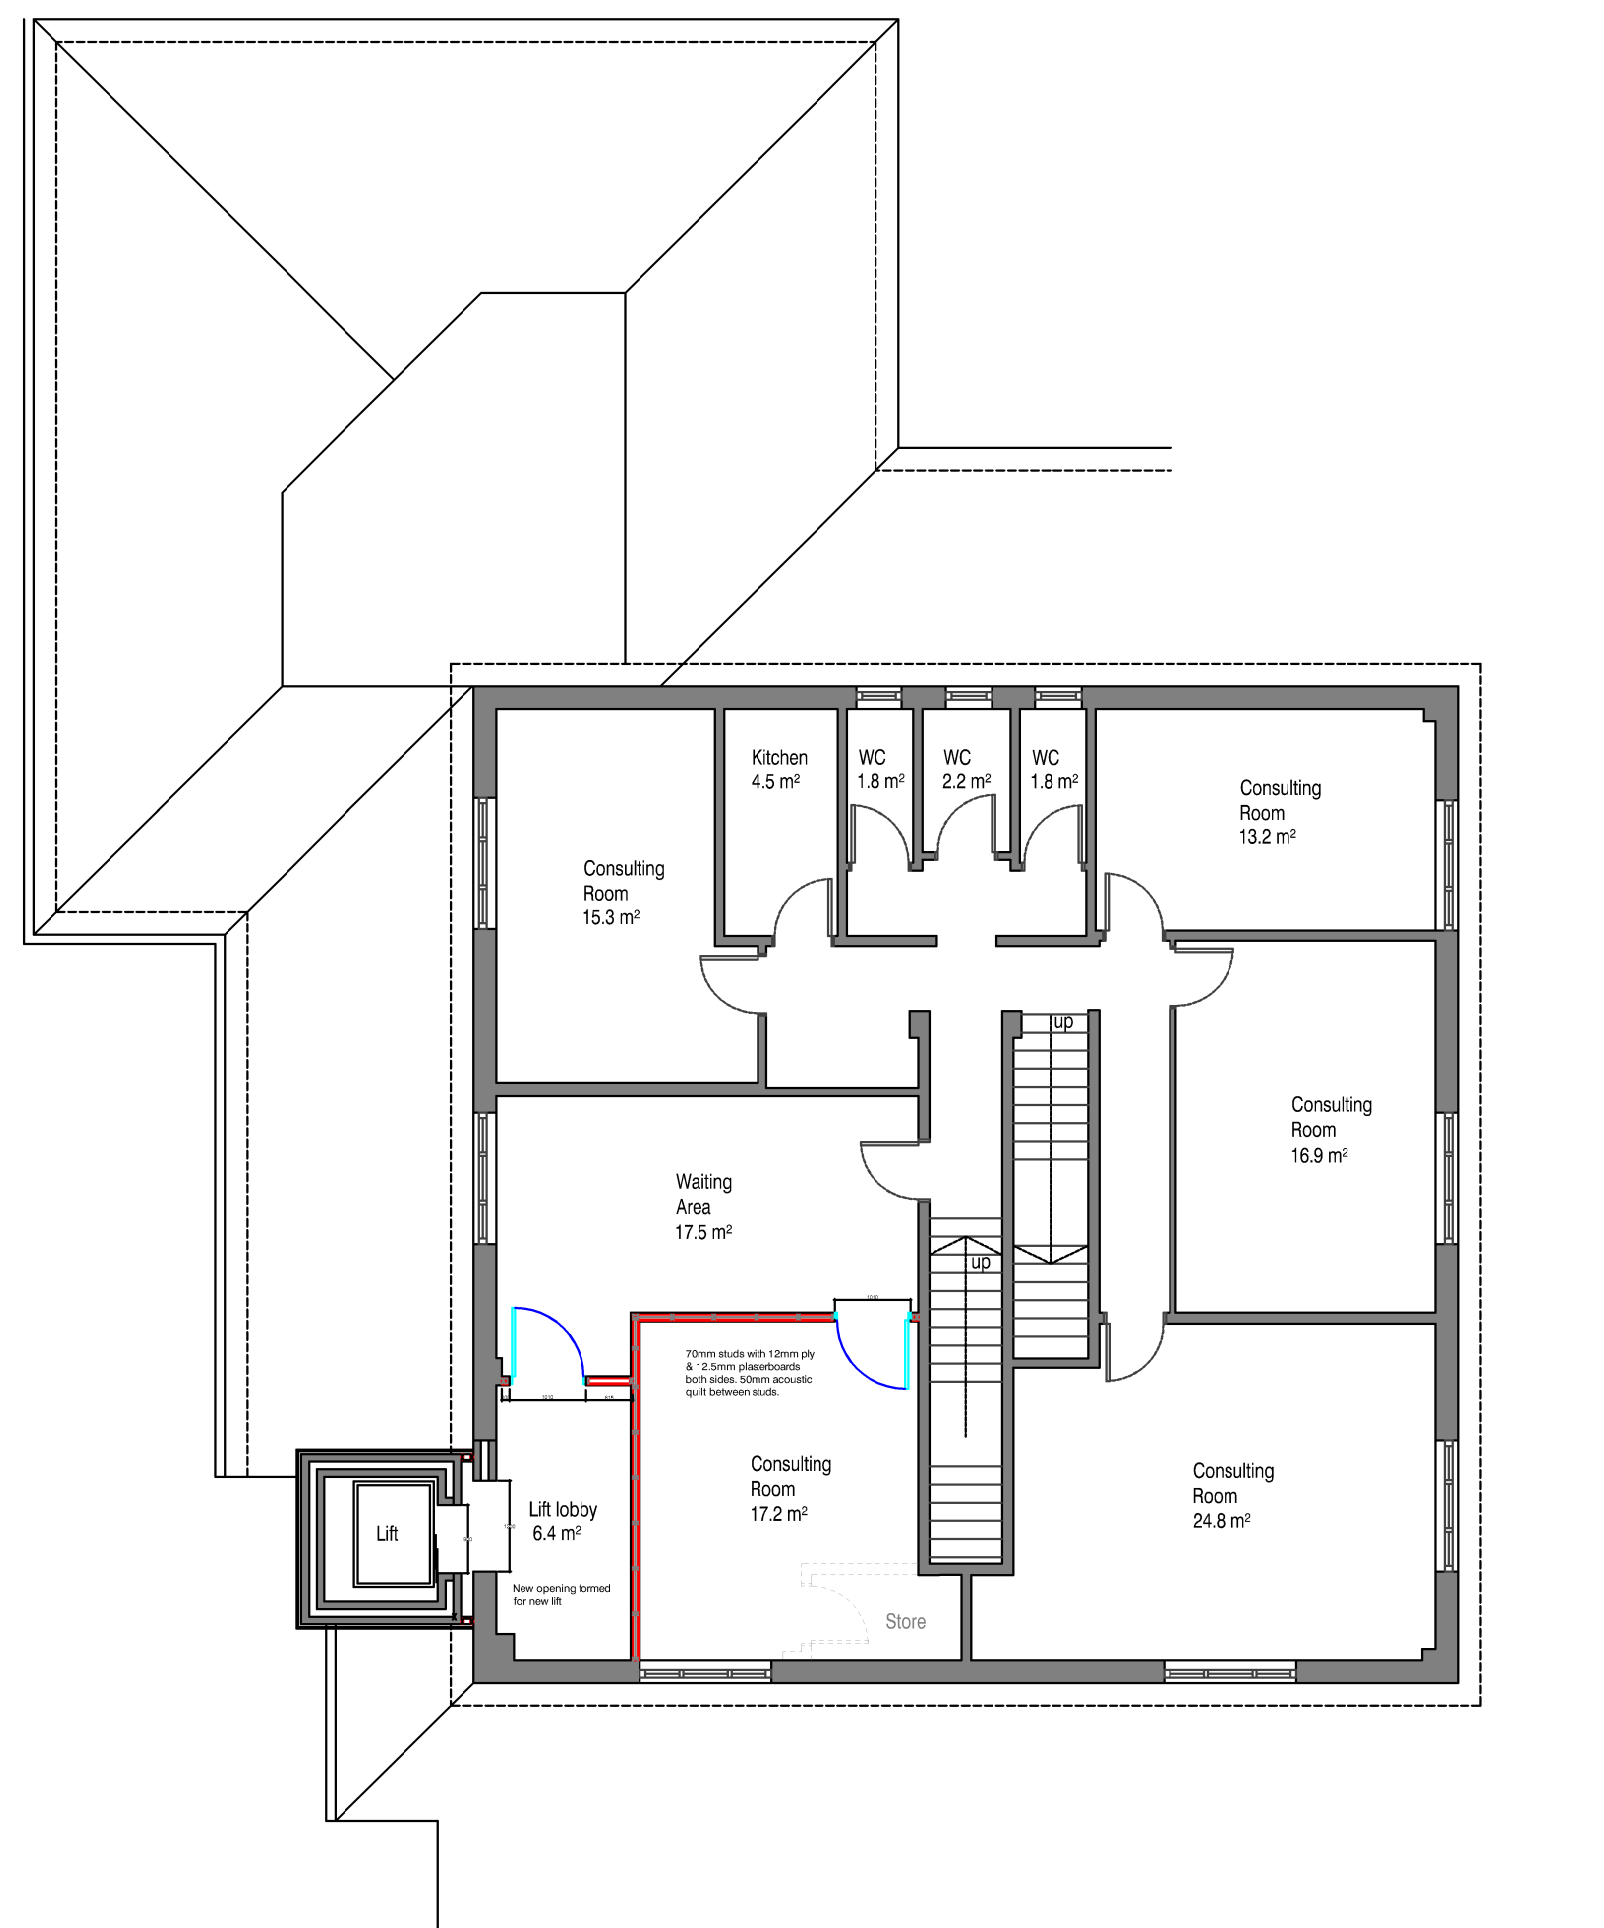

First Floor

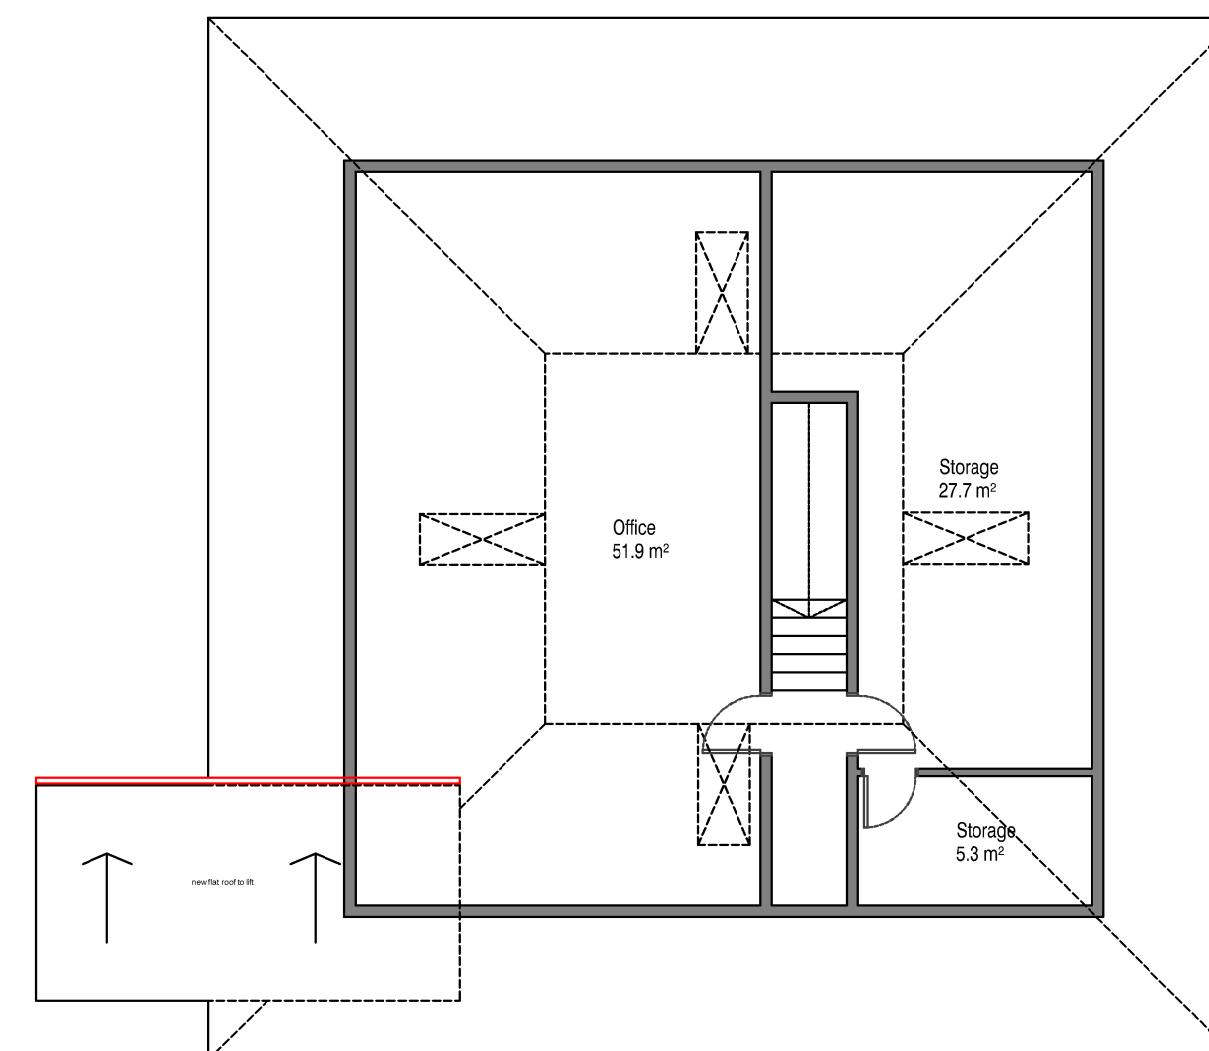

Second Floor

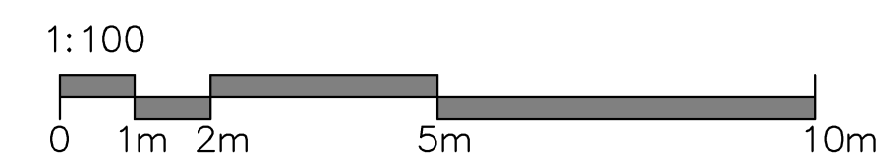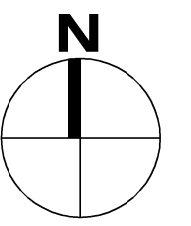

P1 08.11.22 Initial Issue by PV checked GJ



Tollgate Estates, Stanbridge Earls, Romsey SO51 0HE
t: 01794 511255
romsey@s4architects.co.uk
www.studiofourarchitects.com

client **Boyatt Wood GP Surgery**

project **Patient Lift Installation**

title **Existing & Proposed Floor Plans**

date scale paper drawn checked

Nov 22 1:100 @ A1 PV GJ

job no. dwg. no. rev. no.

42101 03 -

file 42101 - Boyatt Wood Surgery Existing Layout