


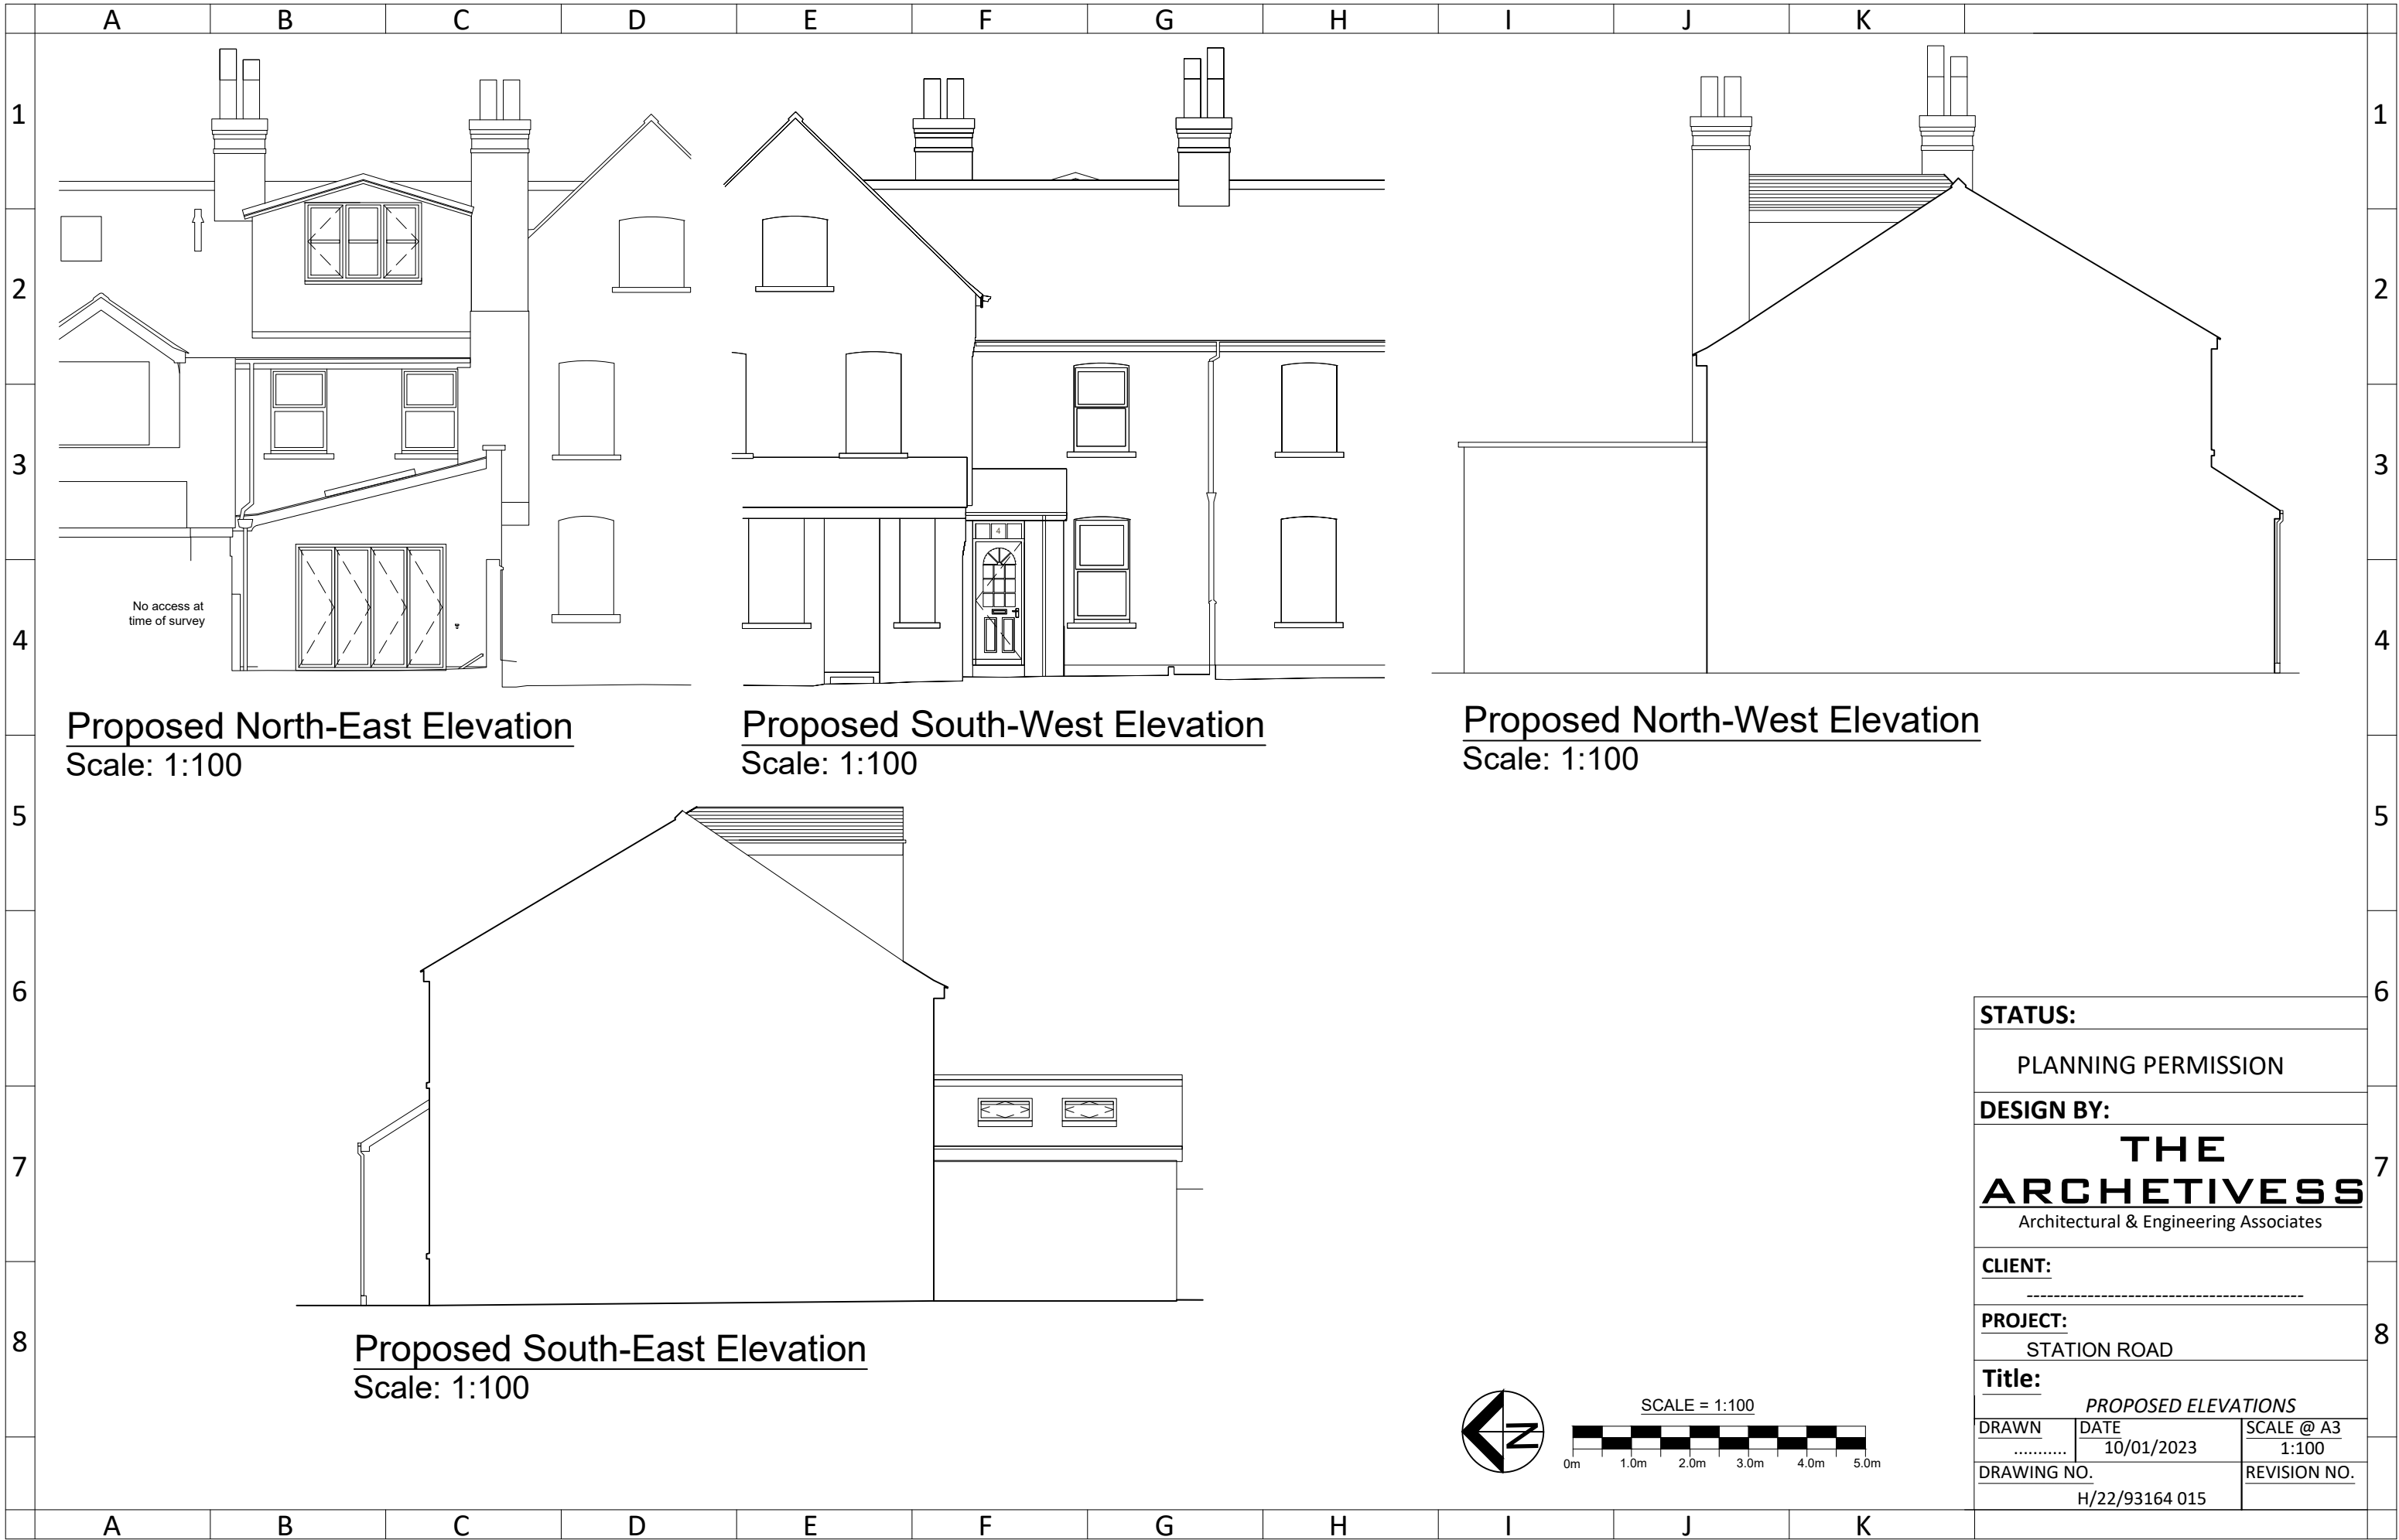

Proposed North-East Elevation
Scale: 1:100

Proposed South-West Elevation
Scale: 1:100

Proposed North-West Elevation
Scale: 1:100

Proposed South-East Elevation
Scale: 1:100

STATUS:		
PLANNING PERMISSION		
DESIGN BY:		
THE ARCHETIVESS		
Architectural & Engineering Associates		
CLIENT:		
.....		
PROJECT:		
STATION ROAD		
Title:		
PROPOSED ELEVATIONS		
DRAWN	DATE	SCALE @ A3
.....	10/01/2023	1:100
DRAWING NO.		REVISION NO.
H/22/93164 015		