




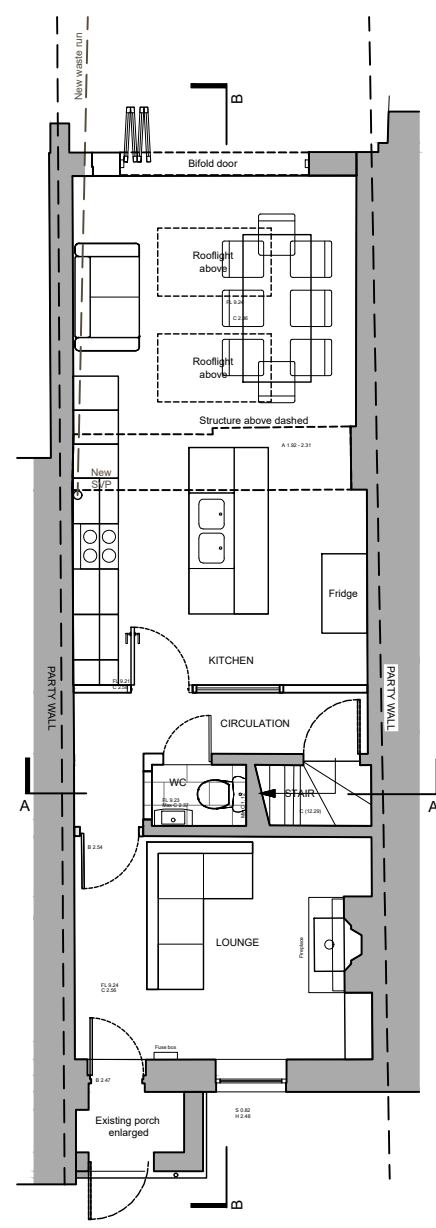


Proposed Ground Floor Plan
Scale: 1:100

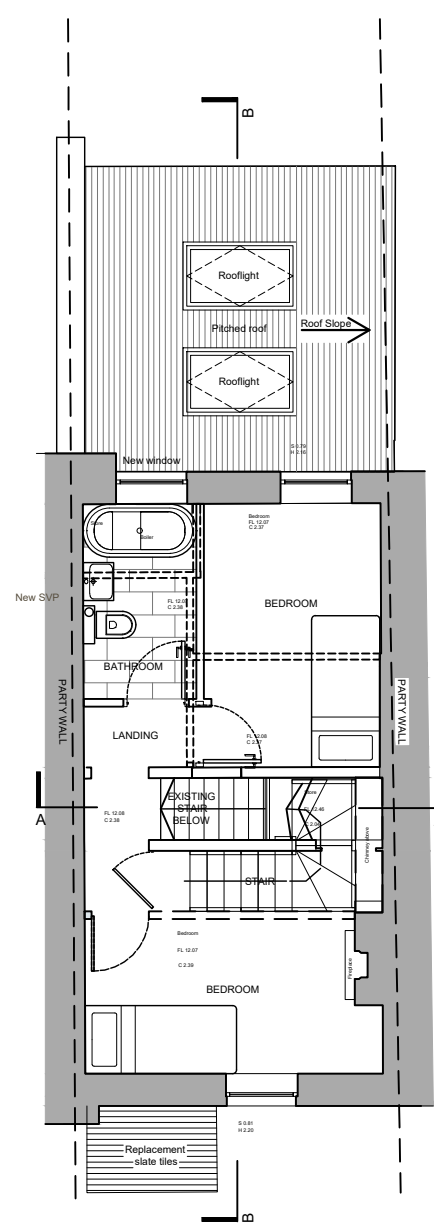

Proposed First Floor Plan
Scale: 1:100

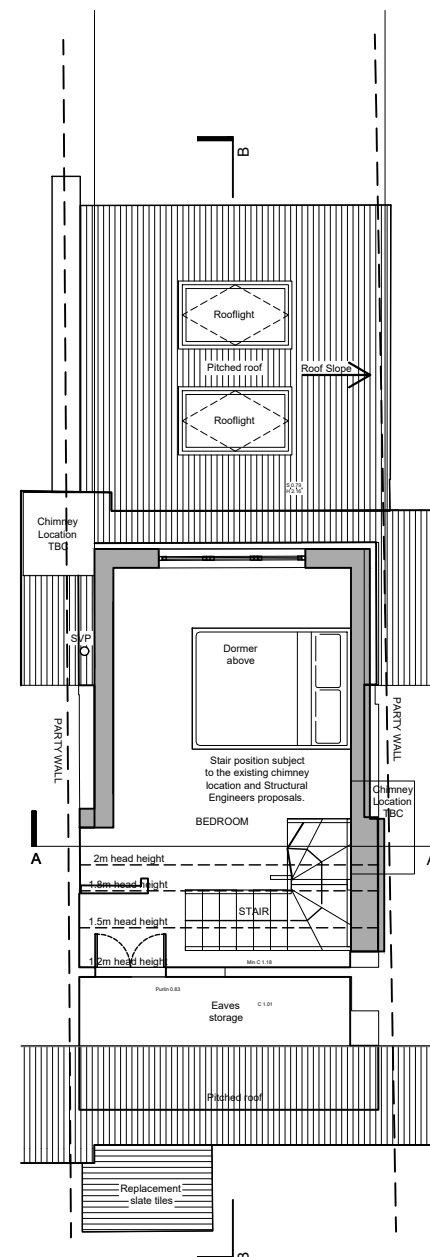

Proposed Second Floor Plan
Scale: 1:100

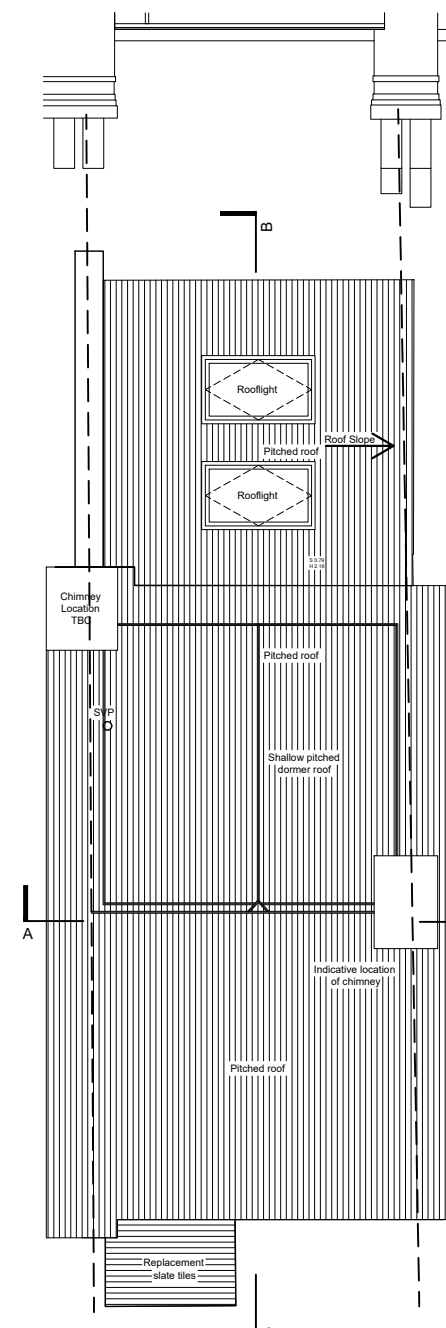

Proposed Roof Plan
Scale: 1:100

STATUS:

PLANNING PERMISSION

DESIGN BY:

**THE
ARCHETIVESS**
Architectural & Engineering Associates

CLIENT:

PROJECT:	
----------	--

STATION ROAD

Title:

PROPOSED FLOOR AND ROOF PLAN

<u>DRAWN</u>	<u>DATE</u>	<u>SCALE @ A3</u>
.....	10/01/2023	1:100

DRAWING NO.	REVISION NO.
H/22/93164 010	A



SCALE = 1:100

