
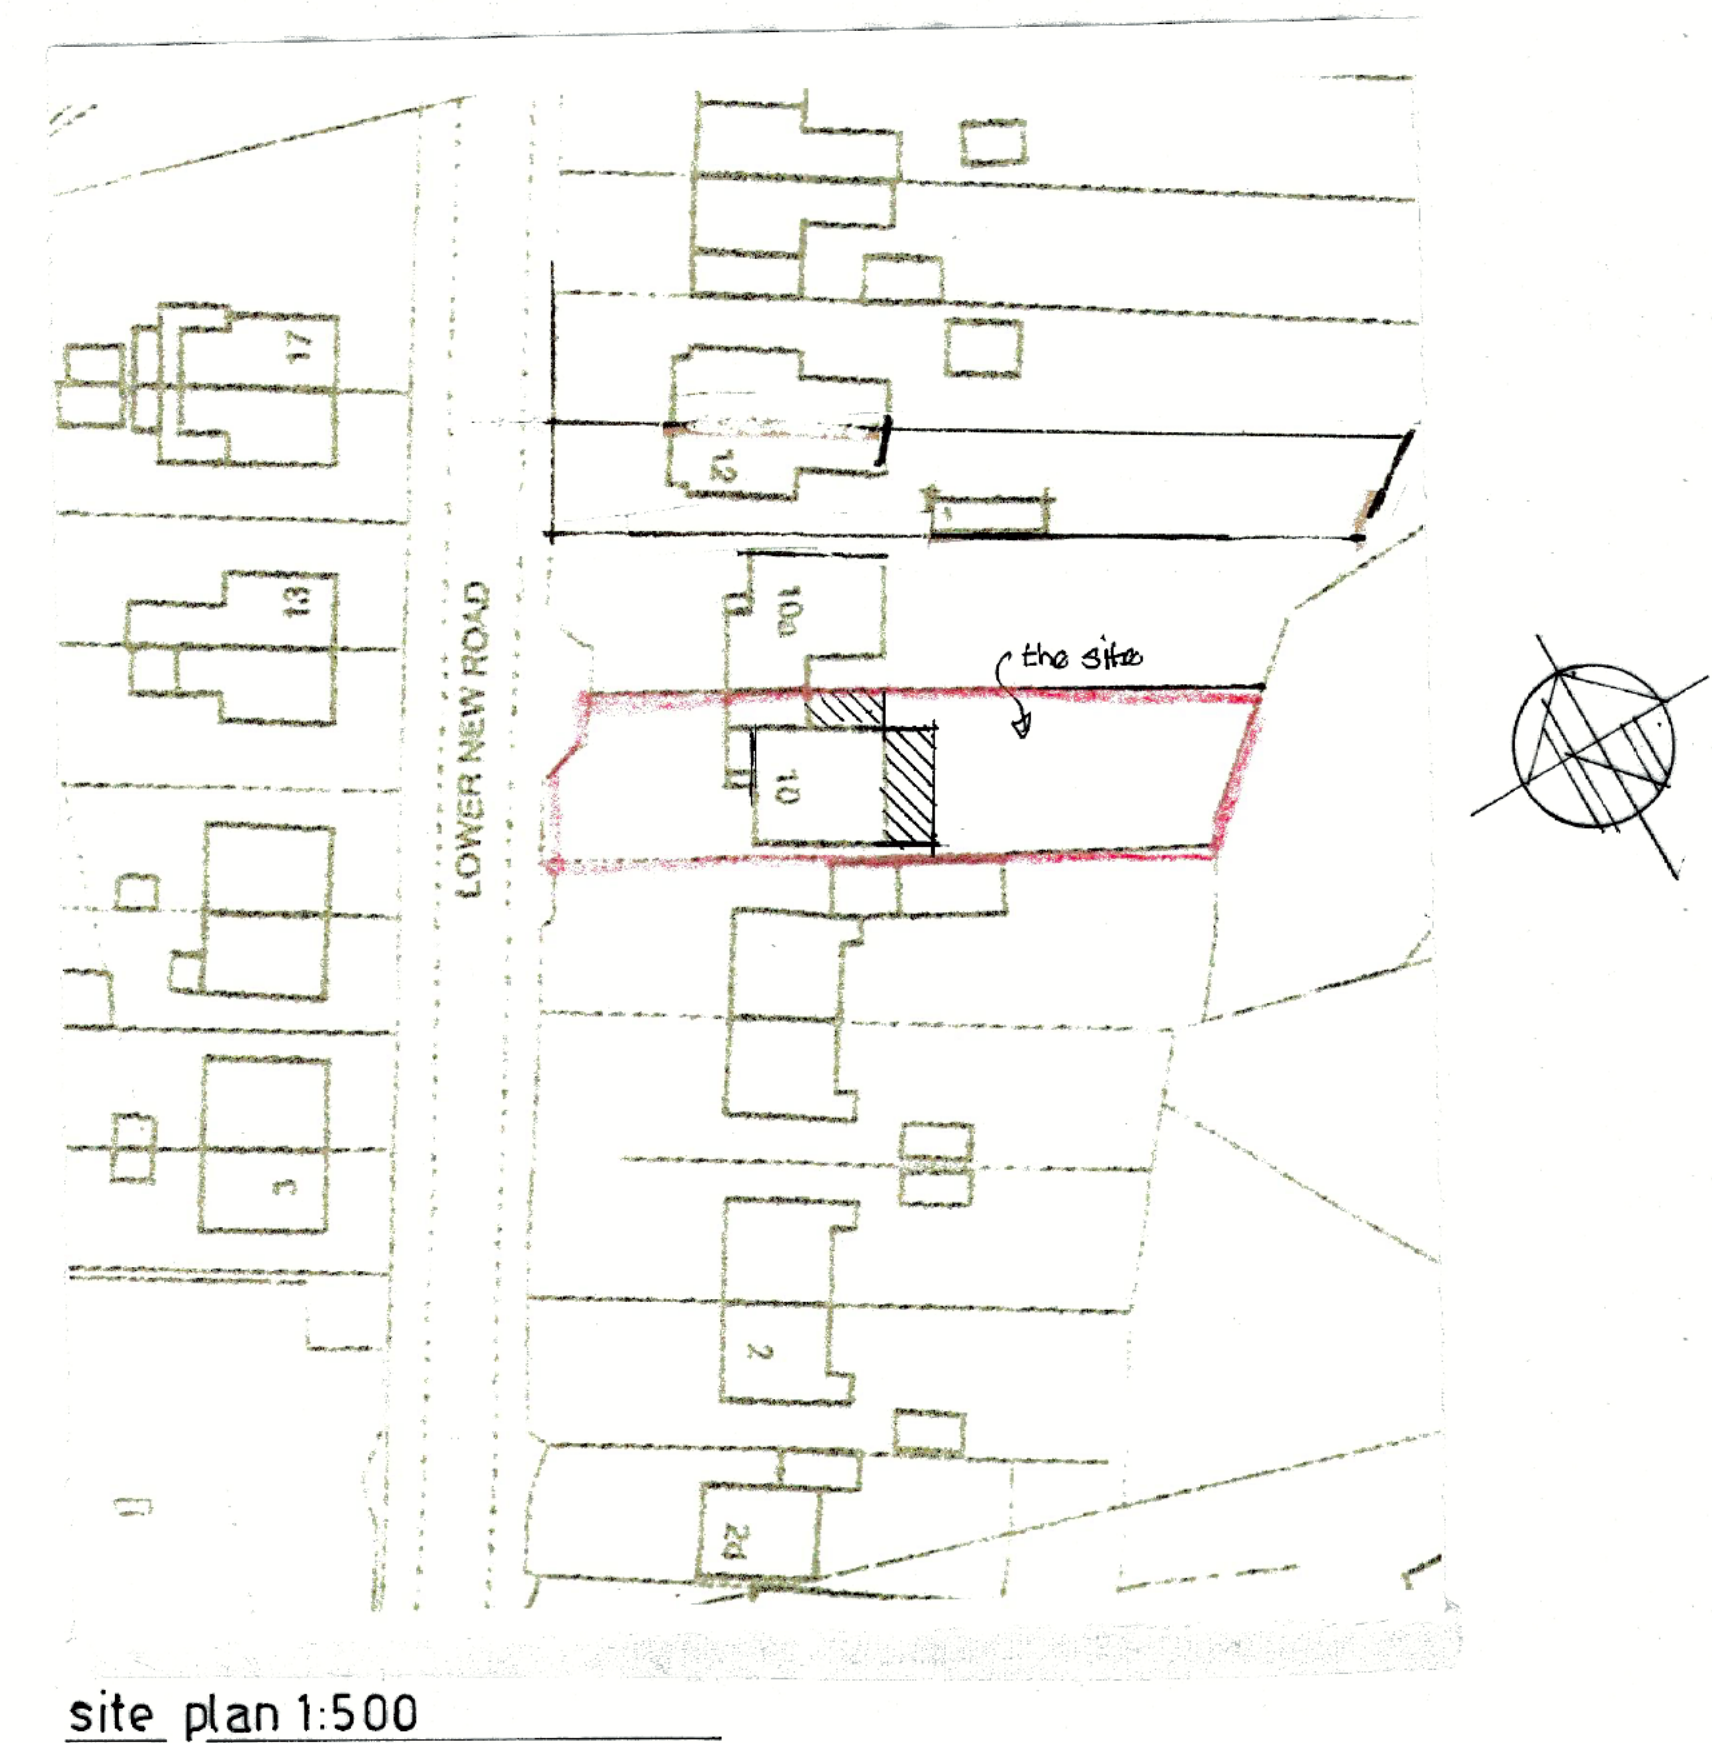
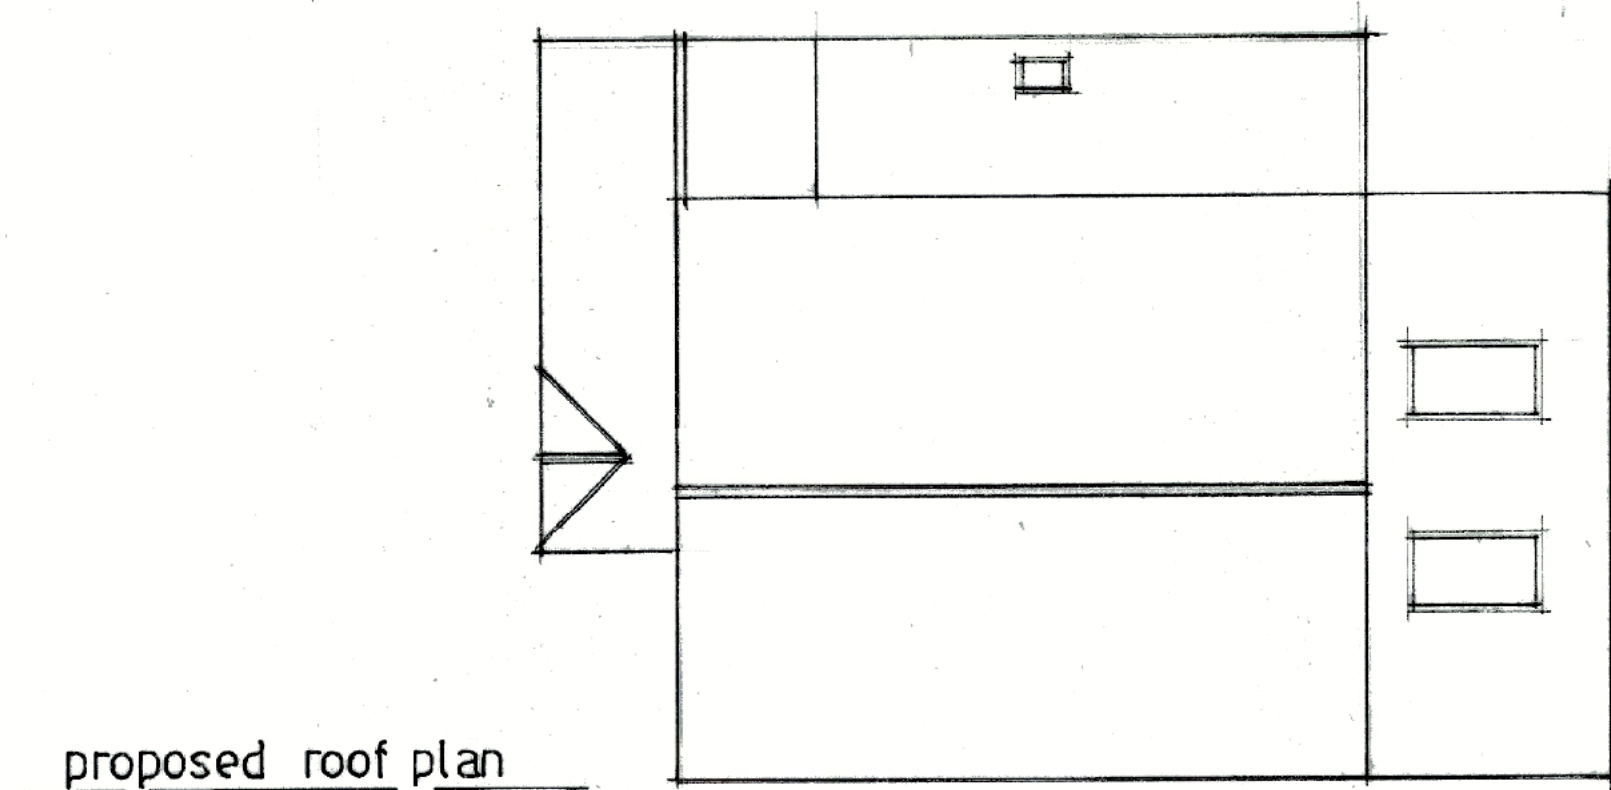
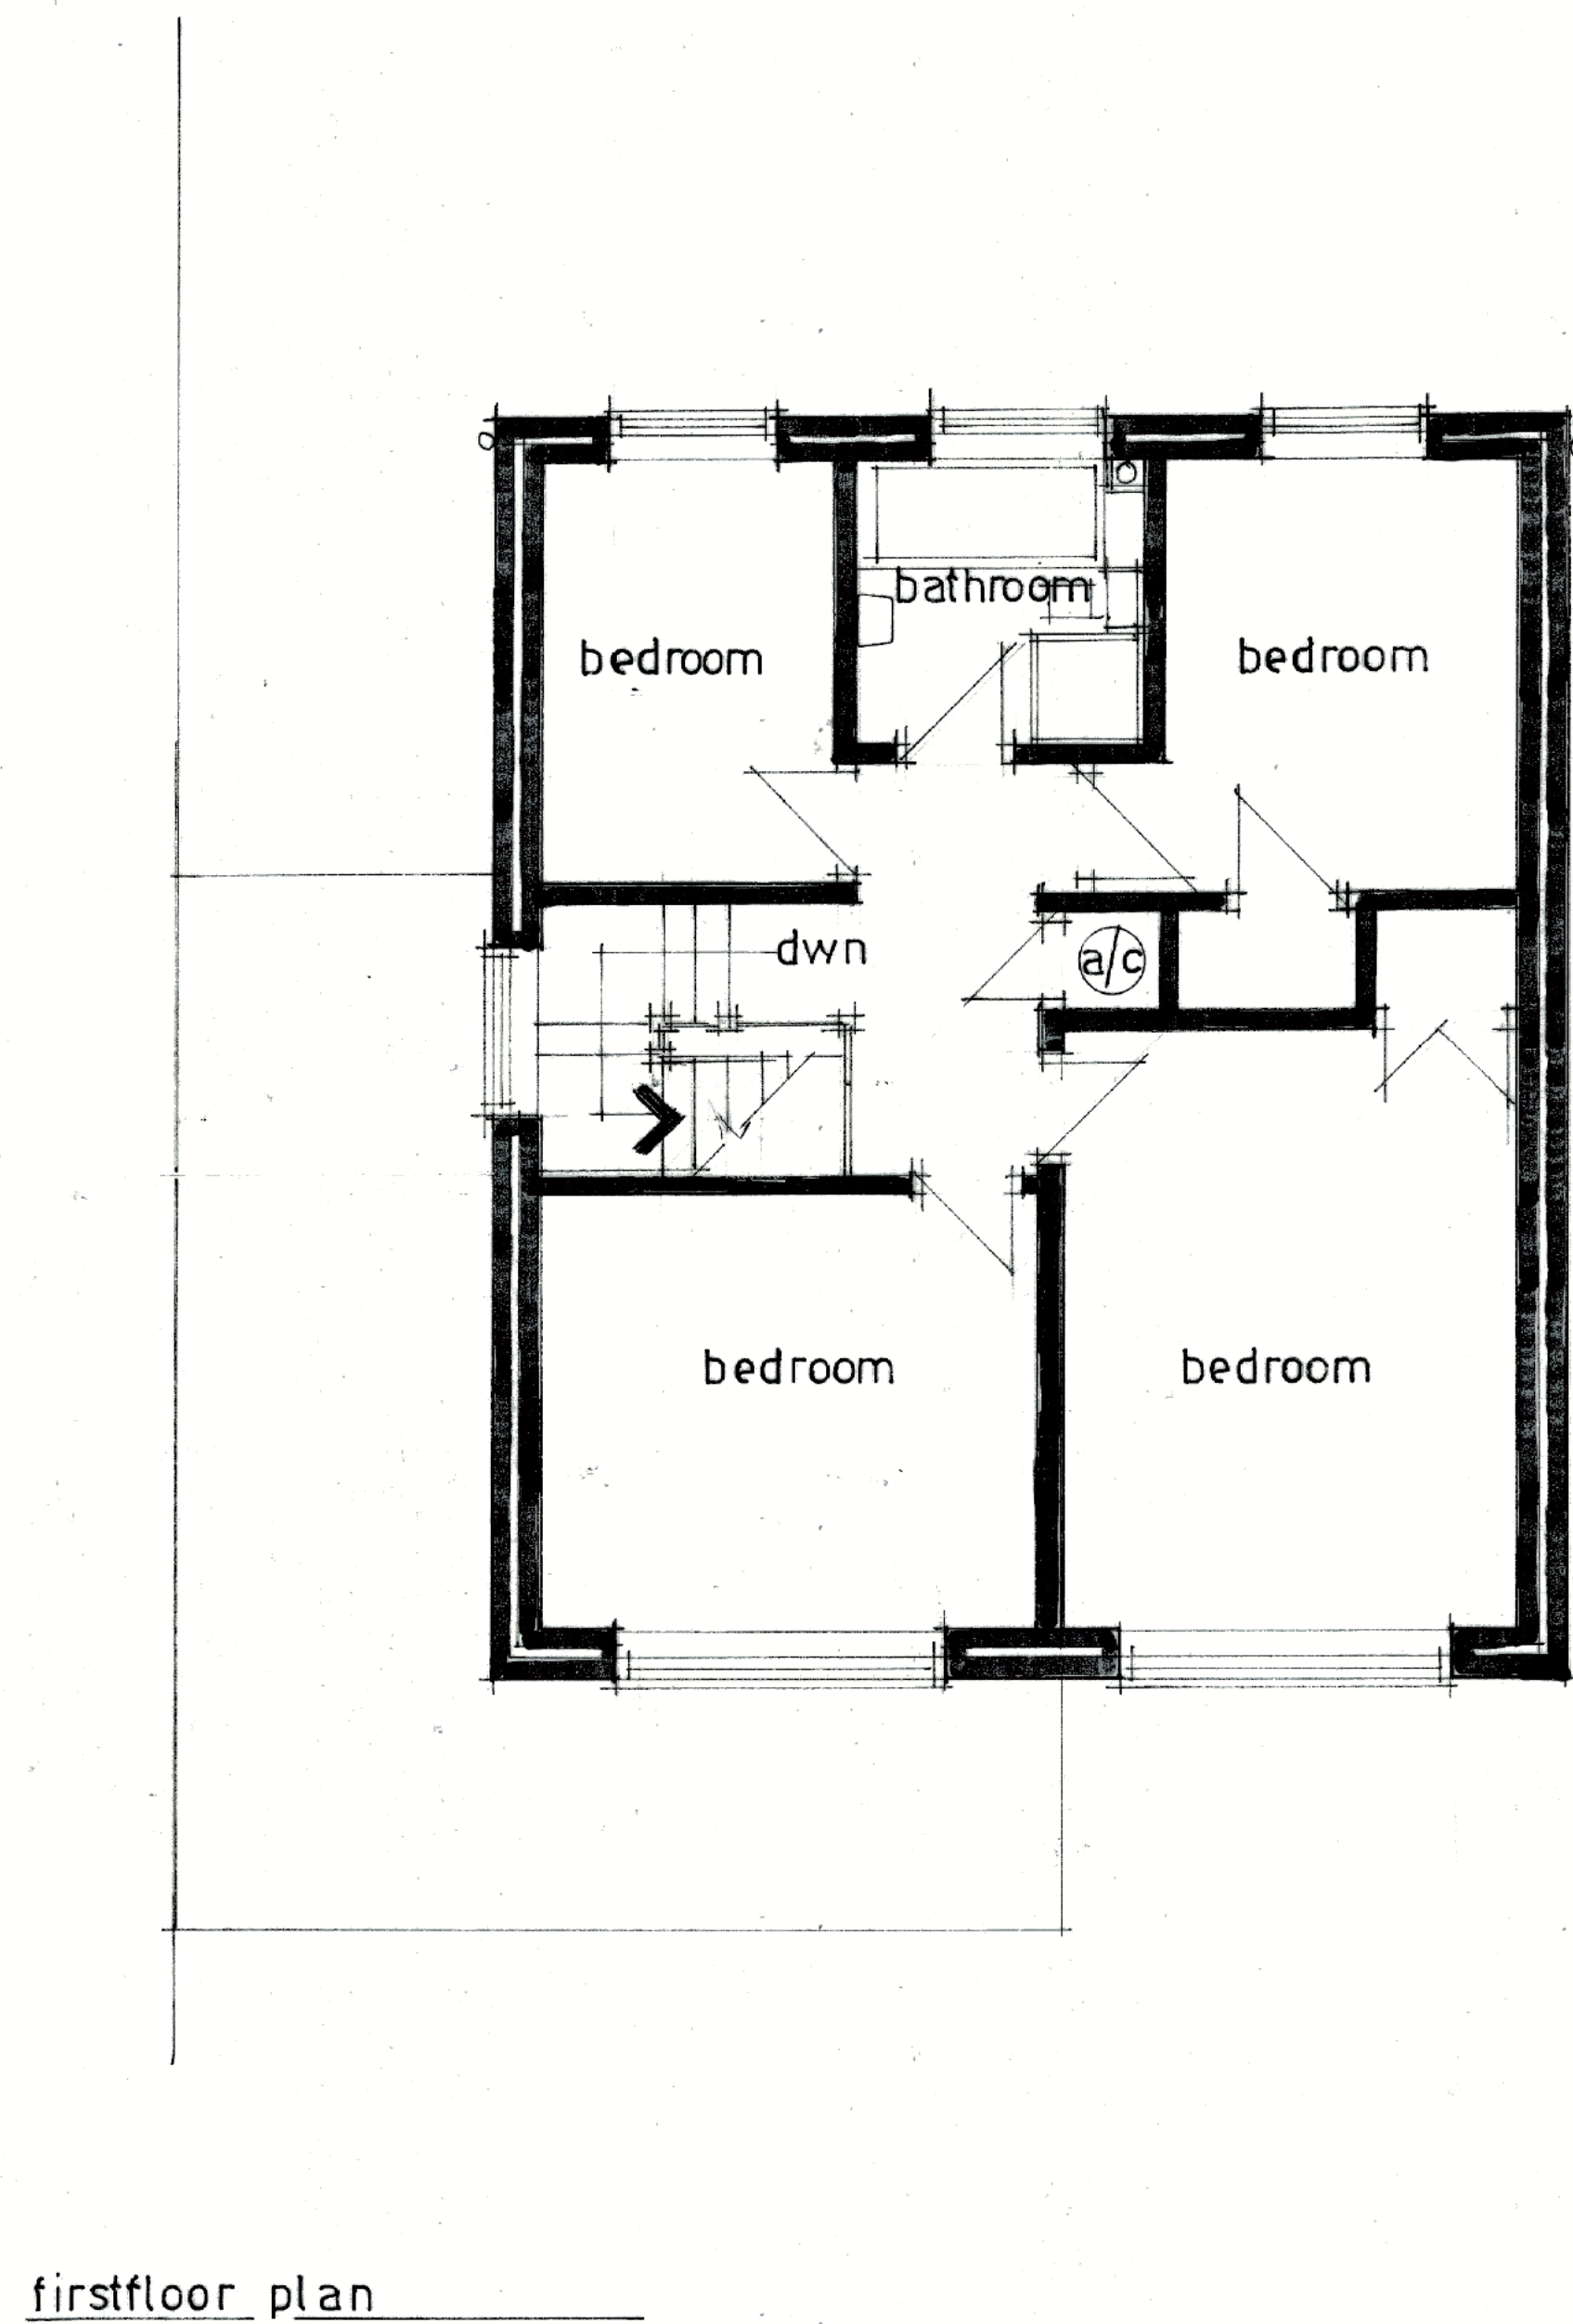
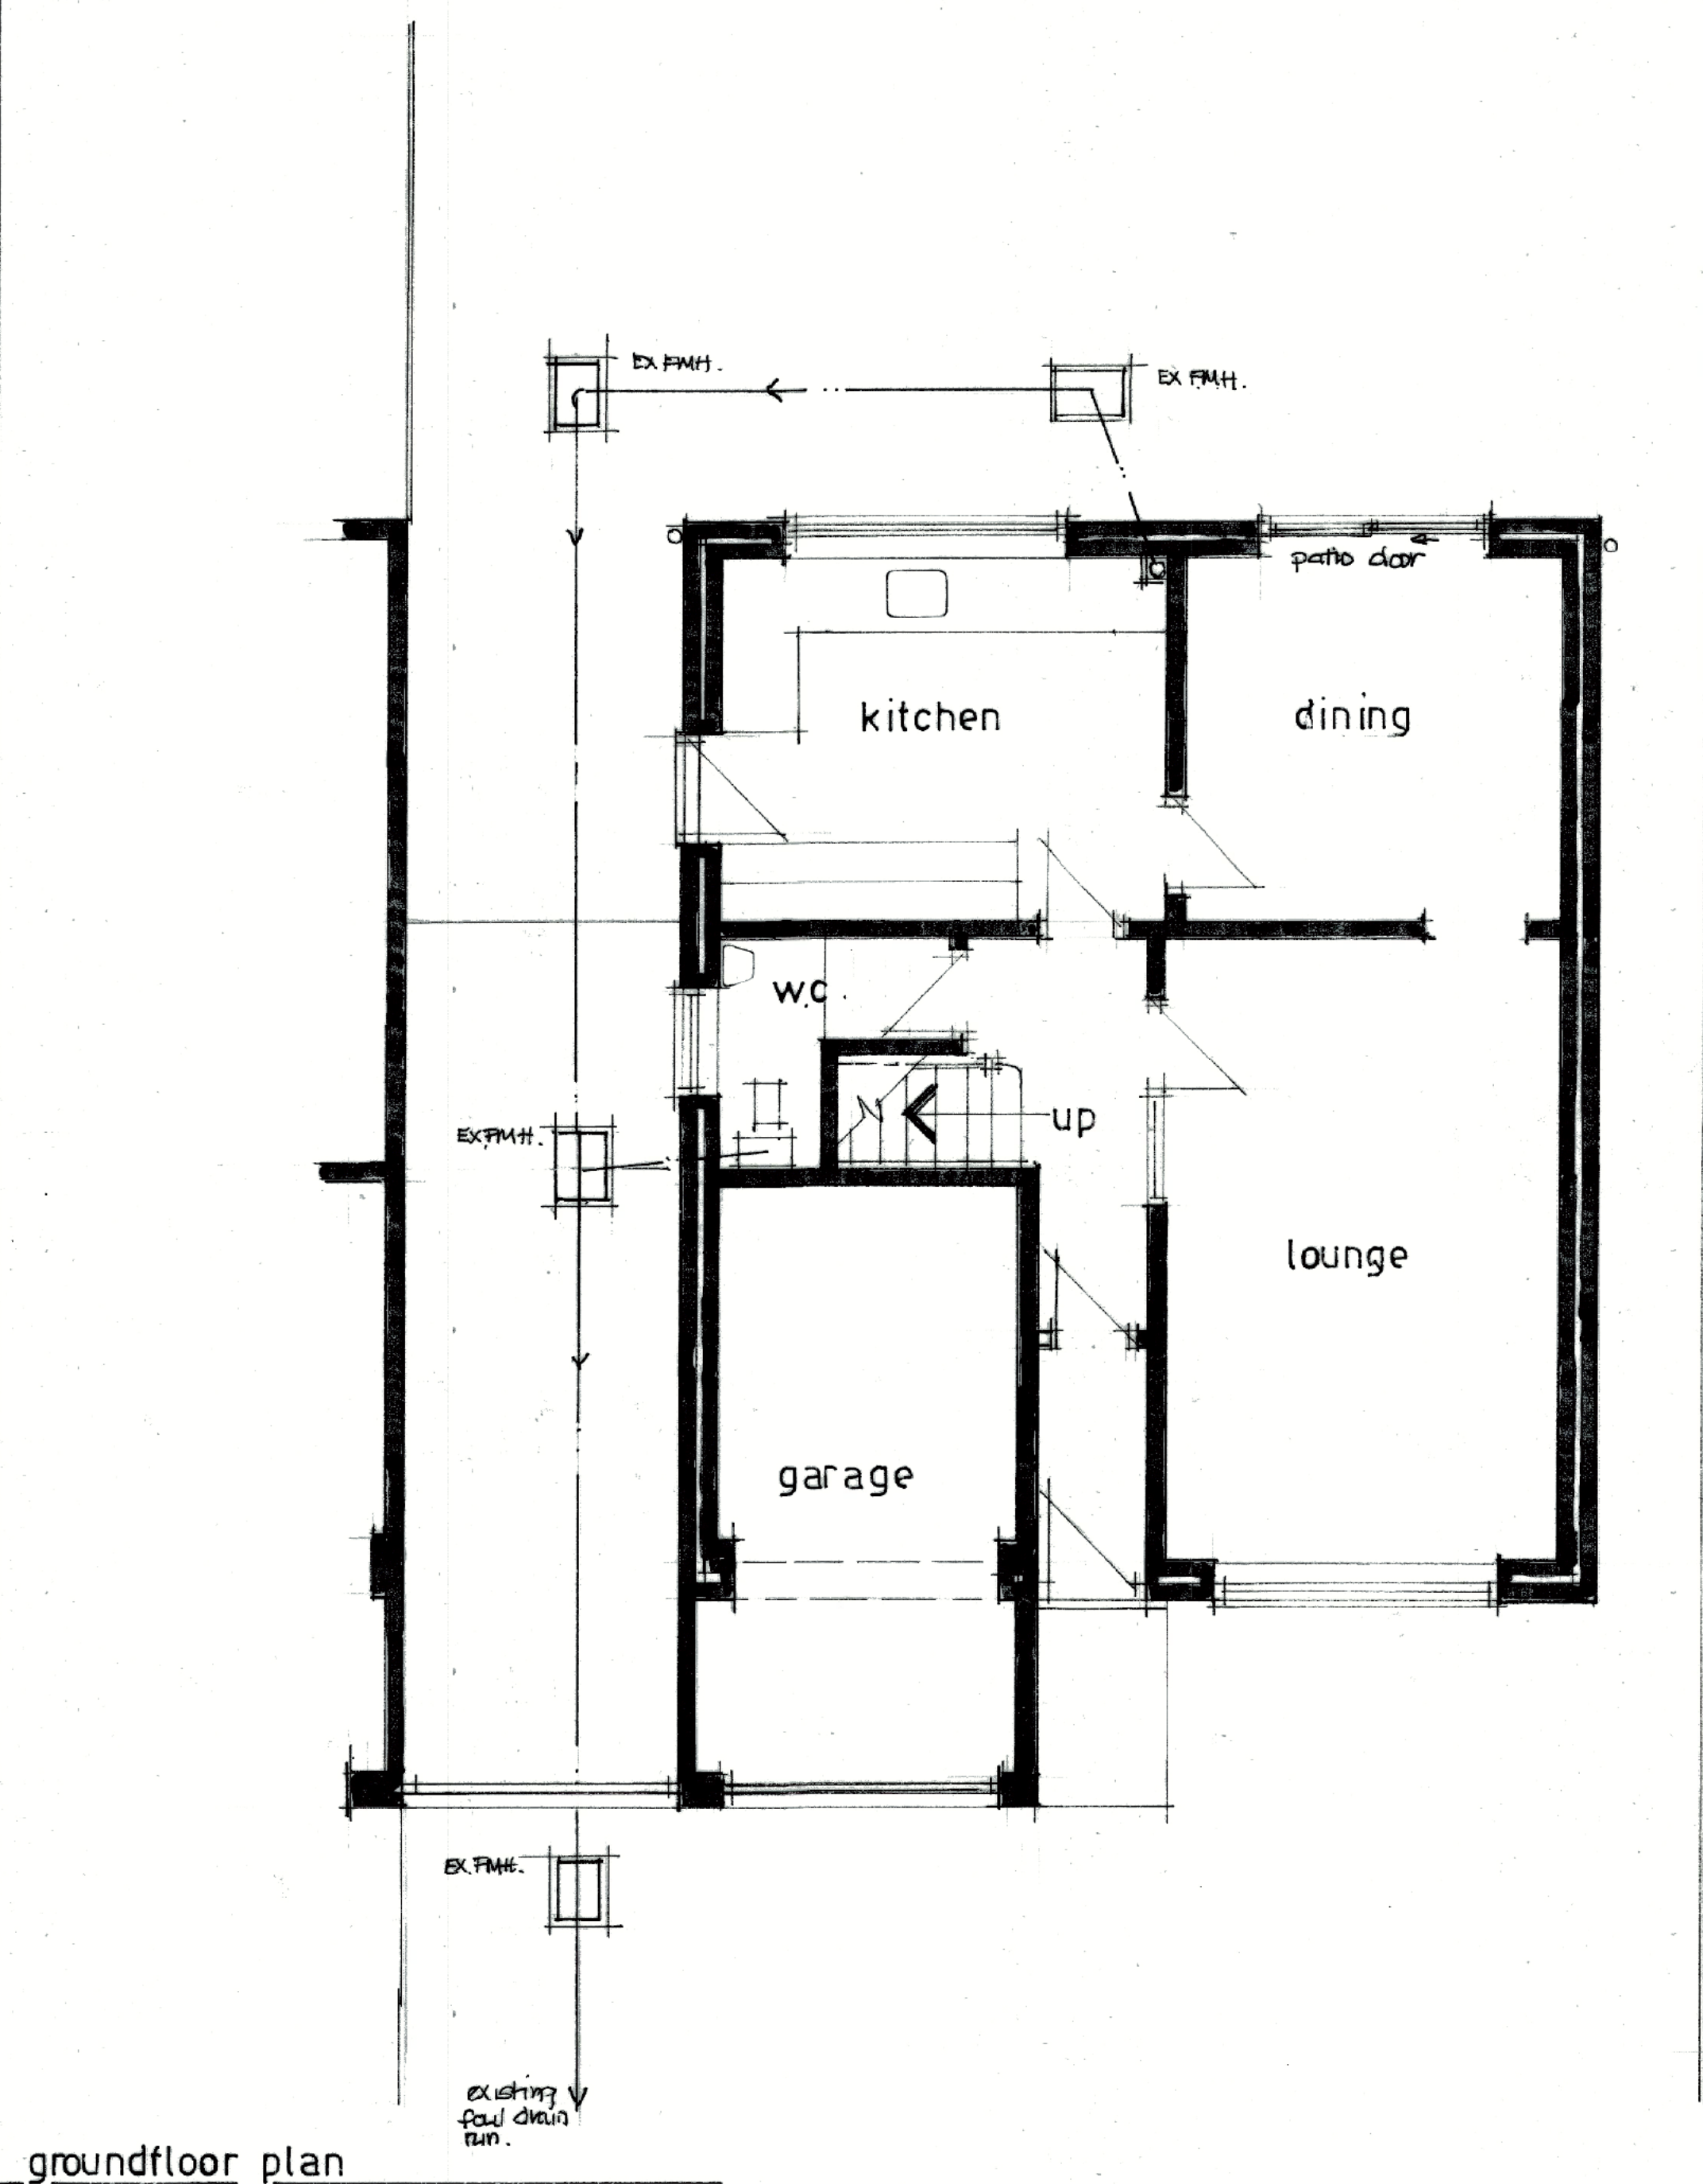


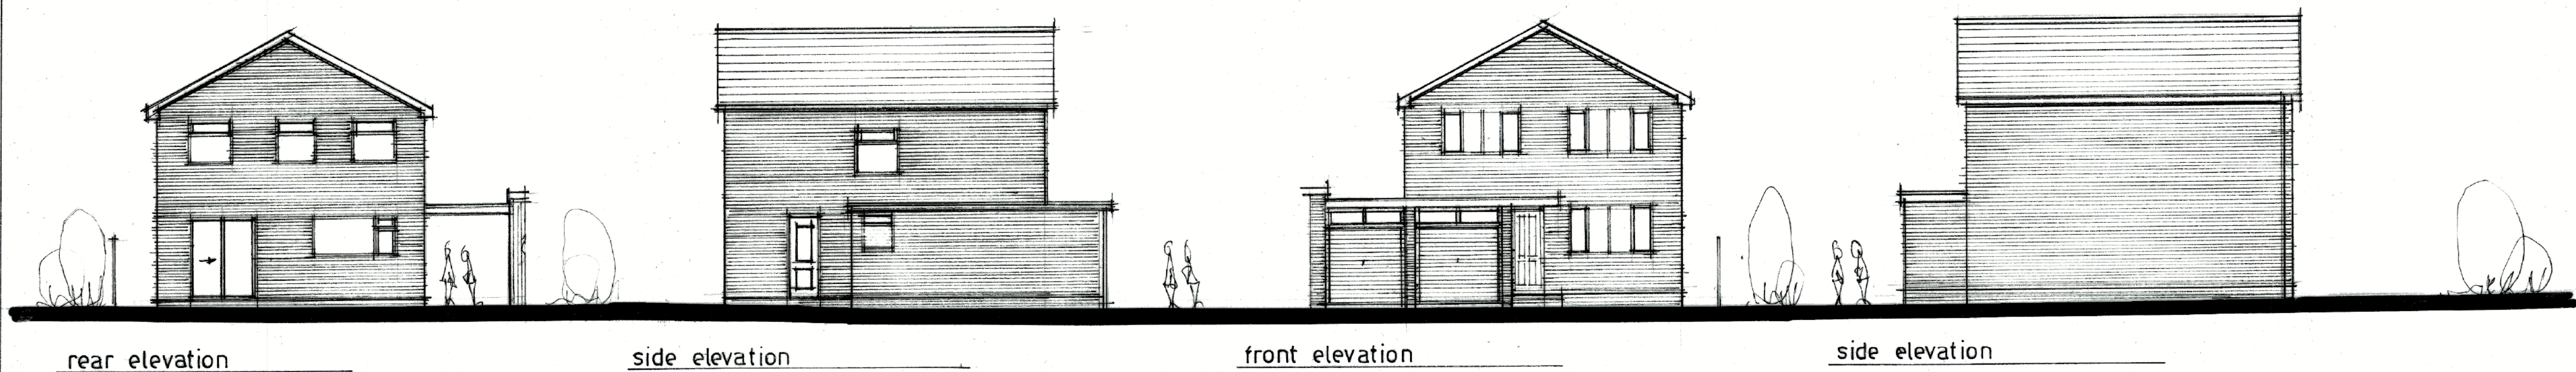

B) window added A) roof plan added		19/01/23 09/01/23
Drawing title		
Proposed alterations and extension, 10 Lower New Road, West End, Hants, SO30 3FL.		
scale	1:50 1:100 @ A1.	
Date	December 22	
Drawing n°	N.R.01.	Rev. B