
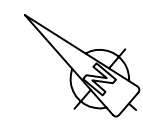


scale 1:1200

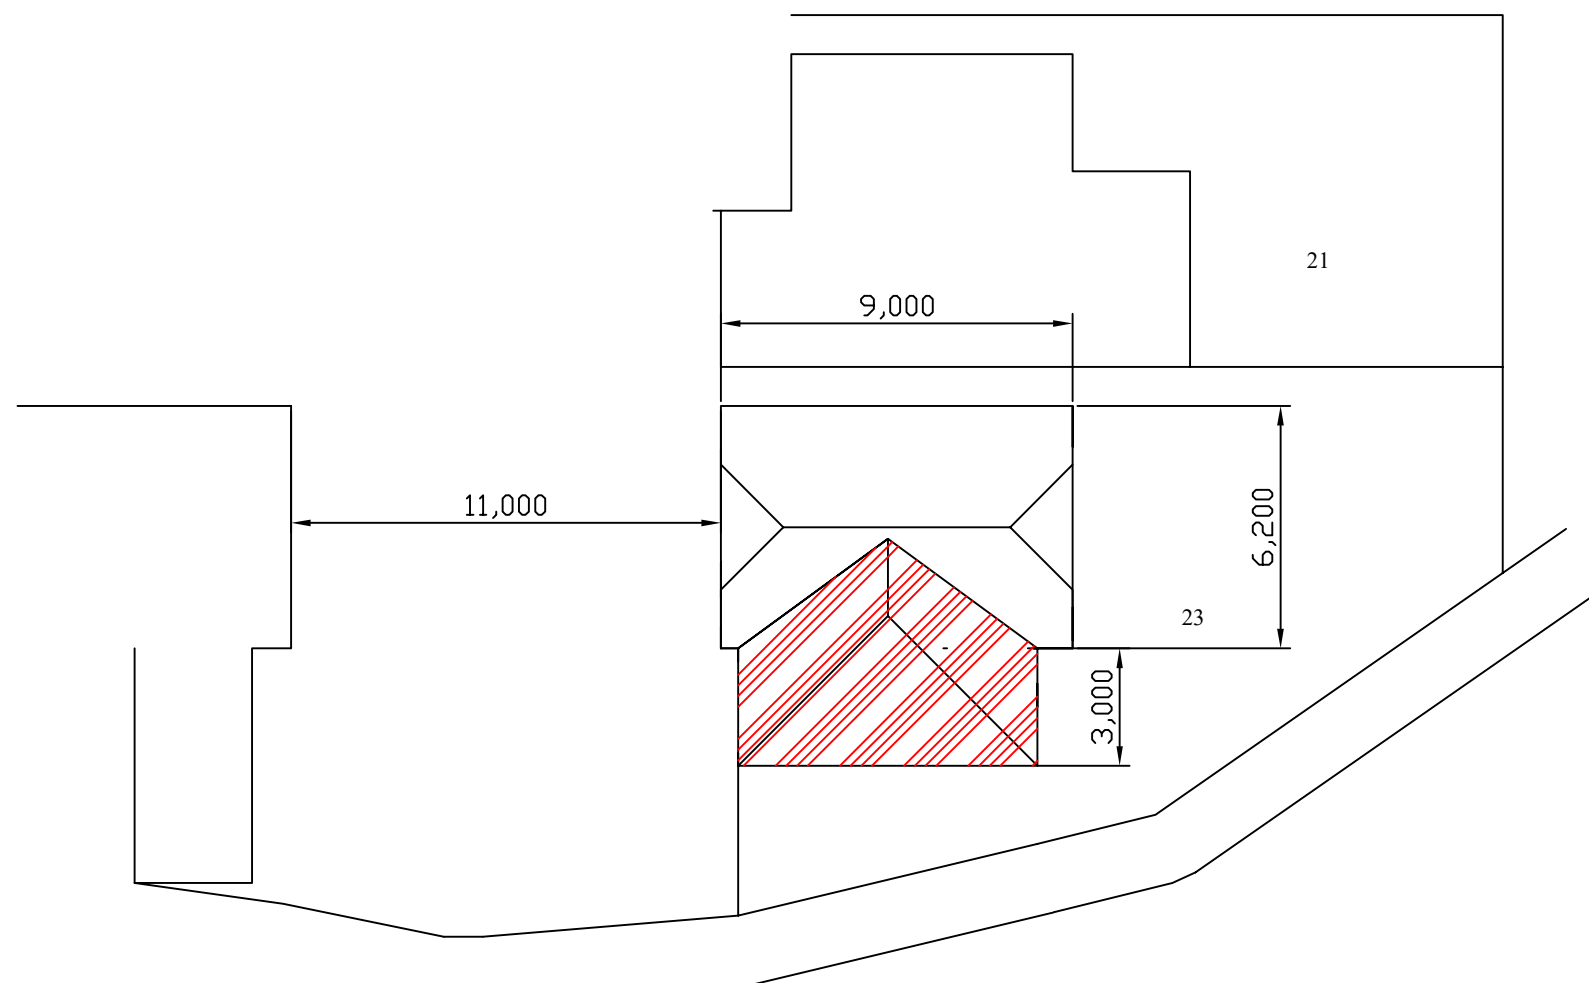

Block Plan 1:200

REVISIONS.			CONTRACT. Extension at 23 lucerne gardens southampton	DETAIL. Site Plan as proposed
NO.	DETAILS.	DATE.		
			CLIENT.	
			DRAWN. rgl	DATE. august 04
			REVISION.	SCALE. 1:200
			STATUS.	
			DRAWING NO. mma. 47 7	