



FRONT ELEVATION
(1:100 SCALE)

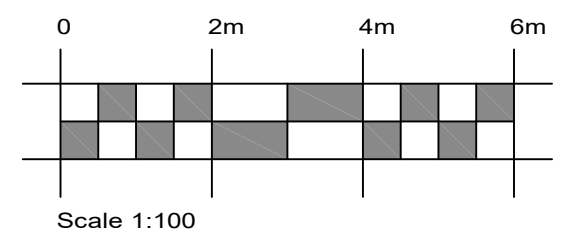



FLANK ELEVATION
(1:100 SCALE)

REAR ELEVATION
(1:100 SCALE)


SECTION / FLANK ELEVATION
(1:100 SCALE)

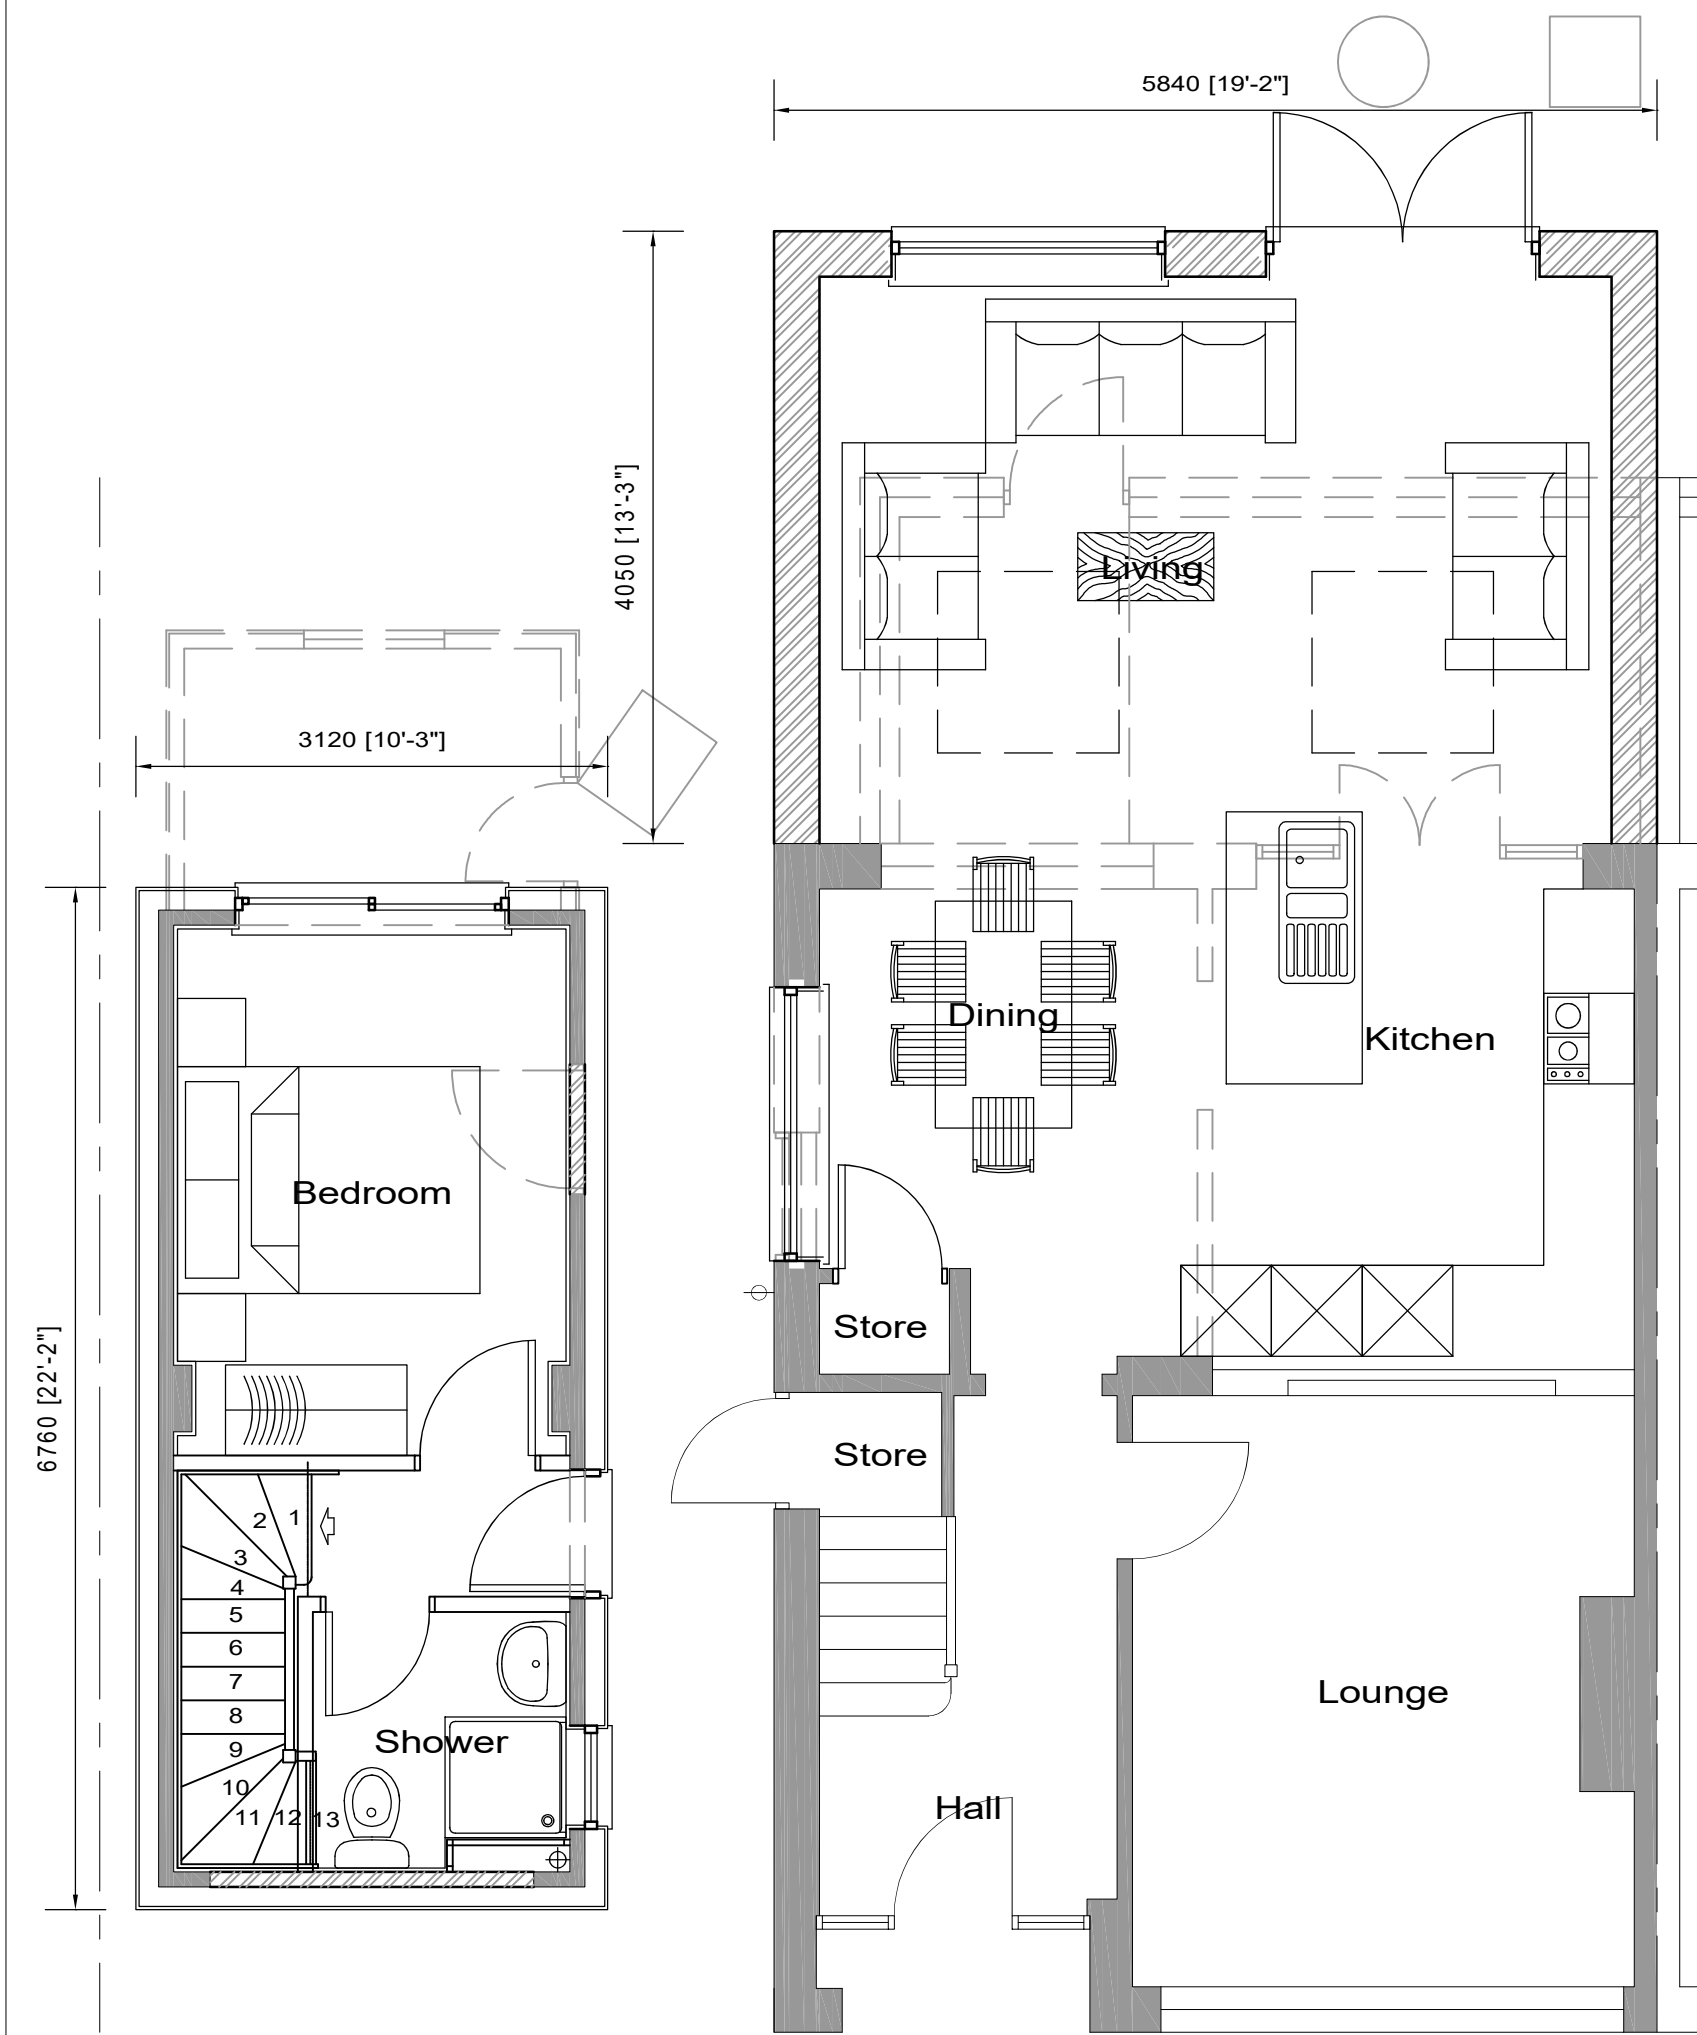


GROUND FLOOR PLAN
(1:50 SCALE)

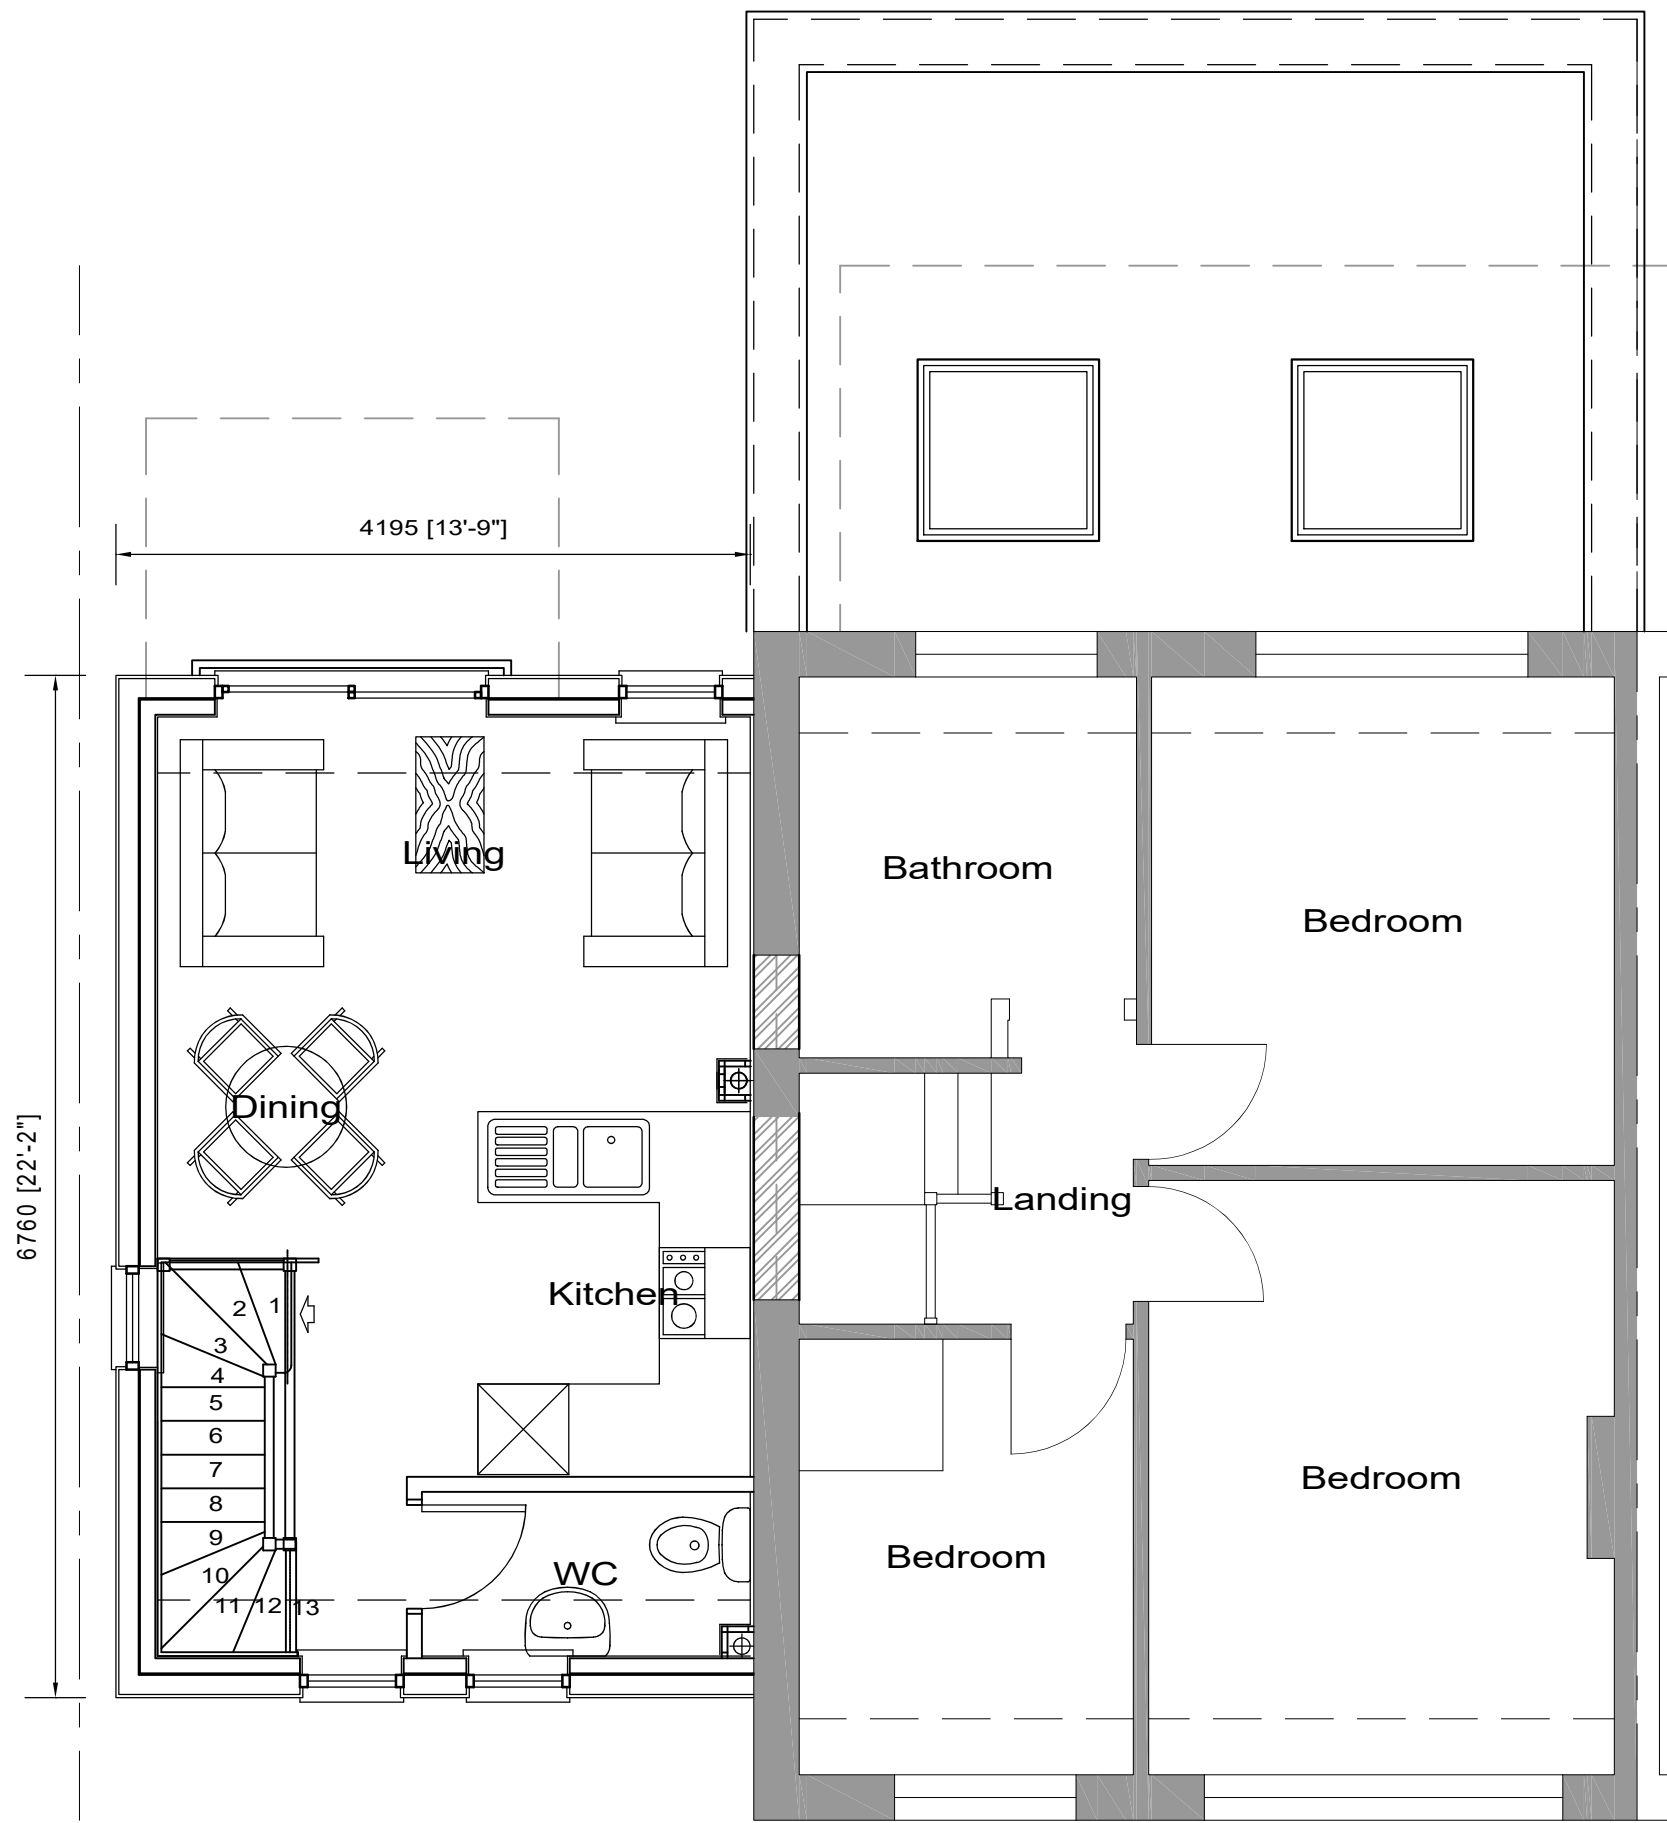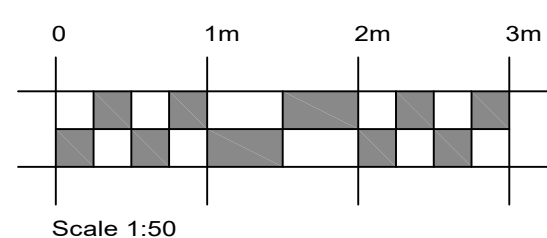

FIRST FLOOR PLAN
(1:50 SCALE)

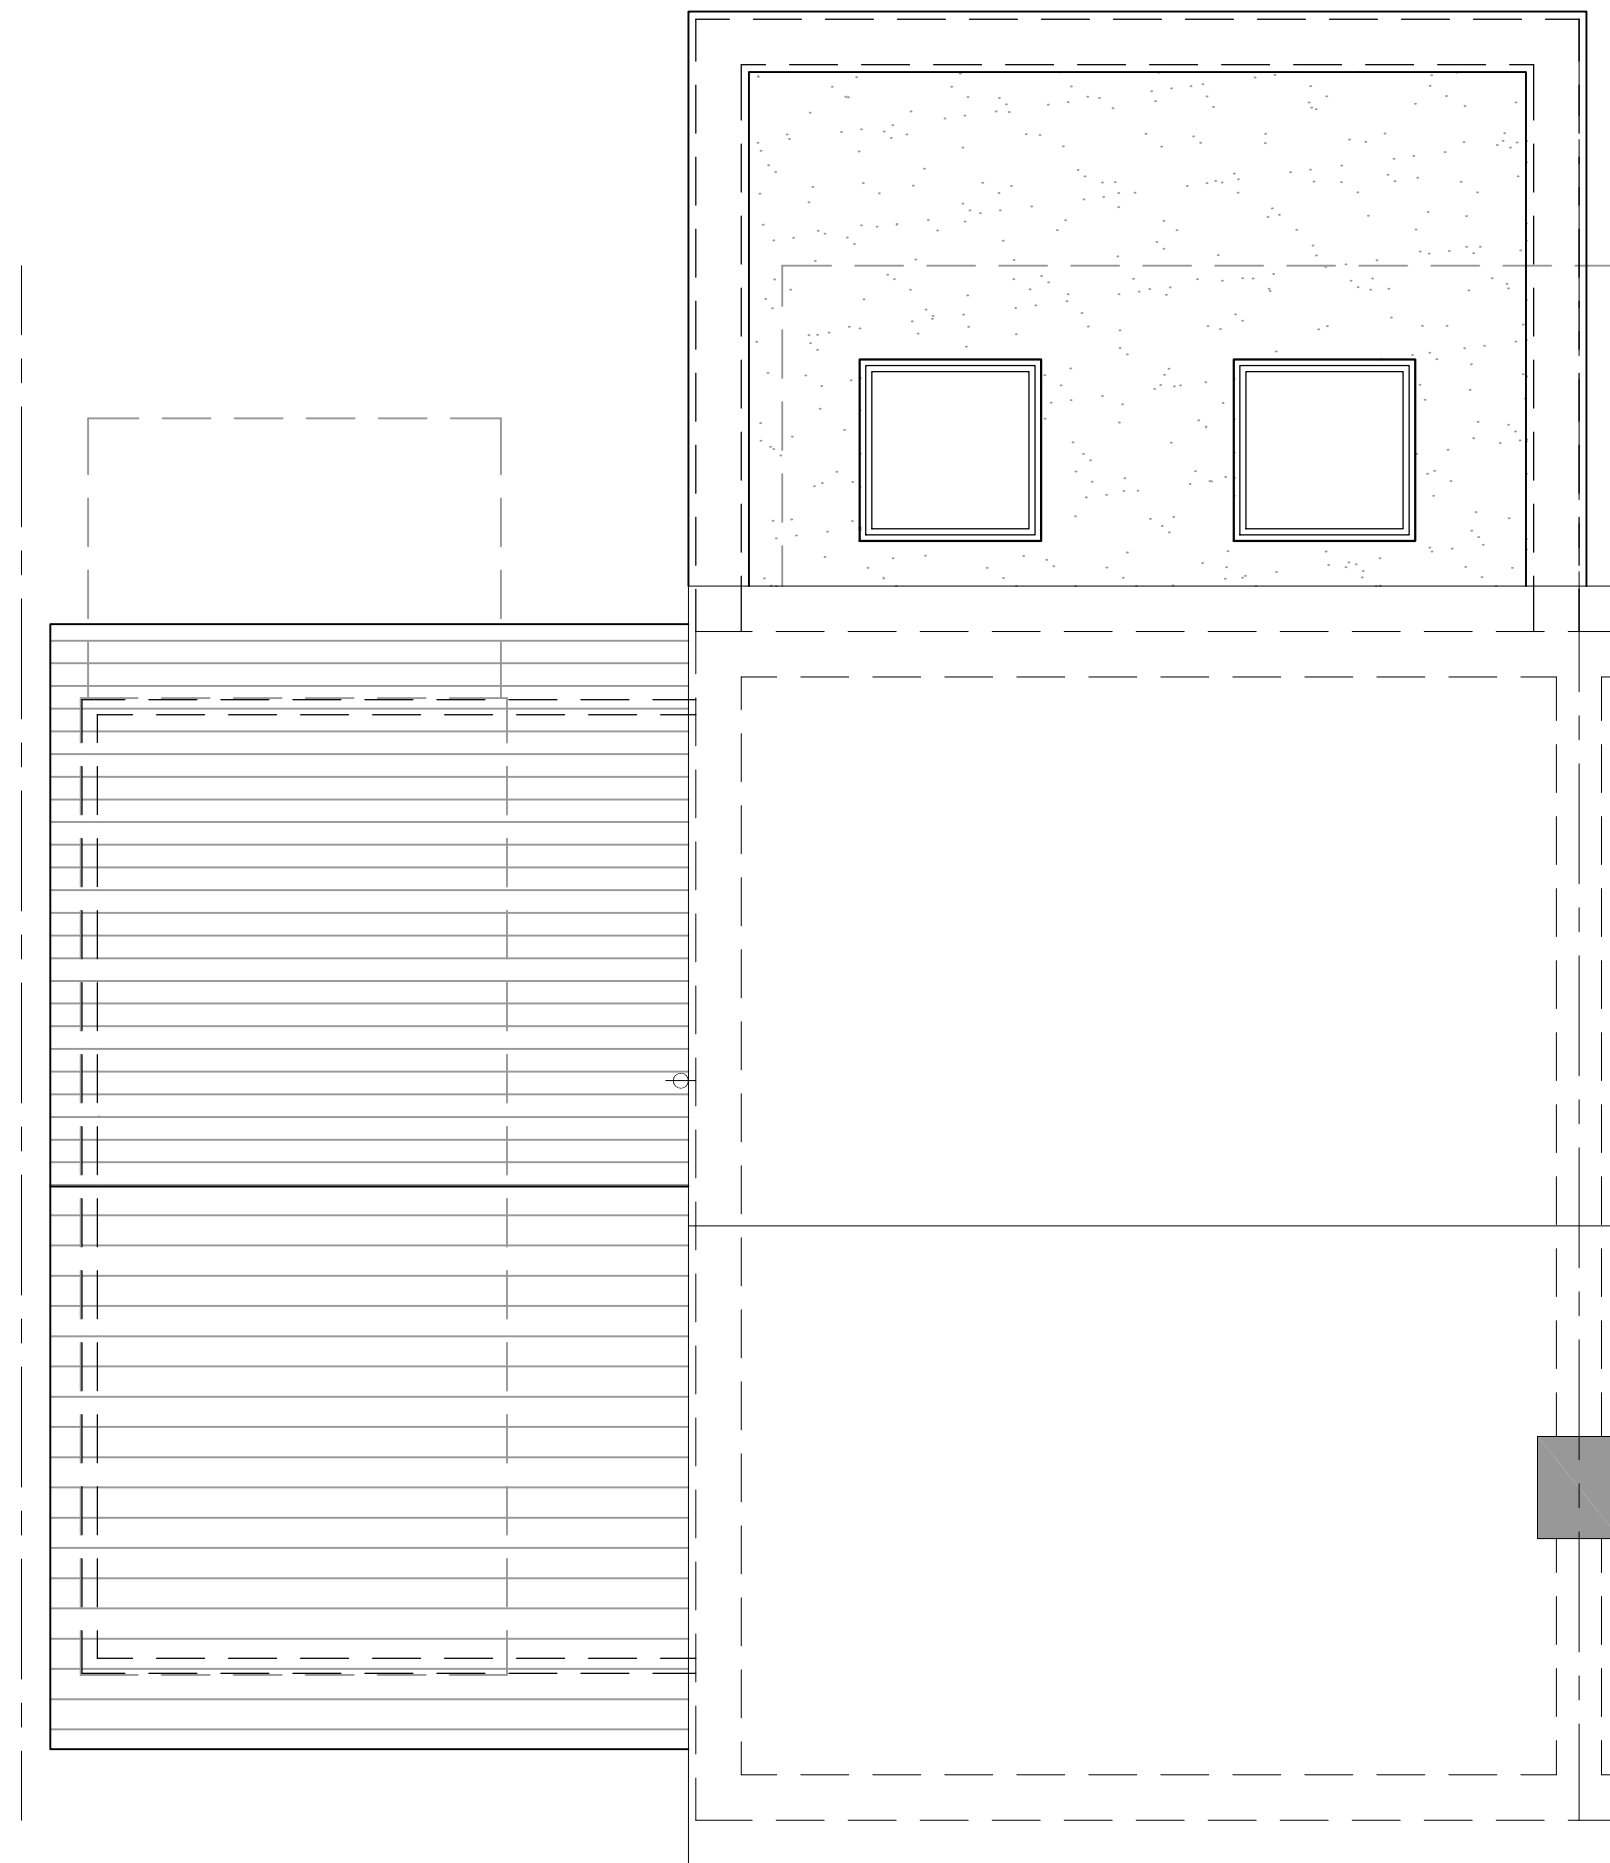


ROOFSCAPE LAYOUT
(1:50 SCALE)

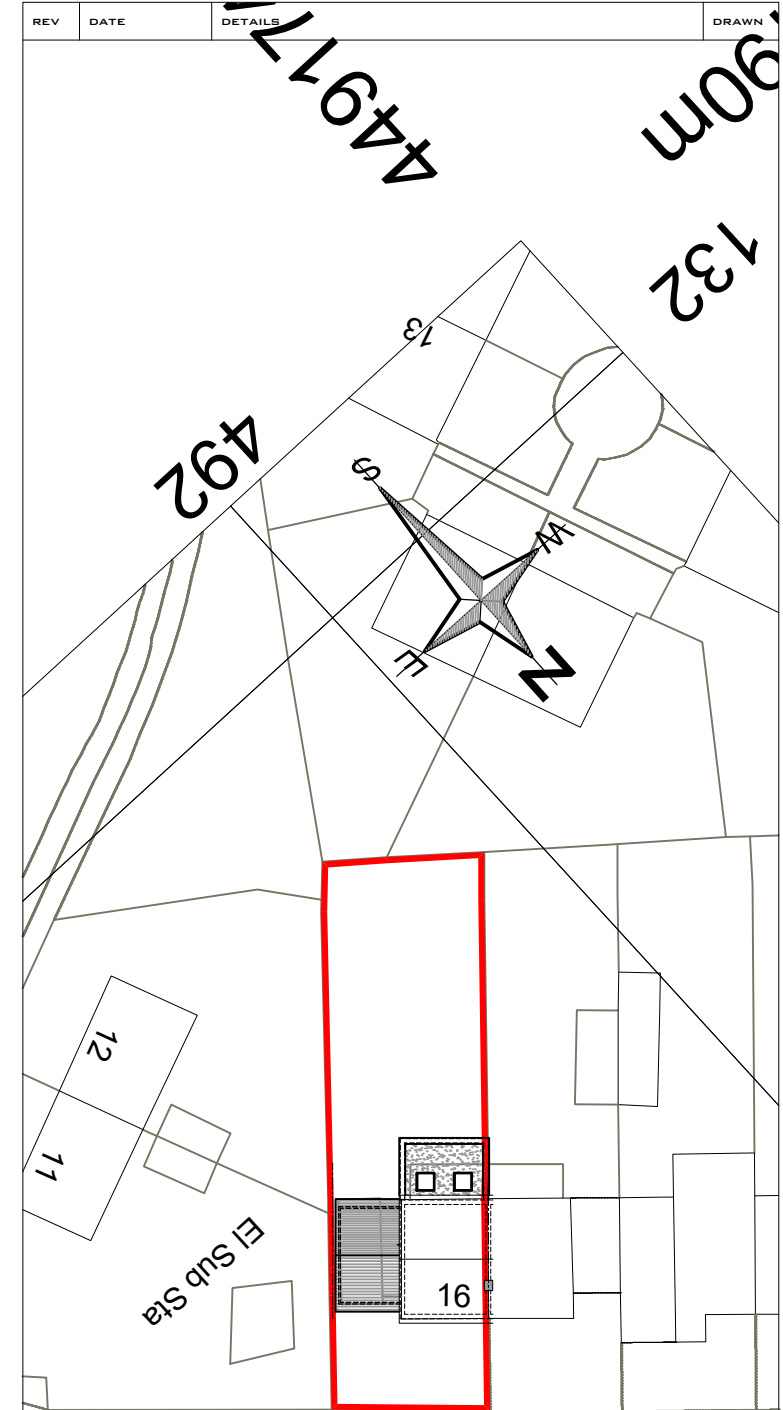

ALLEN ROAD

BLOCK PLAN
(1:500 SCALE)

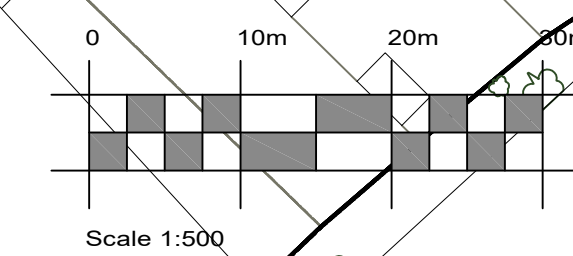

Copyright © 2022 JAGS ArchiTechs. All rights reserved. Limited reproduction and distribution permitted for the sole purpose of construction of this named development only. Do not scale or refer to figured dimensions only.

A	JAN 23	SHOWER WINDOW MOVED	GE
---	--------	---------------------	----

PROJECT TITLE:
**16 ALLEN ROAD
HEDGE END
SOUTHAMPTON**

DRAWING TITLE: PROPOSED PLANS & ELEVATIONS	SCALE: 1:50 & 1:100 @ A1
DATE: DECEMBER 2022	CHECKED BY: -
DRAWN BY: GE	REV. A
DRAWING NO.: 711825/459-002	



46 Lingwood Close, Bassett, Southampton, Hampshire, SO16 7GJ
Tel. 023 8076 7284 E-Mail. admin@jagsarchitects.co.uk
Web. www.jagsarchitects.co.uk
Registered in England Number 8927089