


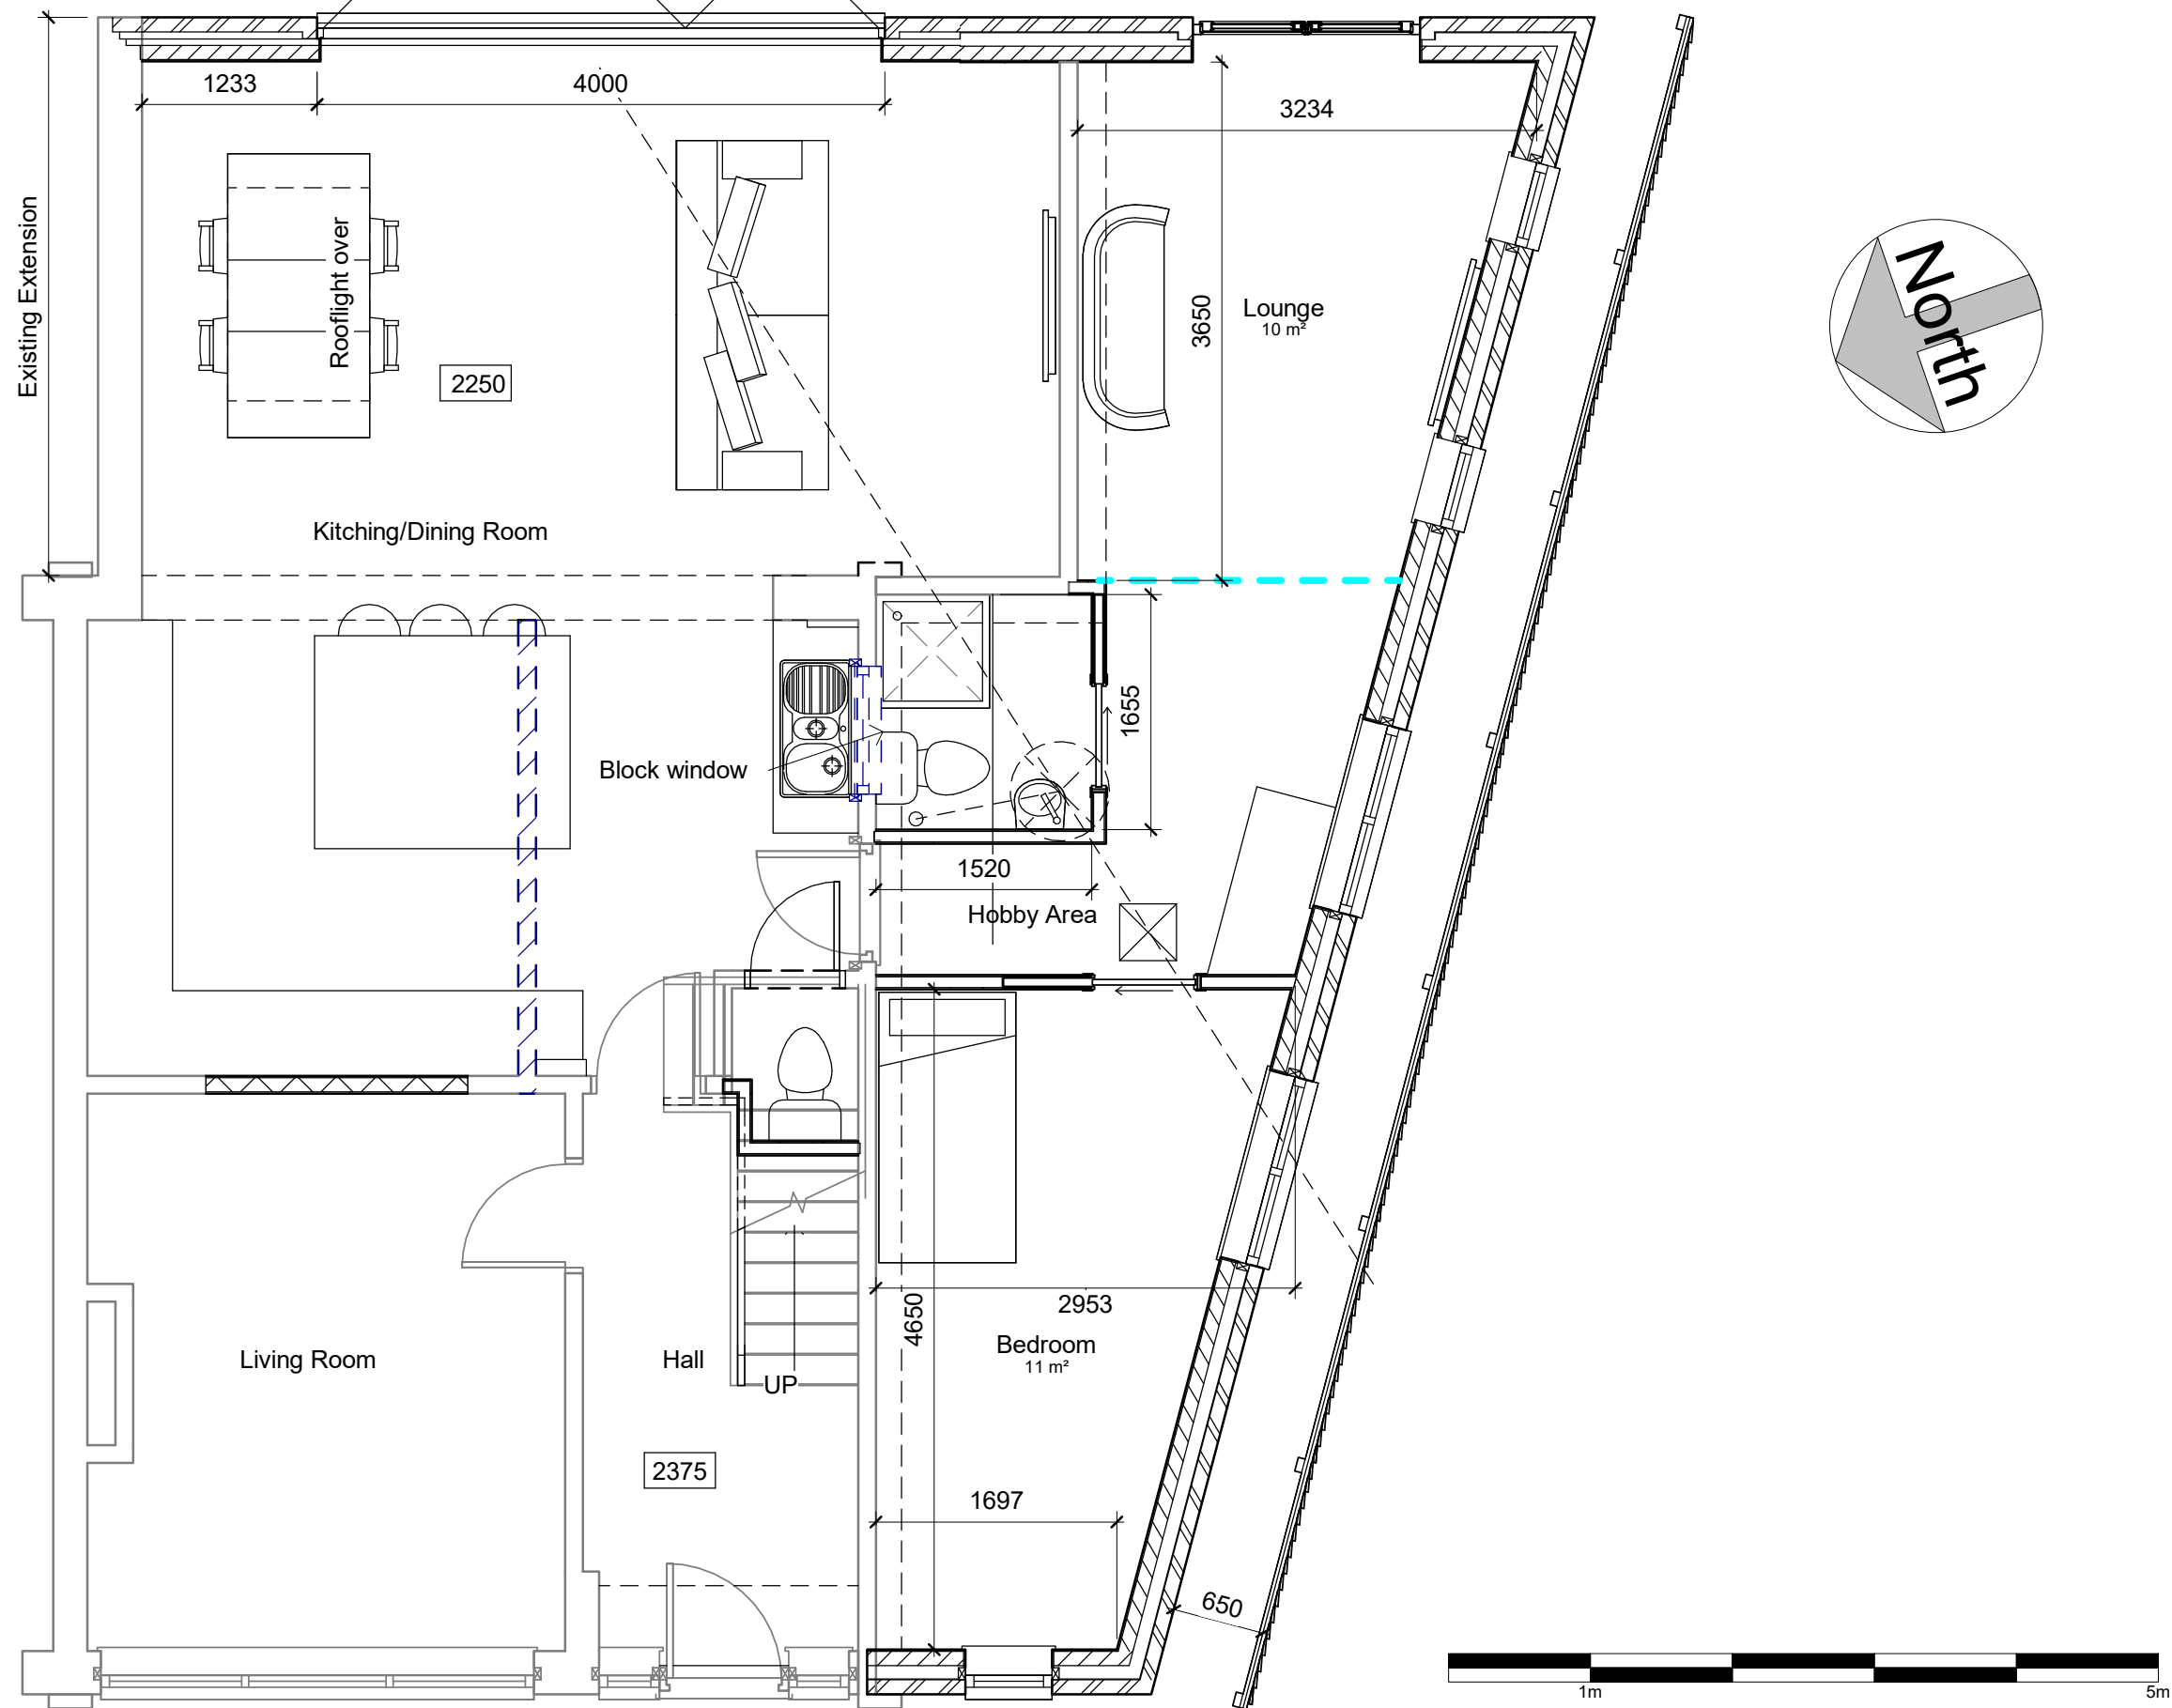

No.	Description	Date

CODE	STATUS	SUITABILITY DESCRIPTION	PURPOSE OF ISSUE

PROJECT
65 Allen Road, Hedge End, SO30 4EU
SHEET
Proposed Ground Floor Plan

CLIENT	Harland		
Date	Project number	Scale (@ A3)	
30/12/2022	22015	1 : 50	
Drawn by	DRWAING NUMBER		REV
JF	A401 - REV B		
Checked by			
JF			