


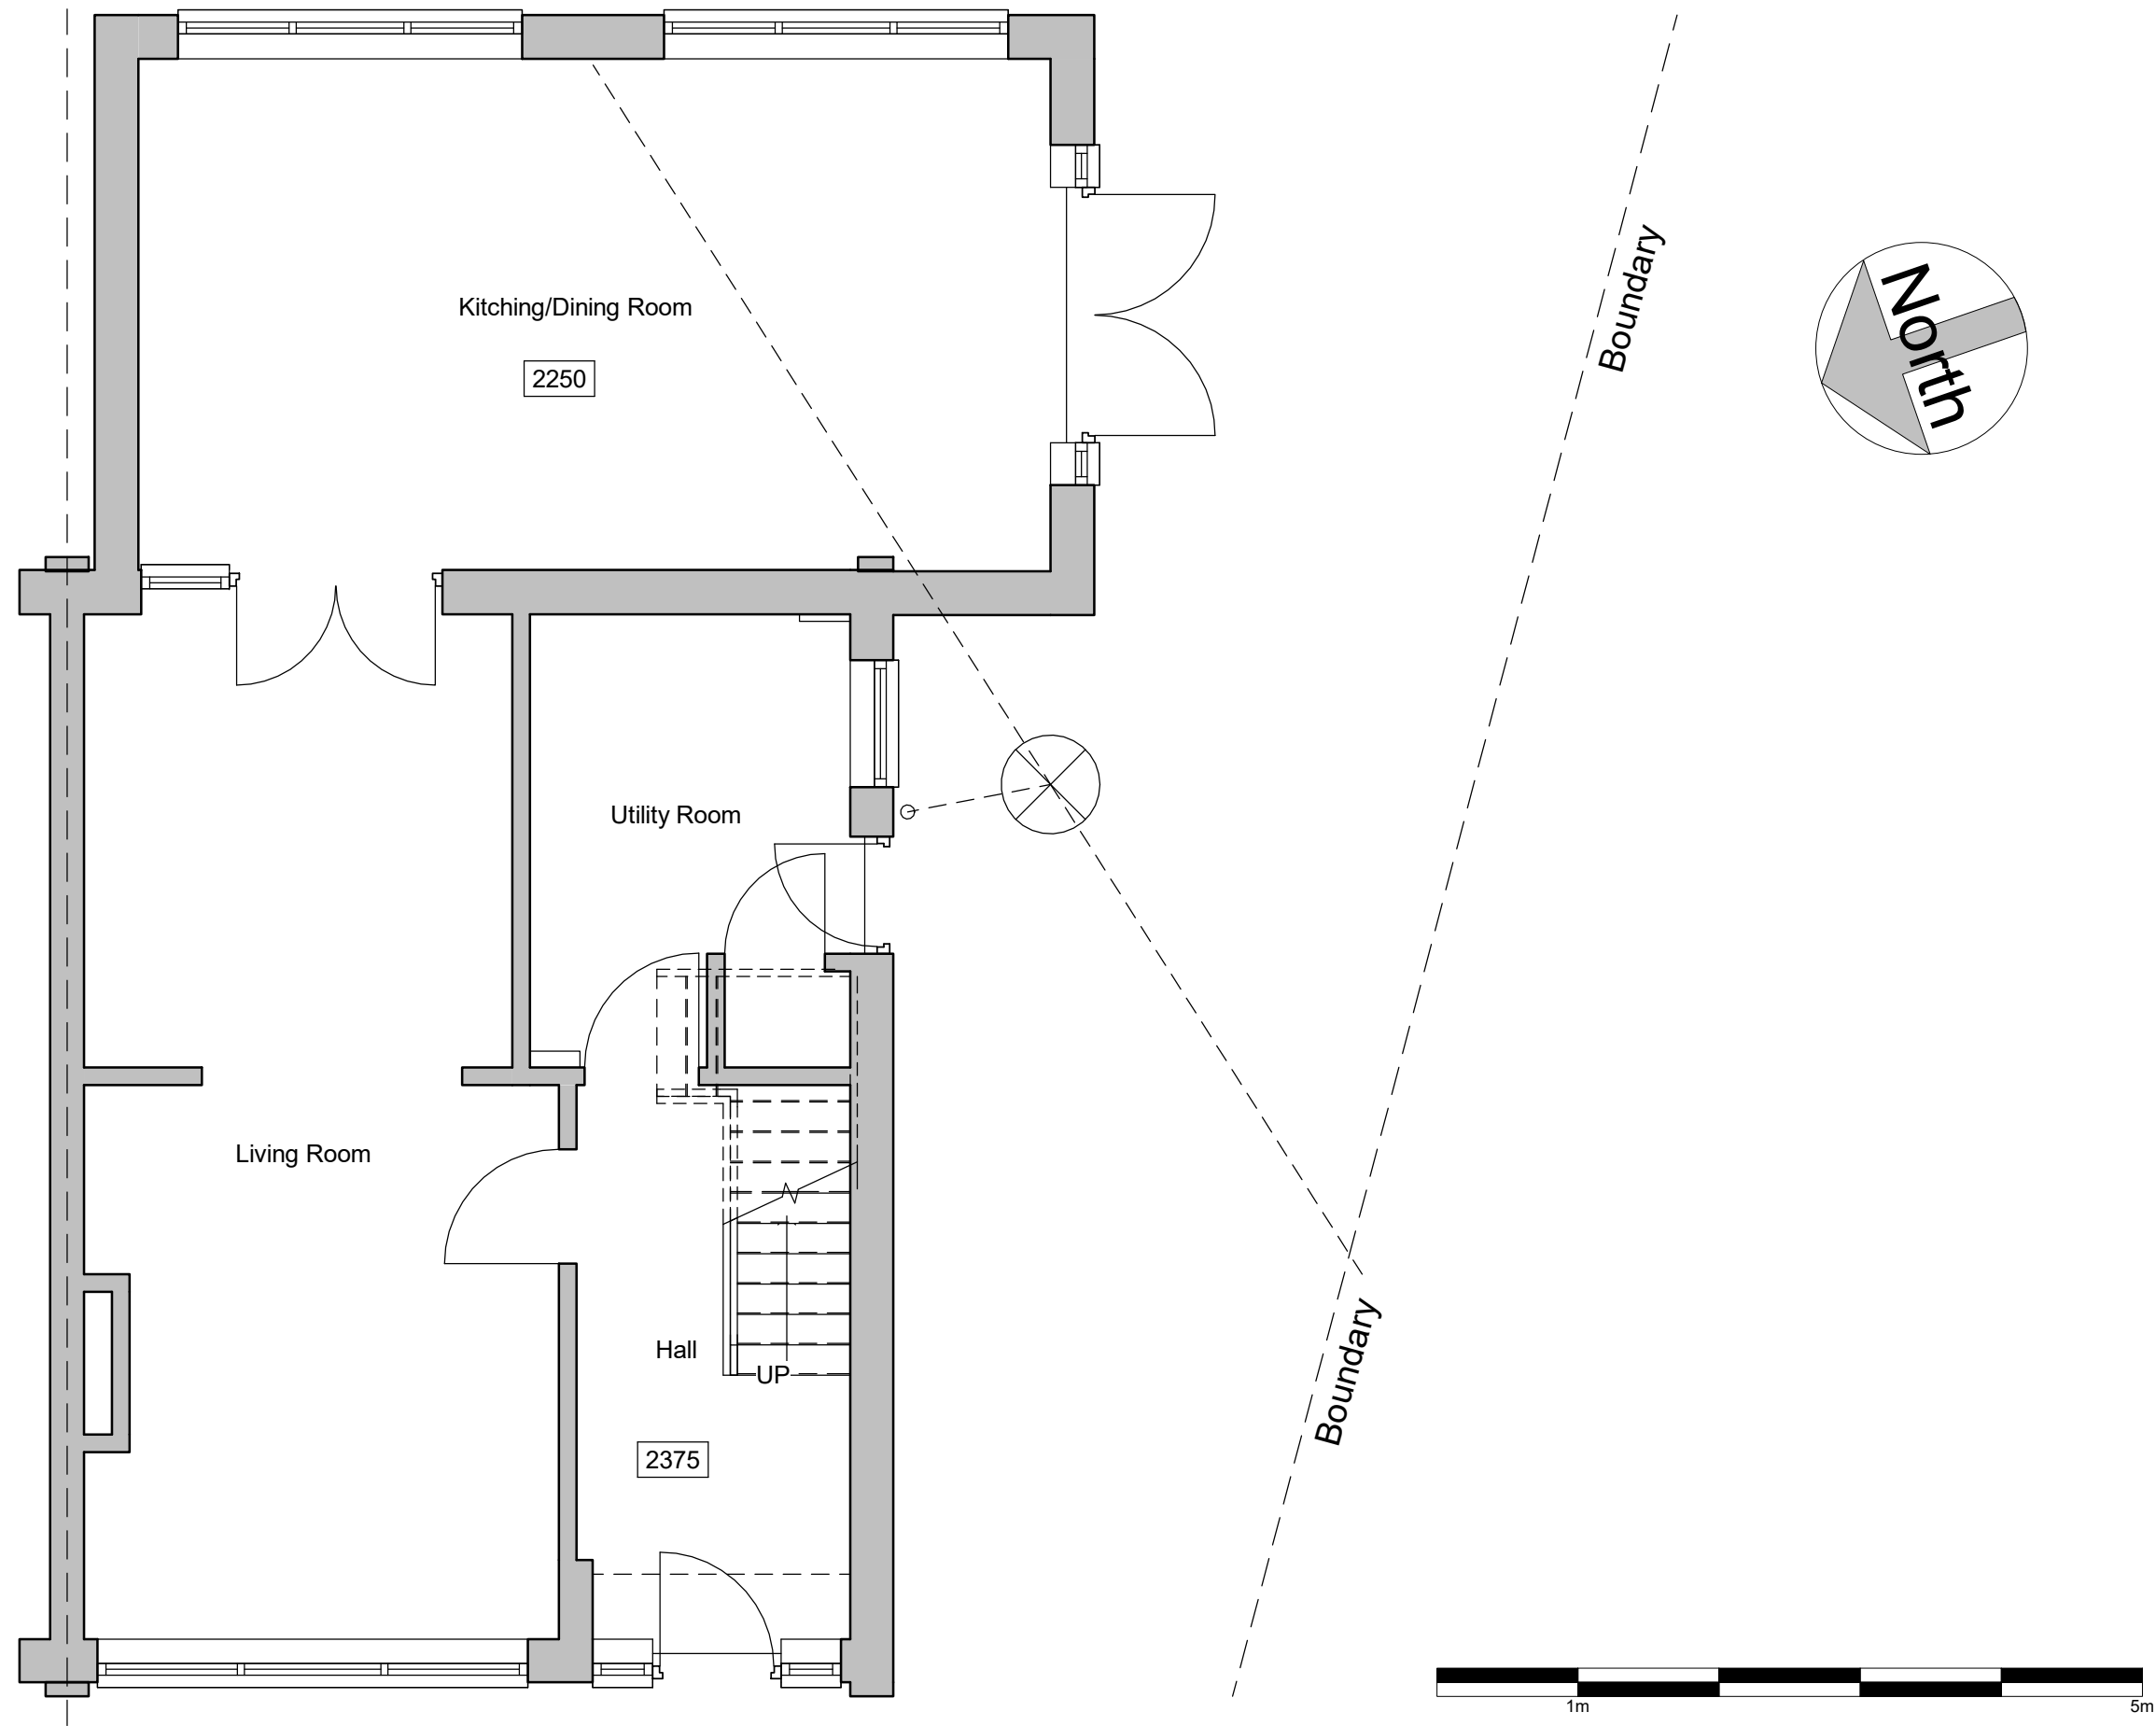

	No.	Description	Date					PROJECT		CLIENT		
								65 Allen Road, Hedge End, SO30 4EU		Harland		
								Date	Project number	Scale (@ A3)		
								30/12/2022	22015	1 : 50		
								Drawn by	DRWAING NUMBER		REV	
								JF				
								Checked by	A201 - REV A			
								JF				

CODE	STATUS	SUITABILITY DESCRIPTION	PURPOSE OF ISSUE	SHEET Existing Ground Floor Plan			